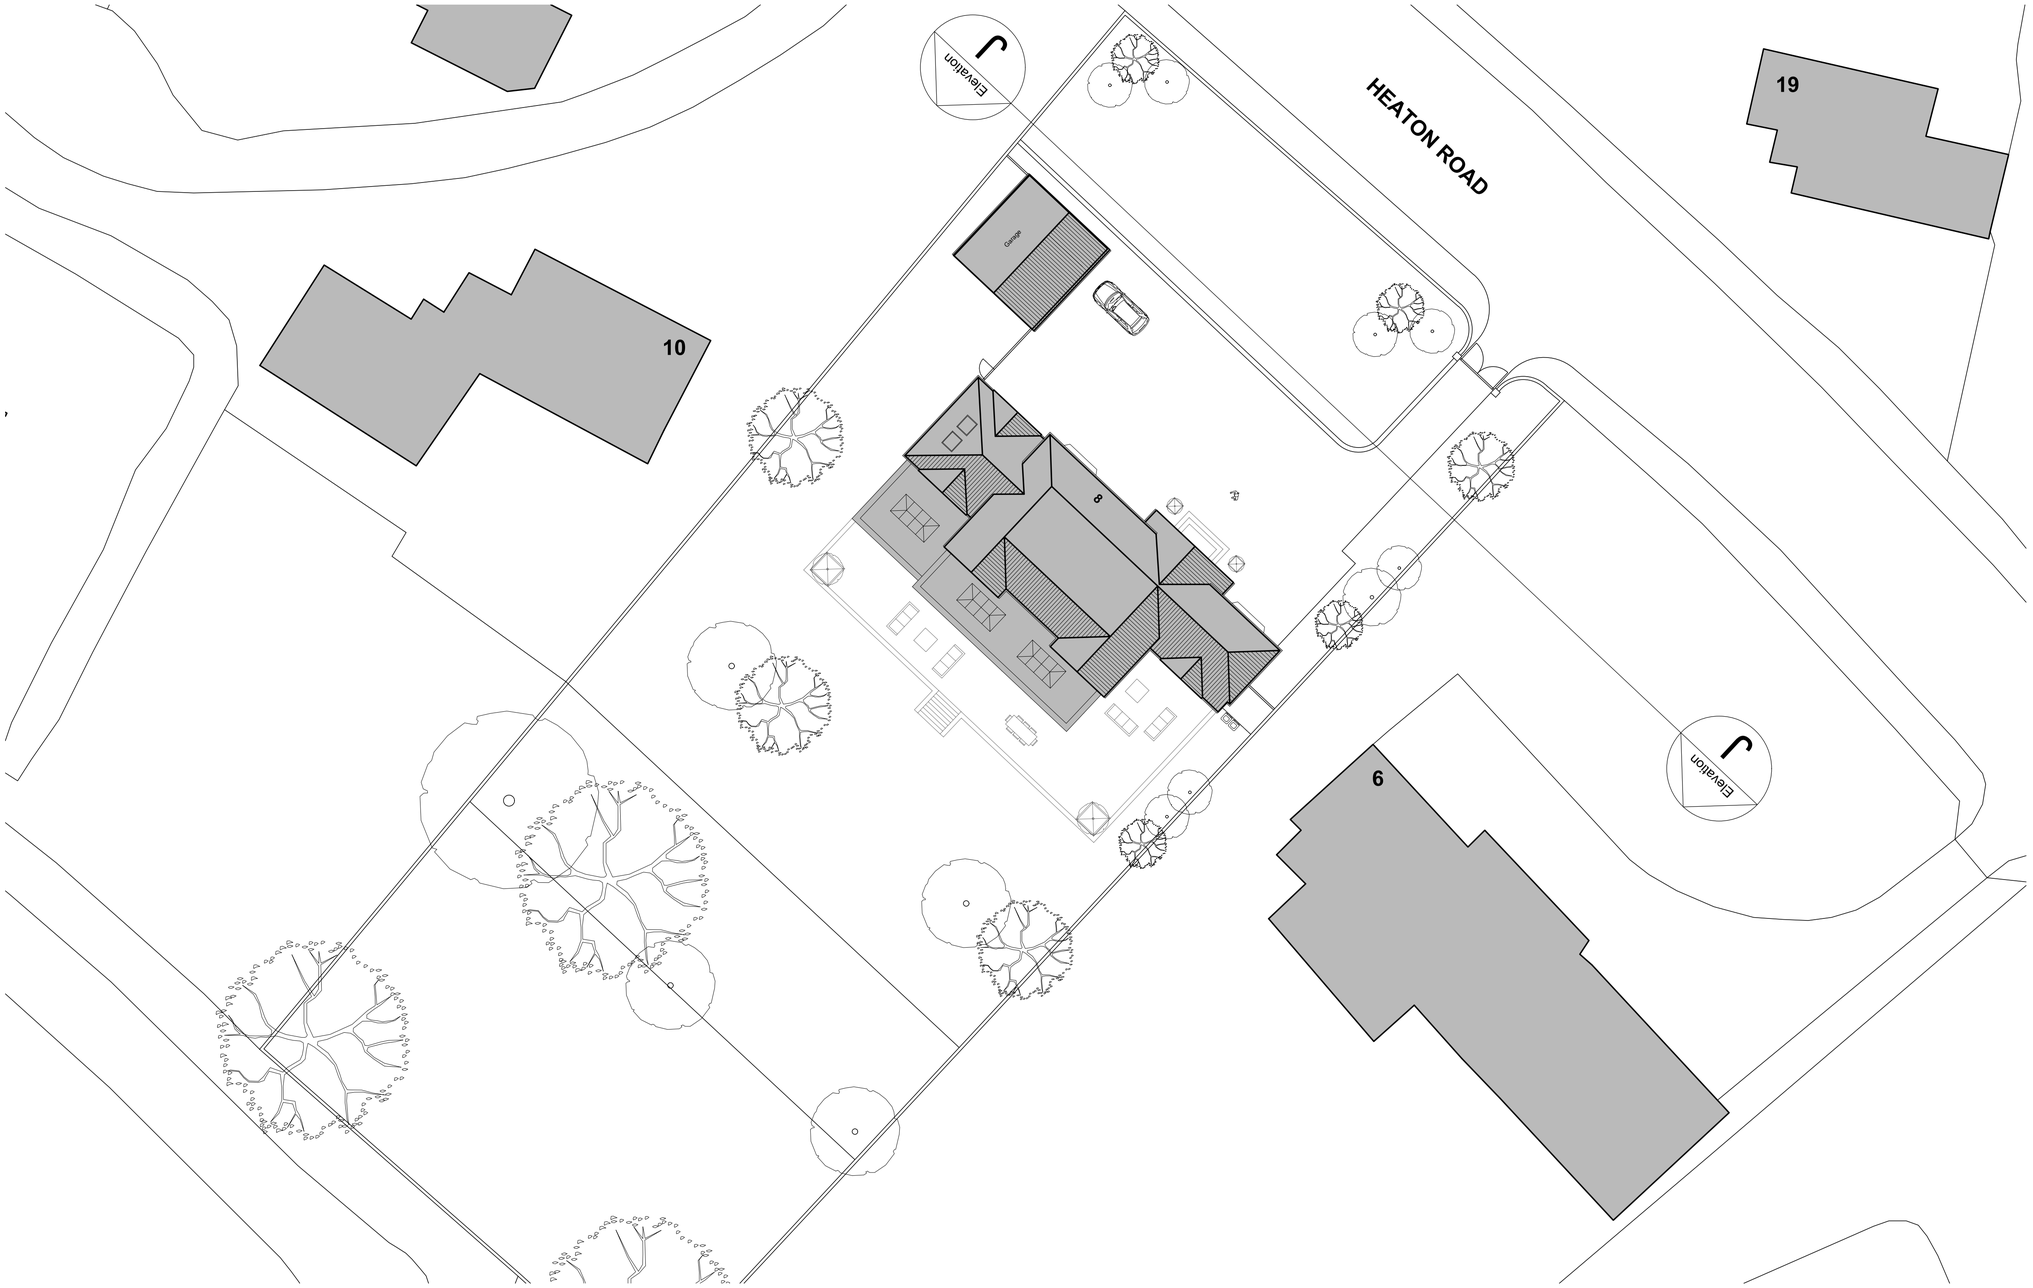

"For the purposes of Planning Consent the following applies to any copy of this drawing made by the Local Authority:

This copy has been made by and with the authority of the person required to make the plan and drawing open to public inspection pursuant to Section 47 of the Copyright, Designs and Patents Act 1988. Unless that Act provides a relevant exception to copyright, the copy must not be copied without the prior permission of the copyright owner. If any copy is made under the authority only the whole drawing including the copyright holder's name and this notice, is to be copied."

Drawn Scale 1:100

00m 02m 05m 10m

Drawn Scale 1:200

00m 04m 10m 20m

N

6 Heaton Road

8 Heaton Road

10 Heaton Road

Elevation J [North East]

Proposed Site Plan and Street Elevation 1:200 @ A1

Rev A : 06.07.2024 : Garage and orangery additions shown

Issue Purpose: PLANNING APPLICATION

AHJ architects

The Courtyard
12a Commercial Road
Skelmanthorpe
Huddersfield
HD8 9AA

t | 07968944840
e | info@ahjarchitects.co.uk

www.ahjarchitects.co.uk

AHJ architects

Client Mr Jav Mahood

Project 2037 : 8 Heaton Road : Domestic Extension

Title Proposed Site Plan and Street Elevation

-

Issued From

Date	December 2023
Scale	1:200 @ A1
Drawn	BH Auth BH

Drawing Number 2037 – D – 20 – 039

Revision – A

Do not scale from this drawing. Work to figured dimensions, and any discrepancy to be reported to the Architect.

Refer to larger scale drawings where available.