Sheet size
A1

0m	Scale 1:50	4m
0m	Scale 1:100	8m
0m	Scale 1:200	16m
0m	Scale 1:500	40m
0m	Scale 1:1250	100m

(When to scale of original plan bar = 8cm)

Proposed side/west facing elevation (1:100)

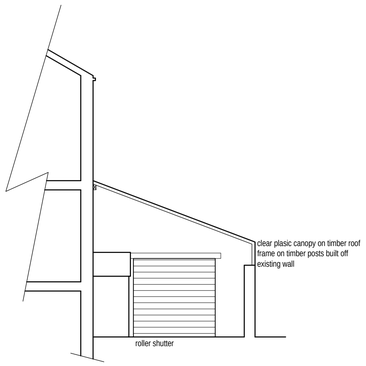

Proposed sectional elevation (1:100)

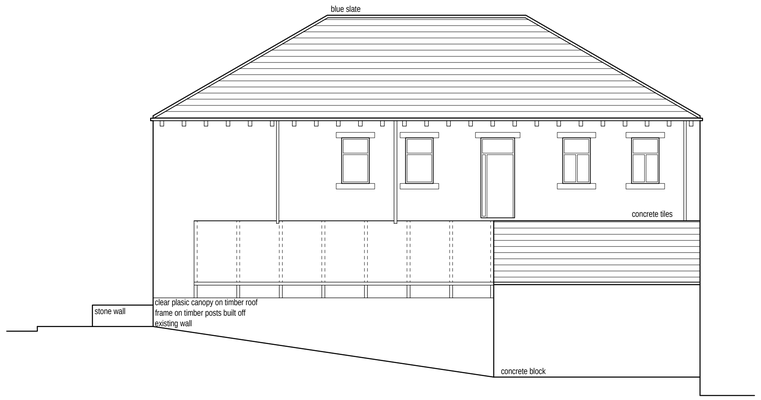

Proposed rear/south facing elevation (1:100)

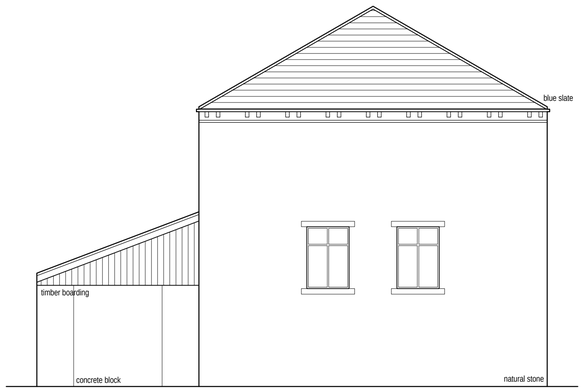

Proposed side/east facing elevation (1:100)

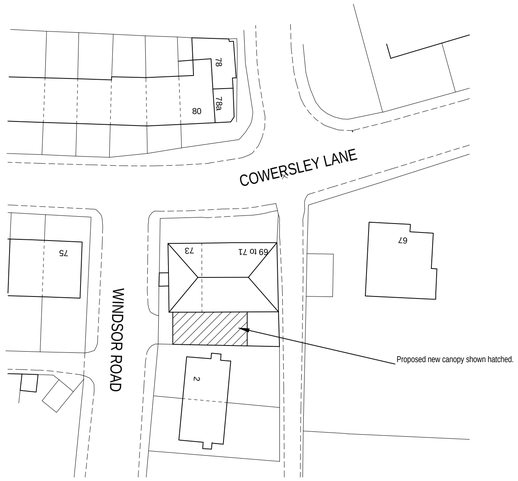

Block plan (1:500)

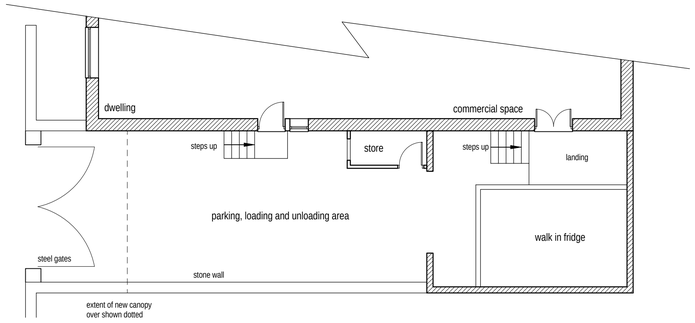

Proposed ground floor layout (1:100)

Rev A 25/07/2024 Canopy shown on block plan.

Project
Proposed canopy.

For
Mr Singh.

Address
69 to 71 Cowersley Lane
Huddersfield
HD4 5UE.

Title
Proposed layouts and elevations.

Job No.	Drawing number	Date
S 01.	02 A.	June 2024.