





Existing step arrangement

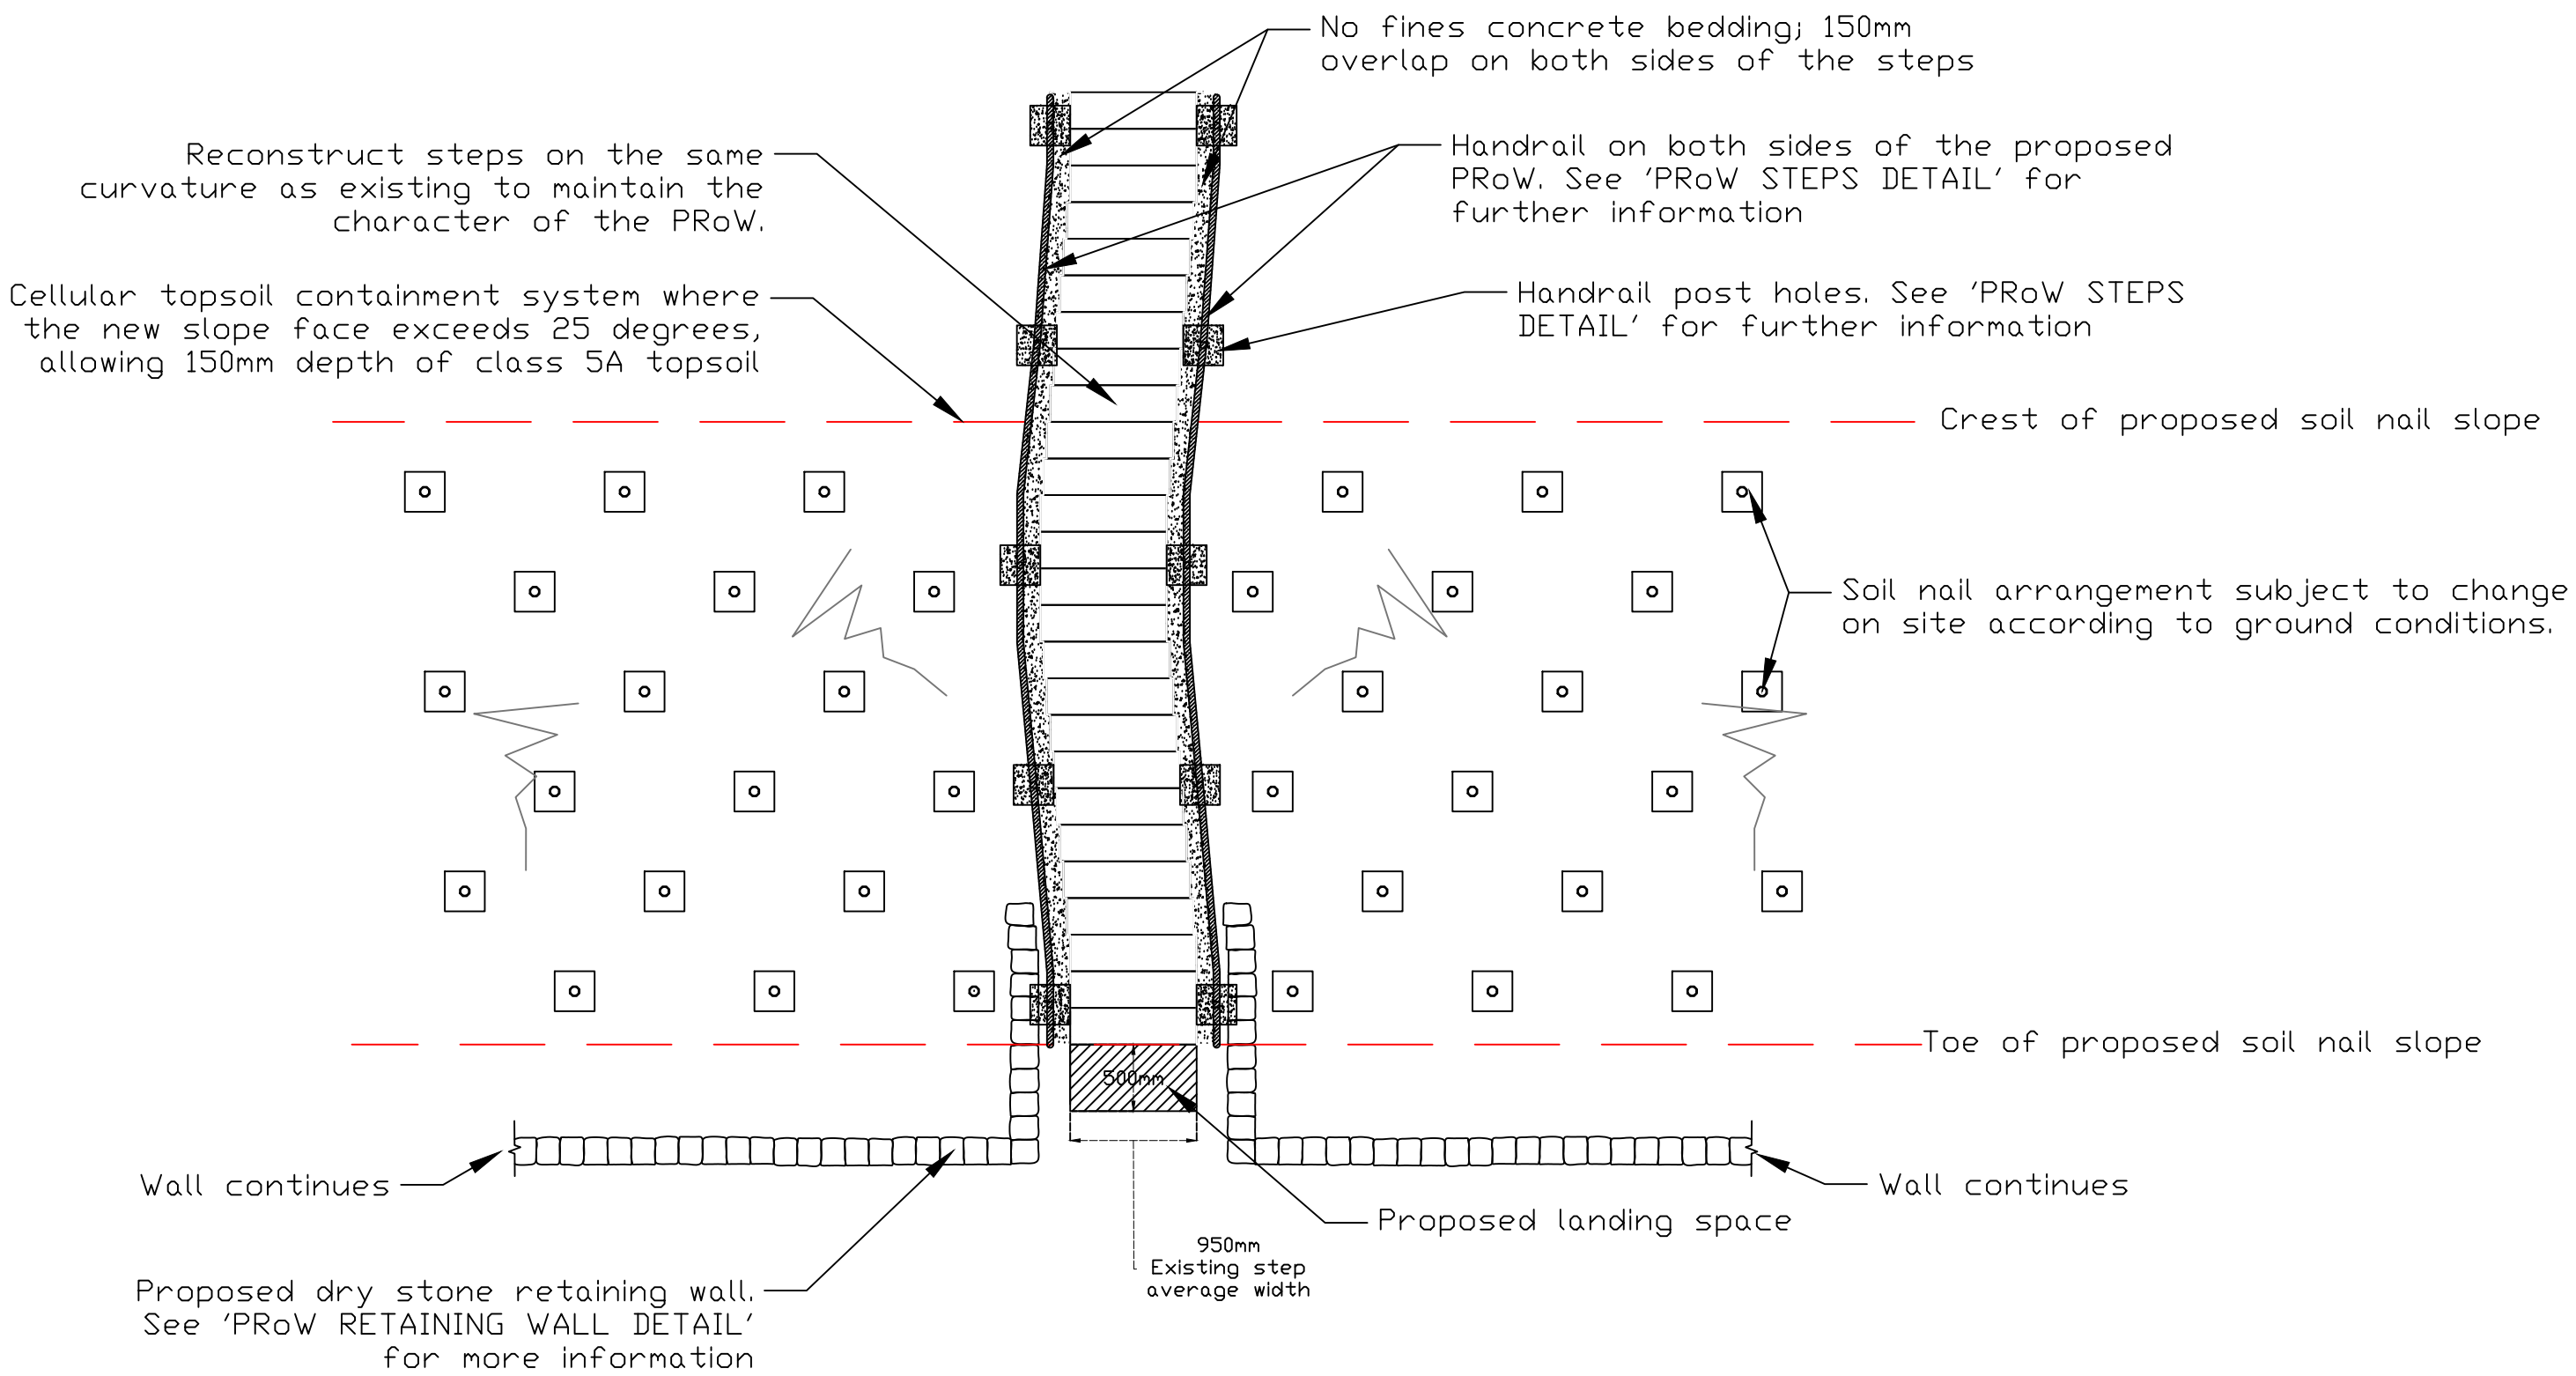

Proposed steps plan
Scale 1 : 50

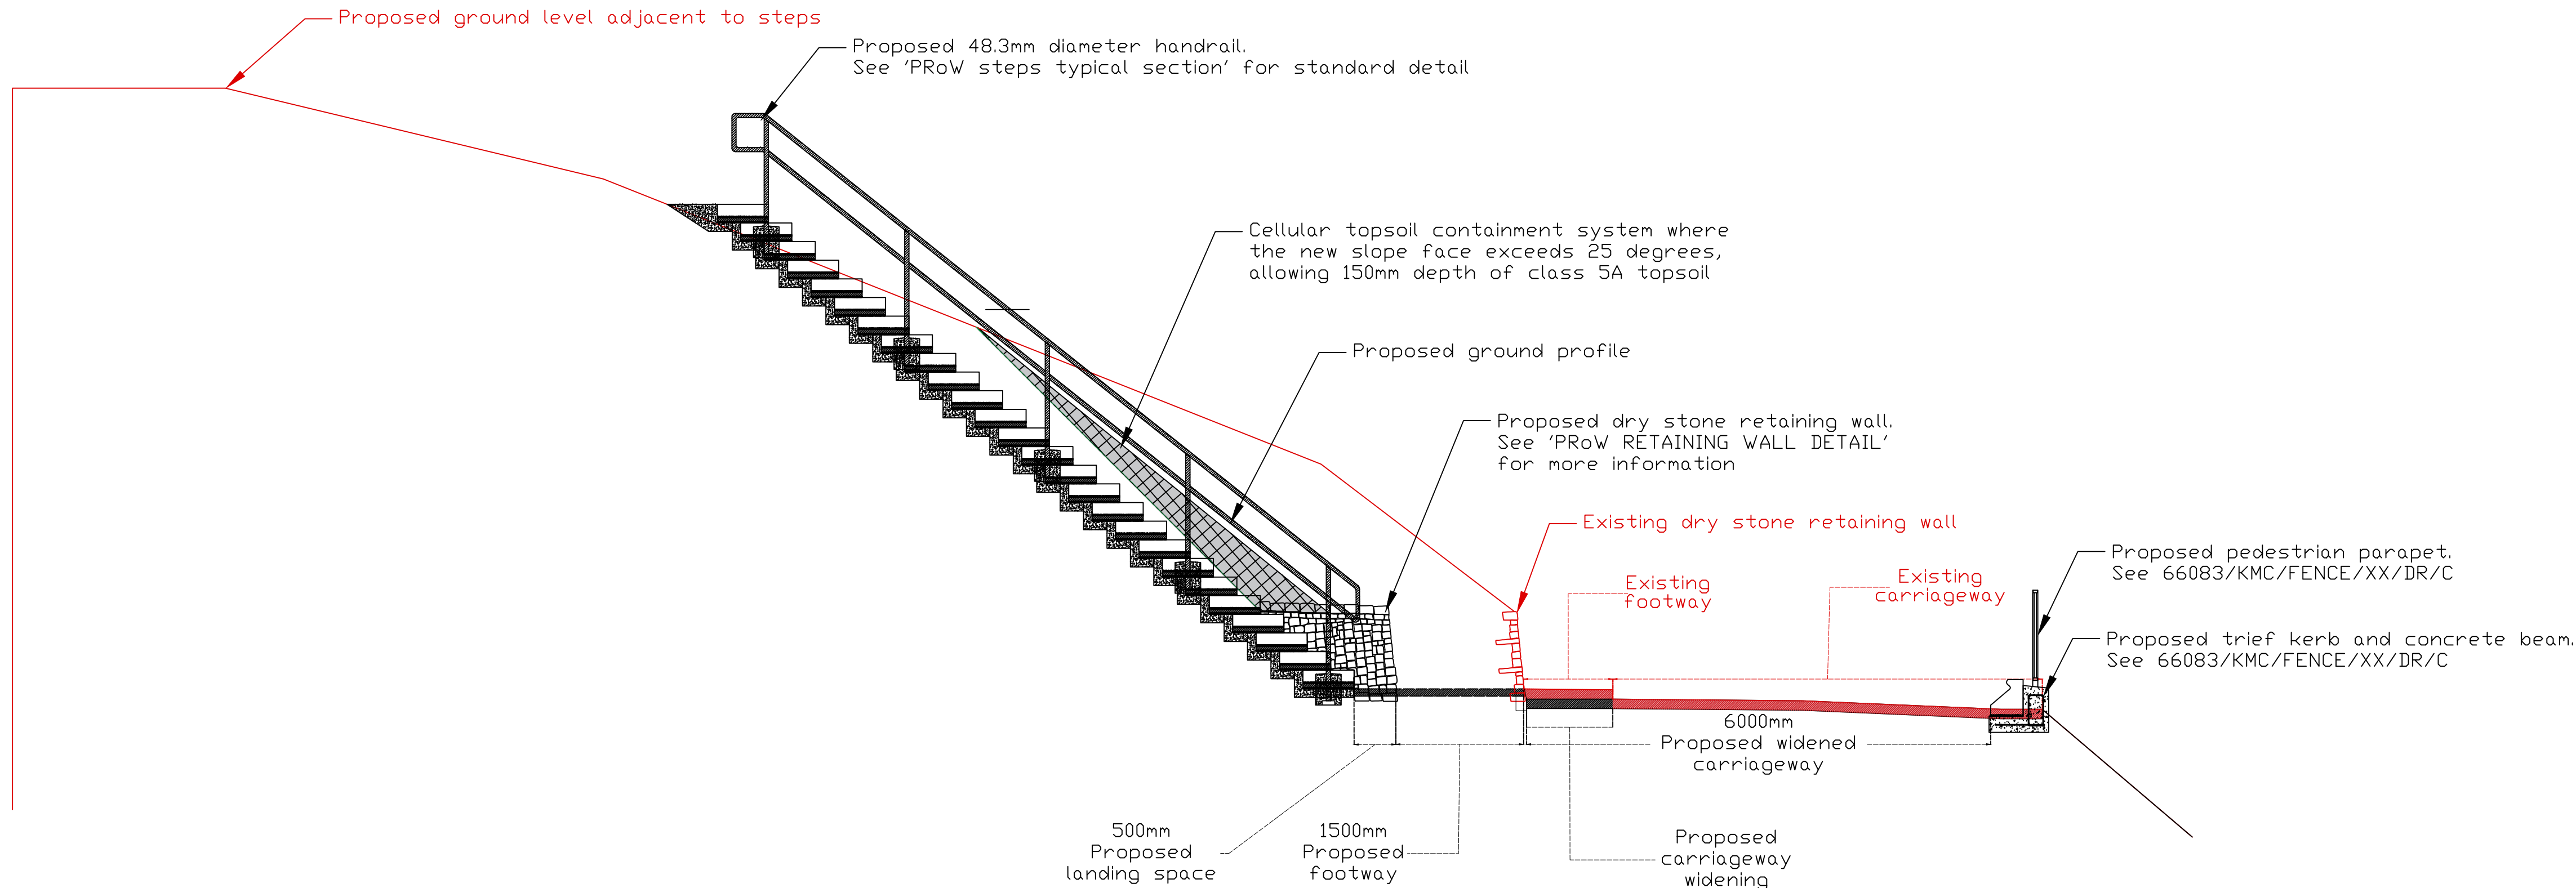

Proposed steps section
Scale 1 : 50

Based upon the 2018 Ordnance Survey Mapping with the permission of the Controller of Her Majesty's Stationary Office © Crown copyright. Unauthorized reproduction infringes Crown copyright and may lead to prosecution or civil proceedings.
Kirklees Metropolitan Council, Licence Number: 100019241.
Date: 2018

A	24/02/2024	Amend 'Proposed steps section' and 'Proposed steps plan' in alignment with revised 'PRoW steps typical section' and 'Dry Stone Retaining Wall typical section'
REF.	DATE	REVISIONS
 Kirklees COUNCIL HIGHWAY DESIGN & S278 Highways Service Kirklees Council PO Box 1720 Huddersfield HD1 9EL		
SECTION ASSET MAINTENANCE		
DRAWN LE	CHECKED RB	
SCALE A1	PROJECT NO. 25/66083	DATE SEP 2024
PROJECT BRADLEY MILLS ROAD, HUDDERSFIELD		
TITLE PRoW PROPOSED STEPS		
DRAWING No. 66083/KMC/PROW/XX/DR/C		
CAD No.		