


001 Plan 001 - Typical plan of gate
1: 20 @A1

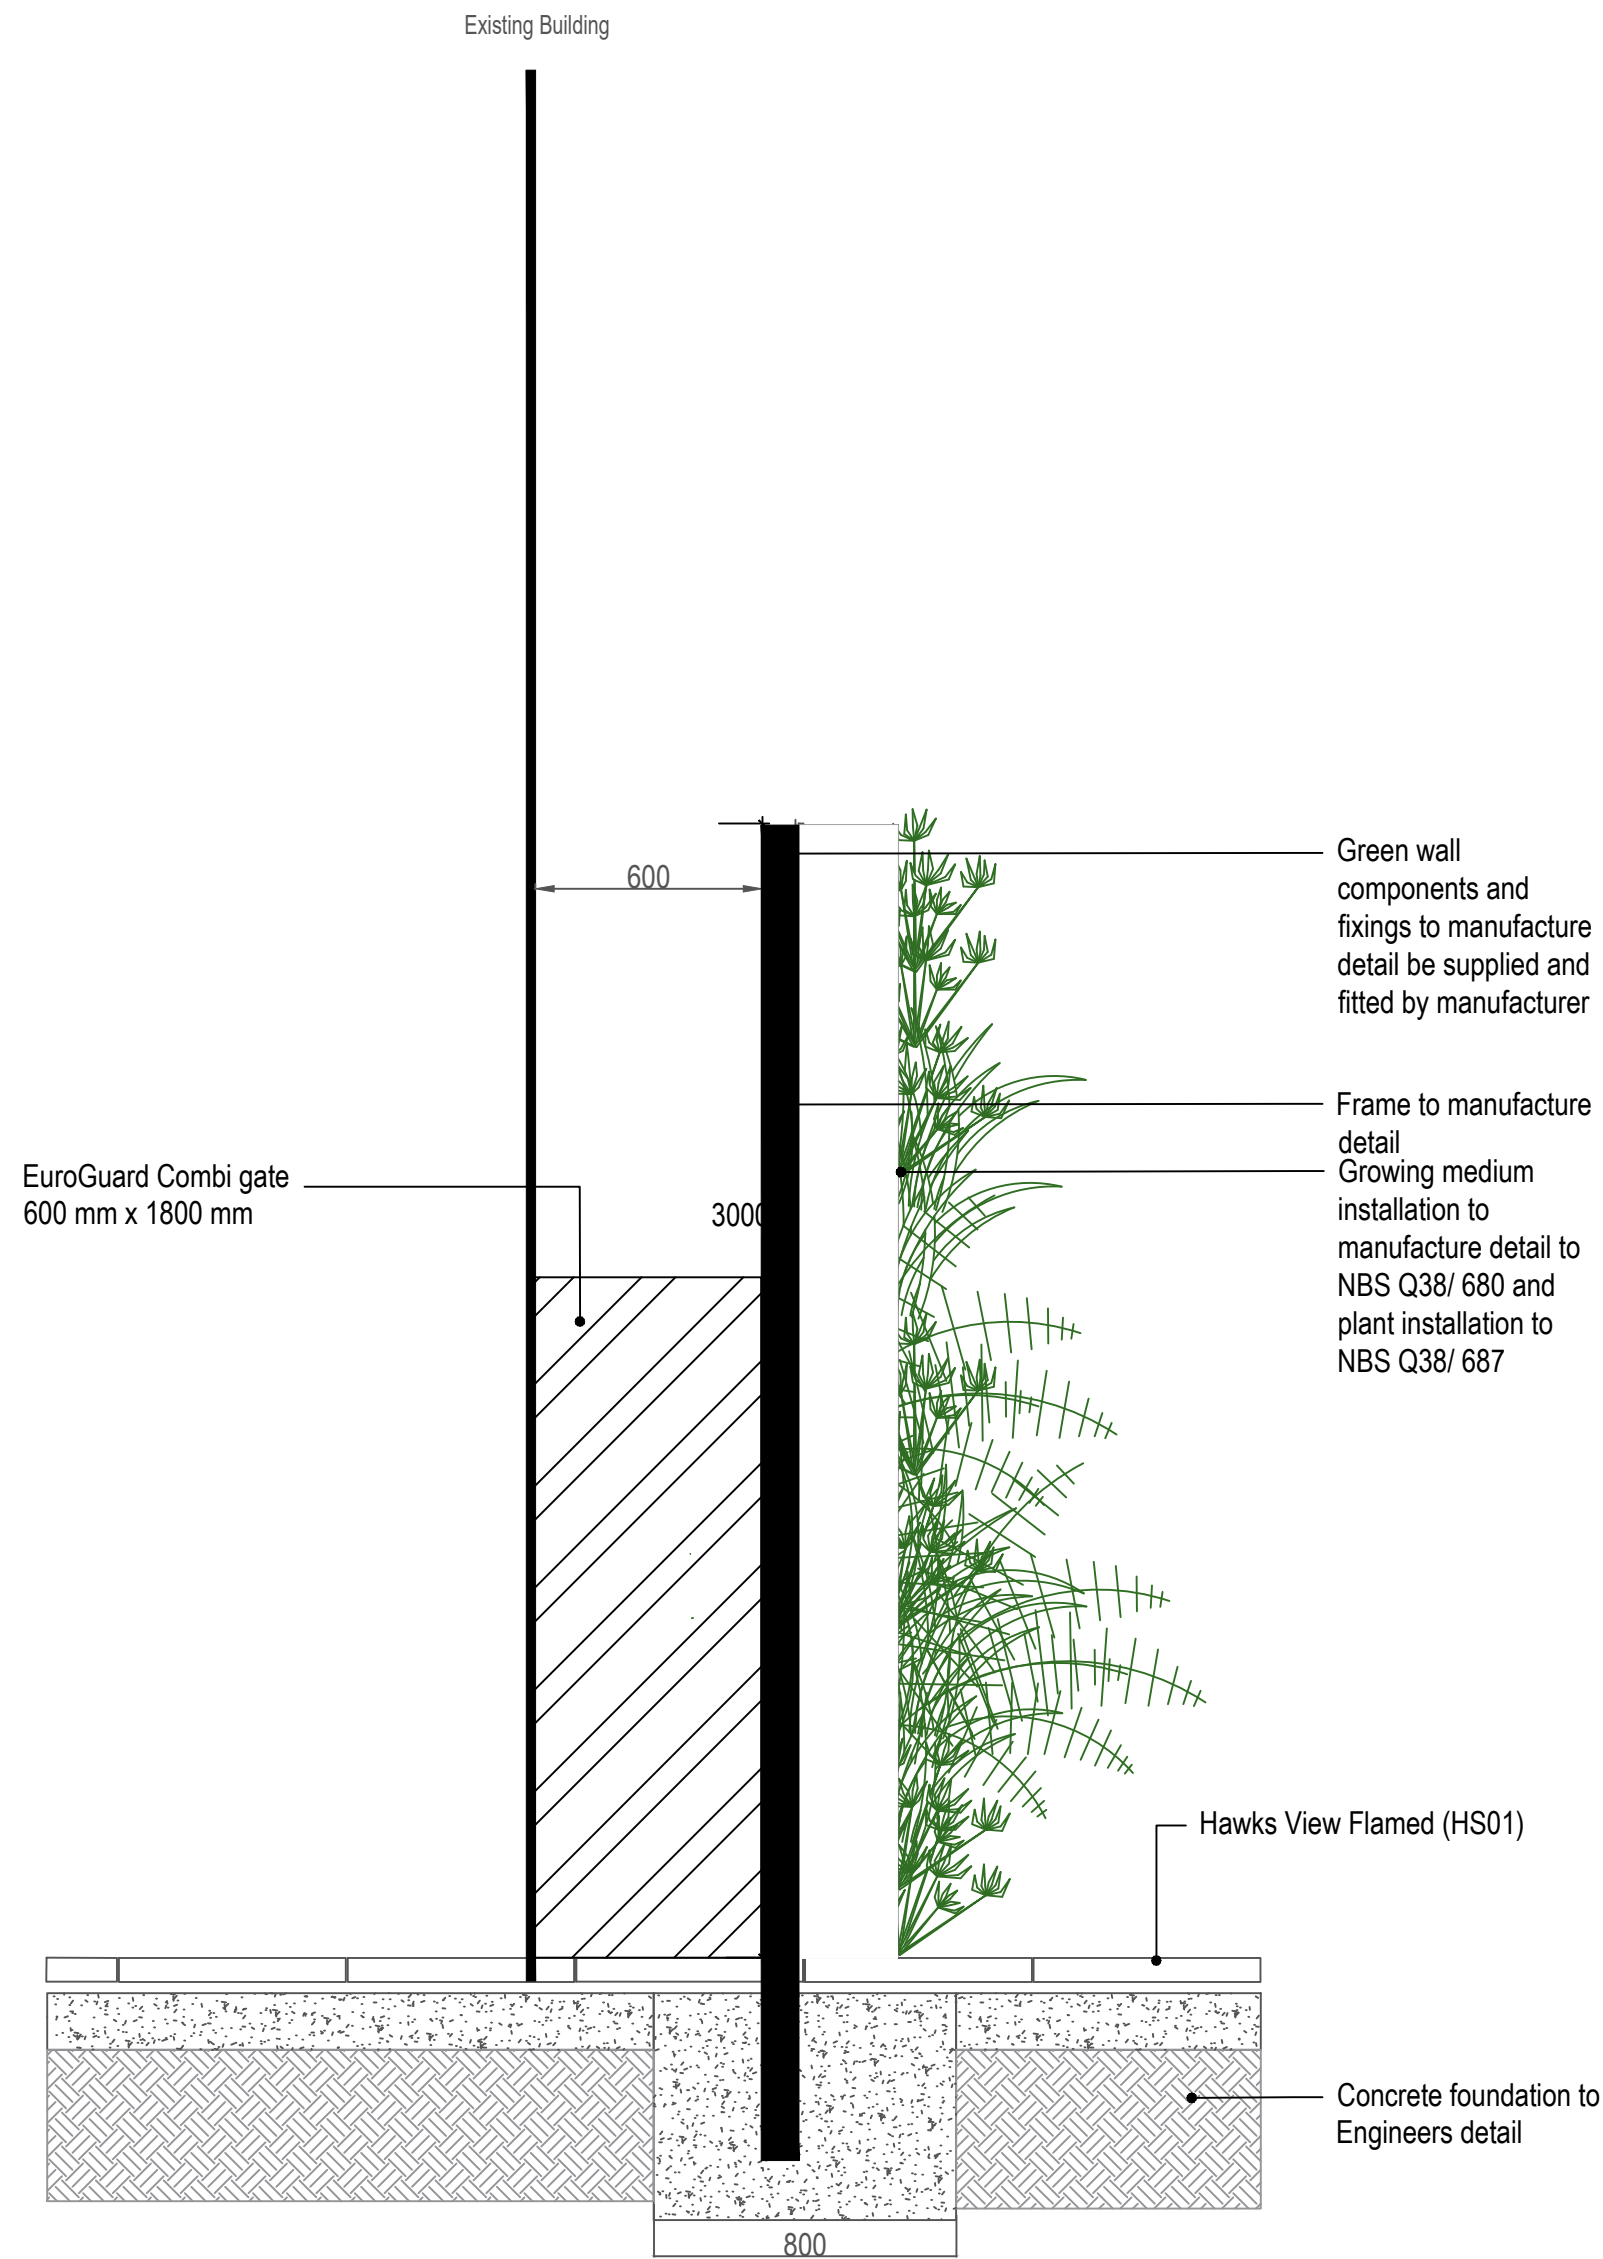

002 Section 002 - Typical Section through green wall gate
1: 20 @A1

- NOTES:
- Green Wall design and application to be to manufacturer details.
 - All dimensions shown are in mm unless otherwise stated.

P03	29/04/24	LA	Amendment to paving material as part of VE	RW	KM
P02	09/01/24	LA	Amendment to green wall as part of VE	RW	KM
P01	18/06/23	LA	First Issue	RW	KM
REV	DATE	BY	DESCRIPTION	CHK	APP

DRAWING STATUS:	S2 - FOR INFORMATION
-----------------	----------------------

4th Floor, 6 Devonshire Square, London, EC2M 4YE, UK
T+ 44 (0) 207 337 1700, F+ 44 (0) 207 337 1701
wsp.com

CLIENT:

SITE/PROJECT:

Heckmondwike Bus Station

TITLE:

Landscape Design Gate Detail

SCALE @ A1:	1:20	CHECKED:	RW	APPROVED:	KM
PROJECT NO:	70079085	DESIGNED:	LA	DRAWN:	LA
DRAWING No:	TCF-WSP-KHBH-XXX-DR-LE-000005	DATE:	APRIL24	REV:	P03
© WSP UK Ltd					