



A Plan - Rain Garden Planting Detail
1:50 @ A1

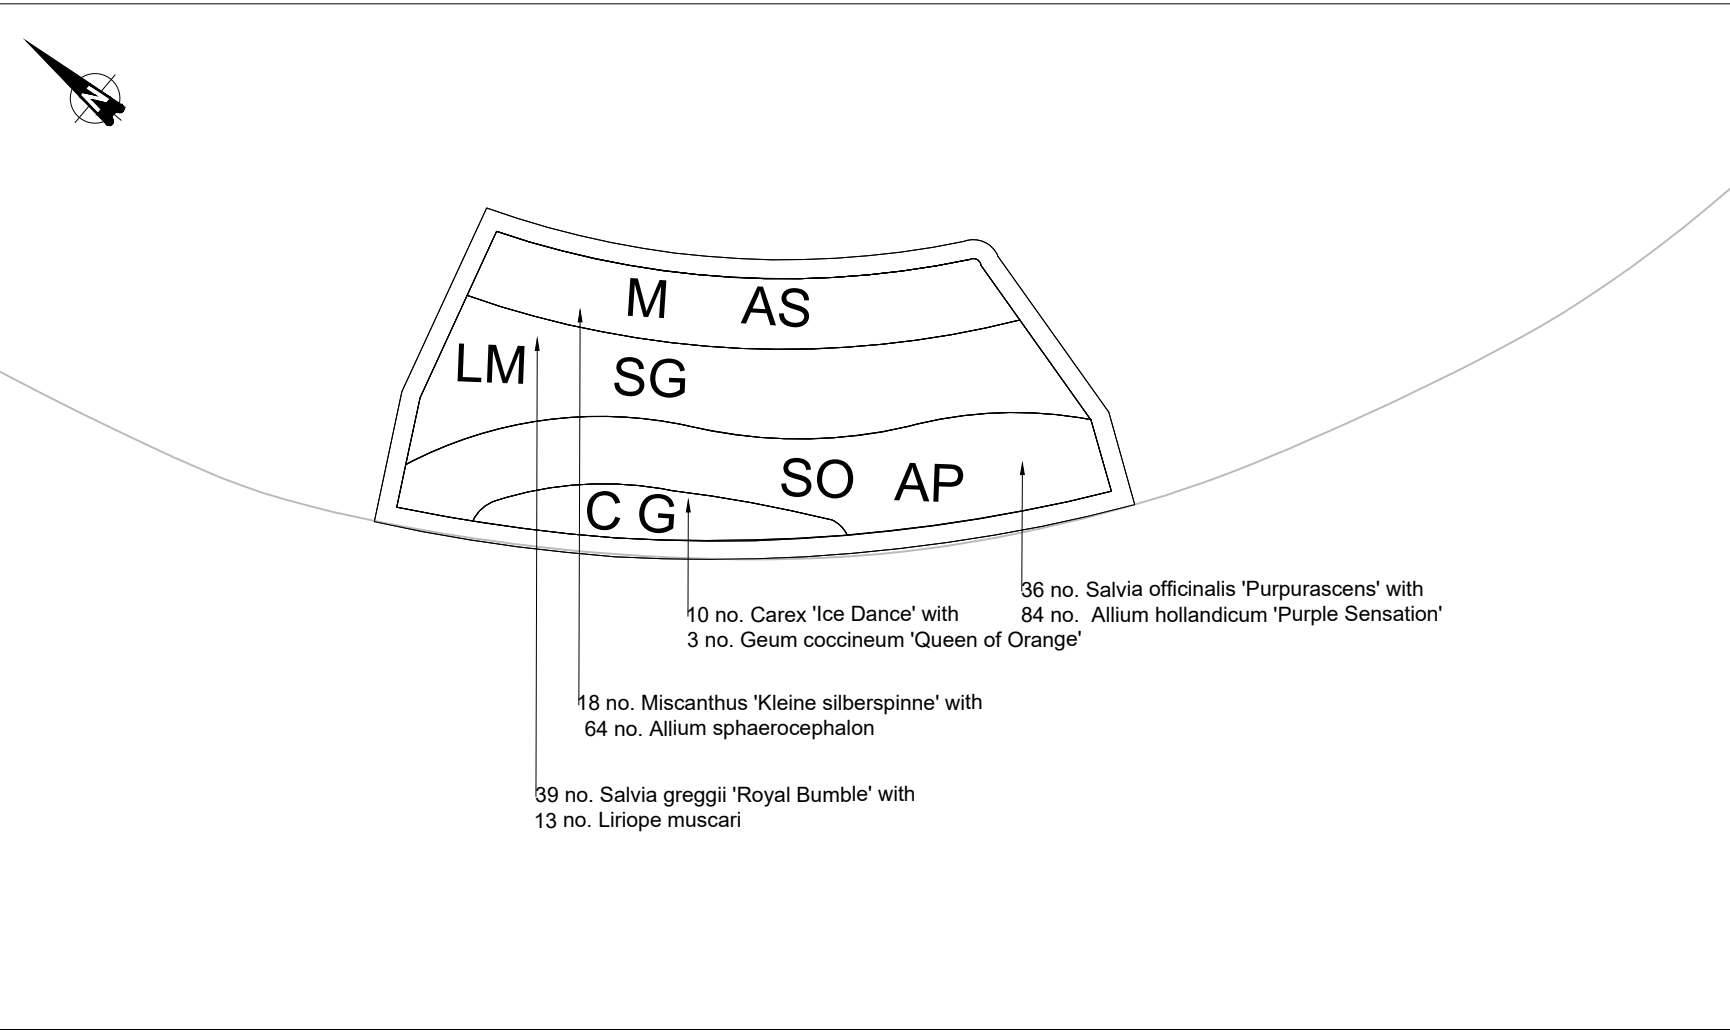


RAIN GARDEN A		RAIN GARDEN PLAN SCHEDULE				
HERBACEOUS AND SHRUB PLANTING						
SPECIES	COMMON NAME	CODE	POT SIZE	DENSITY	NOTES	QUANTITY
<i>Salvia officinalis</i> 'Purpurascens'	Purple sage	SO	CG 5L	15/m2	Fully rooted pot, healthy crown	36
<i>Salvia greggii</i> 'Royal Bumble'	Autumn Sage 'Royal Bumble'	SG	CG 5L	15/m2	Fully rooted pot, healthy crown	39
<i>Carex</i> 'Ice Dance'	Sedge 'Ice Dance'	C	CG 5L	15/m2	Fully rooted pot, healthy clump	10
<i>Miscanthus</i> 'Kleine silberspinne'	Chinese Silver Grass	M	CG 5L	11/m2	Fully rooted pot, healthy clump	18
<i>Liriope muscari</i>	Lily turf	LM	CG 5L	5/ m2	Fully rooted pot, healthy clump	13
<i>Geum coccineum</i>	Queen of orange'	G	CG 5L	5/ m2	Fully rooted pot, healthy clump	3
BULBS						
SPECIES	COMMON NAME	CODE	POT SIZE	DENSITY	NOTES	QUANTITY
<i>Allium hollandicum</i> 'Purple Sensation'	Dutch garlic 'Purple Sensation'	AP	10cm +	35/m2 150mm centres	Planted individually at 150mm centres in-between purple sage	84
<i>Allium sphaerocephalon</i>	Round headed garlic	AS	5cm +	40/m2	Planted in groups of 5-10 in-between miscanthus	64

B Plan - Rain Garden Planting Detail
1:50 @ A1

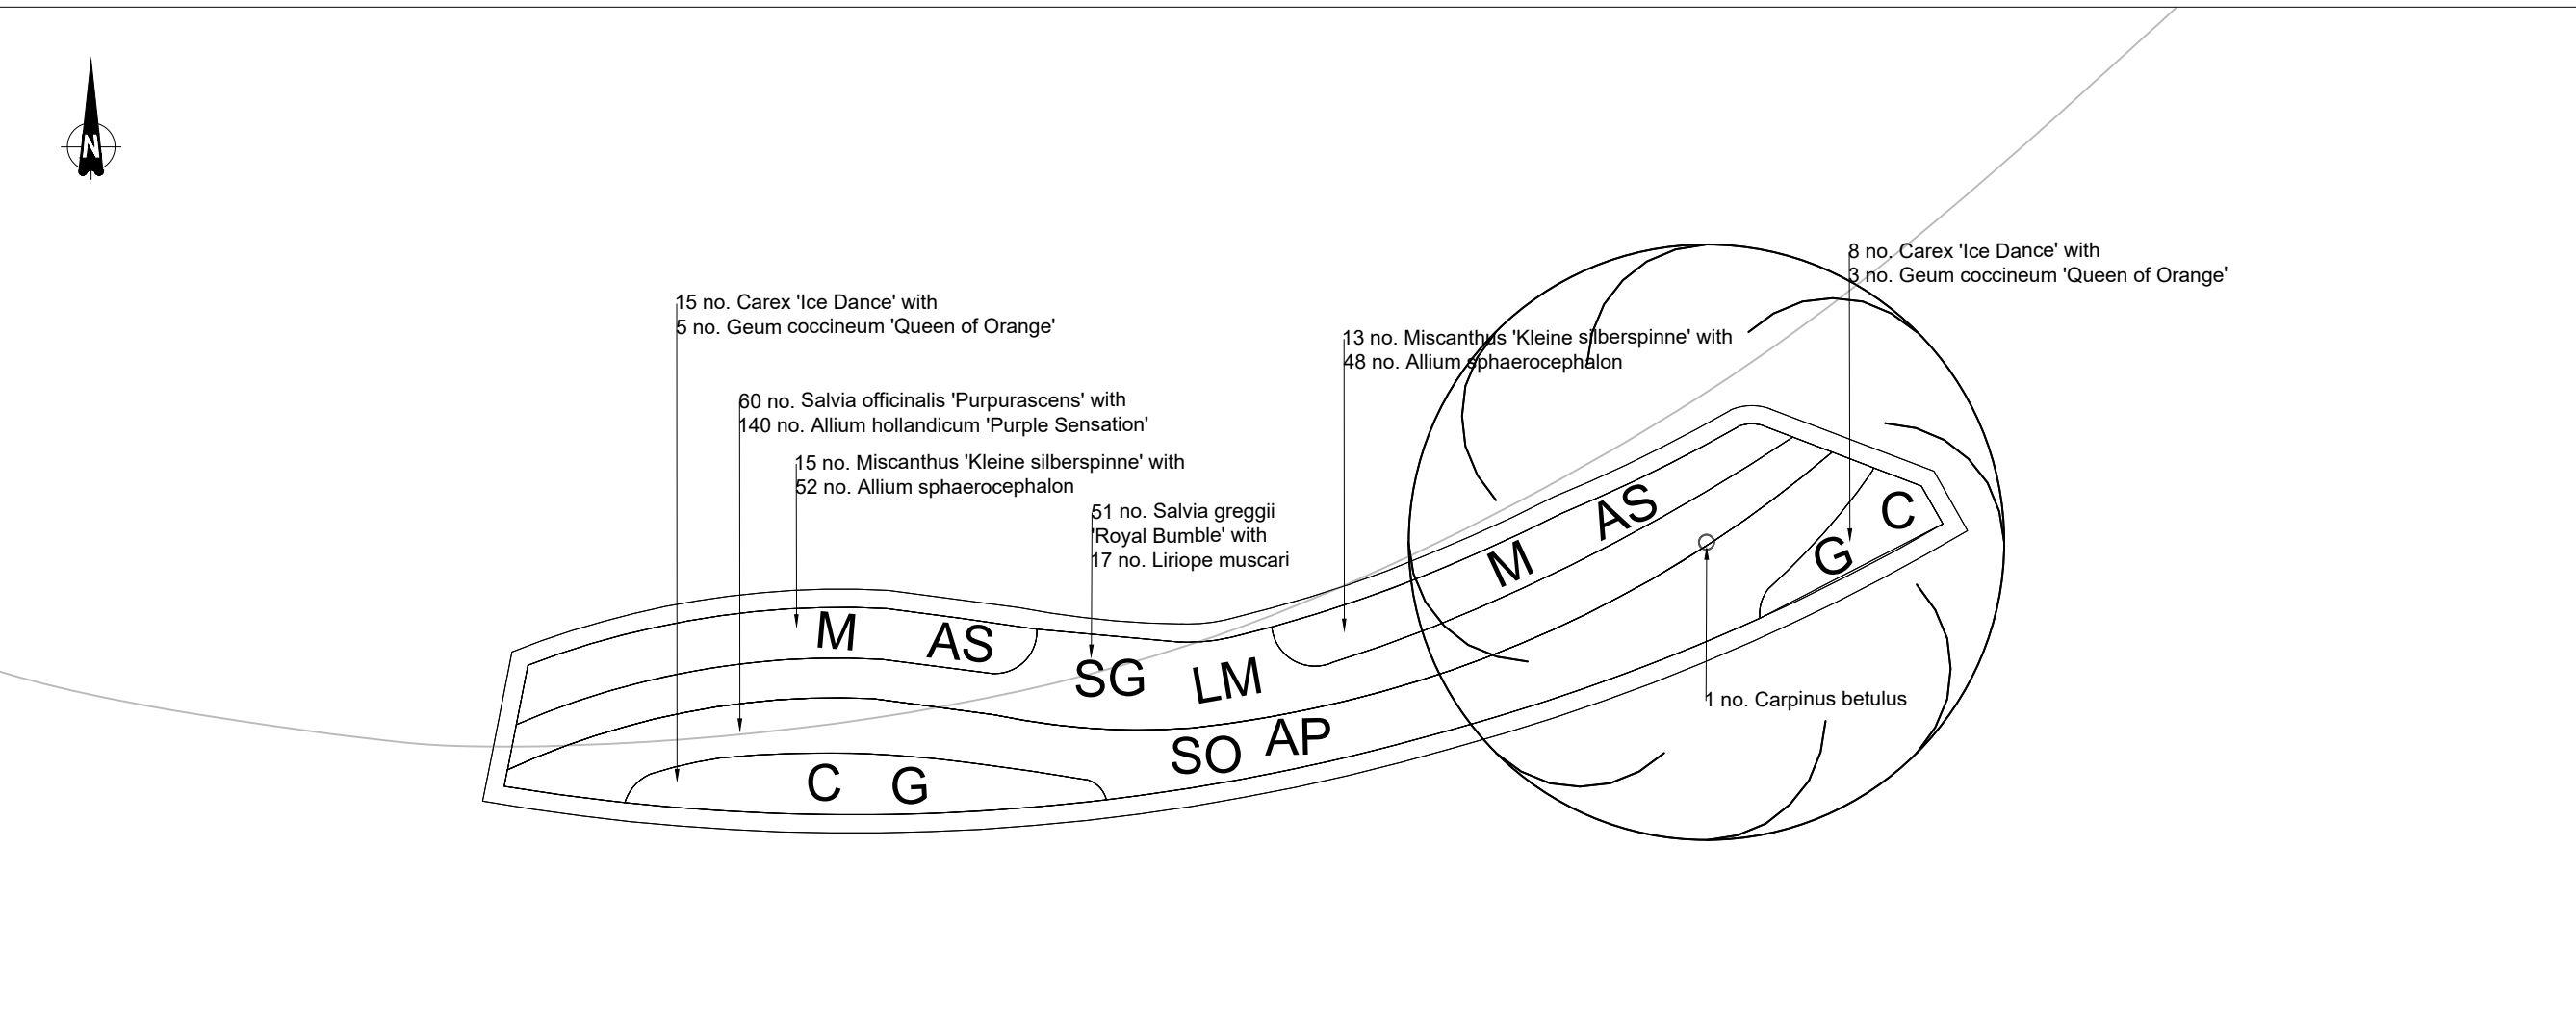

RAIN GARDEN B		RAIN GARDEN PLAN SCHEDULE				
HERBACEOUS AND SHRUB PLANTING						
SPECIES	COMMON NAME	CODE	POT SIZE	DENSITY	NOTES	QUANTITY
<i>Salvia officinalis</i> 'Purpurascens'	Purple sage	SO	CG 5L	15/m2	Fully rooted pot, healthy crown	60
<i>Salvia greggii</i> 'Royal Bumble'	Autumn Sage 'Royal Bumble'	SG	CG 5L	15/m2	Fully rooted pot, healthy crown	51
<i>Carex</i> 'Ice Dance'	Sedge 'Ice Dance'	C	CG 5L	15/m2	Fully rooted pot, healthy clump	23
<i>Miscanthus</i> 'Kleine silberspinne'	Chinese Silver Grass	M	CG 5L	11/m2	Fully rooted pot, healthy clump	28
<i>Liriope muscari</i>	Lily turf	LM	CG 5L	5/ m2	Fully rooted pot, healthy clump	17
<i>Geum coccineum</i>	'Queen of orange'	G	CG 5L	5/ m2	Fully rooted pot, healthy clump	8
BULBS						
SPECIES	COMMON NAME	CODE	POT SIZE	DENSITY	NOTES	QUANTITY
<i>Allium hollandicum</i> 'Purple Sensation'	Dutch garlic 'purple Sensation'	AP	10cm +	35/m2 150mm centres	Planted individually at 150mm centres in-between purple sage	140
<i>Allium sphaerocephalon</i>	Round headed garlic	AS	5cm +	40/m2	Planted in groups of 5-10 in-between miscanthus	100
TREES						
SPECIES	COMMON NAME		POT SIZE	GIRTH	NOTES	QUANTITY
<i>Carpinus betulus</i> 'Fastigiata'	Upright Hornbeam		RB	16-18cm	Min Height 450 cm, Min Clear Stem 200 cm	1

DO NOT SCALE

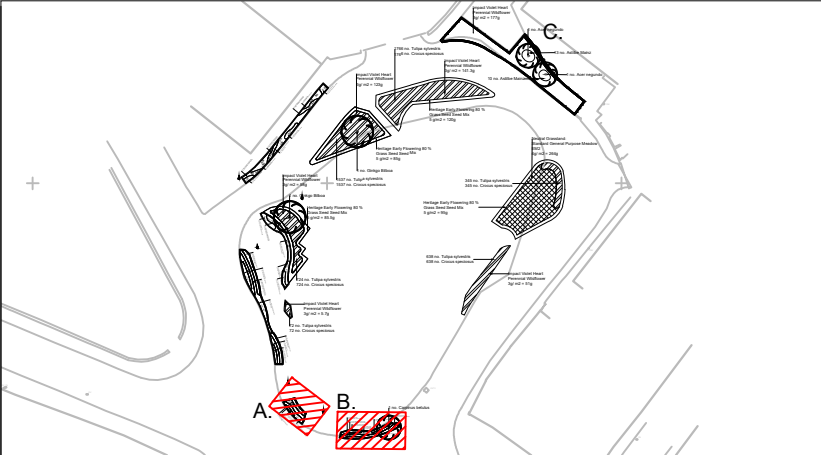

P01	16/06/23	LA	First Revision	RW	KM
REV	DATE	BY	DESCRIPTION	CHK	APP

DRAWING STATUS: S2 - FOR INFORMATION



4th Floor, 6 Devonshire Square, London, EC2M 4YE, UK
T+ 44 (0) 207 337 1700, F+ 44 (0) 207 337 1701
wsp.com



Heckmondwike Bus Station

Planting Design
SHEET 1 OF 3

SCALE @ A1:	1:50	CHECKED:	RW	APPROVED:	KM
-------------	------	----------	----	-----------	----

PROJECT NO:	DESIGNED:	DRAWN:	DATE:
70079085	LA	LA	JUNE23

DRAWING No:	REV:
TCF-WSP-KHBH-XXX-DR-LE-000002	P01

© WSP UK Ltd