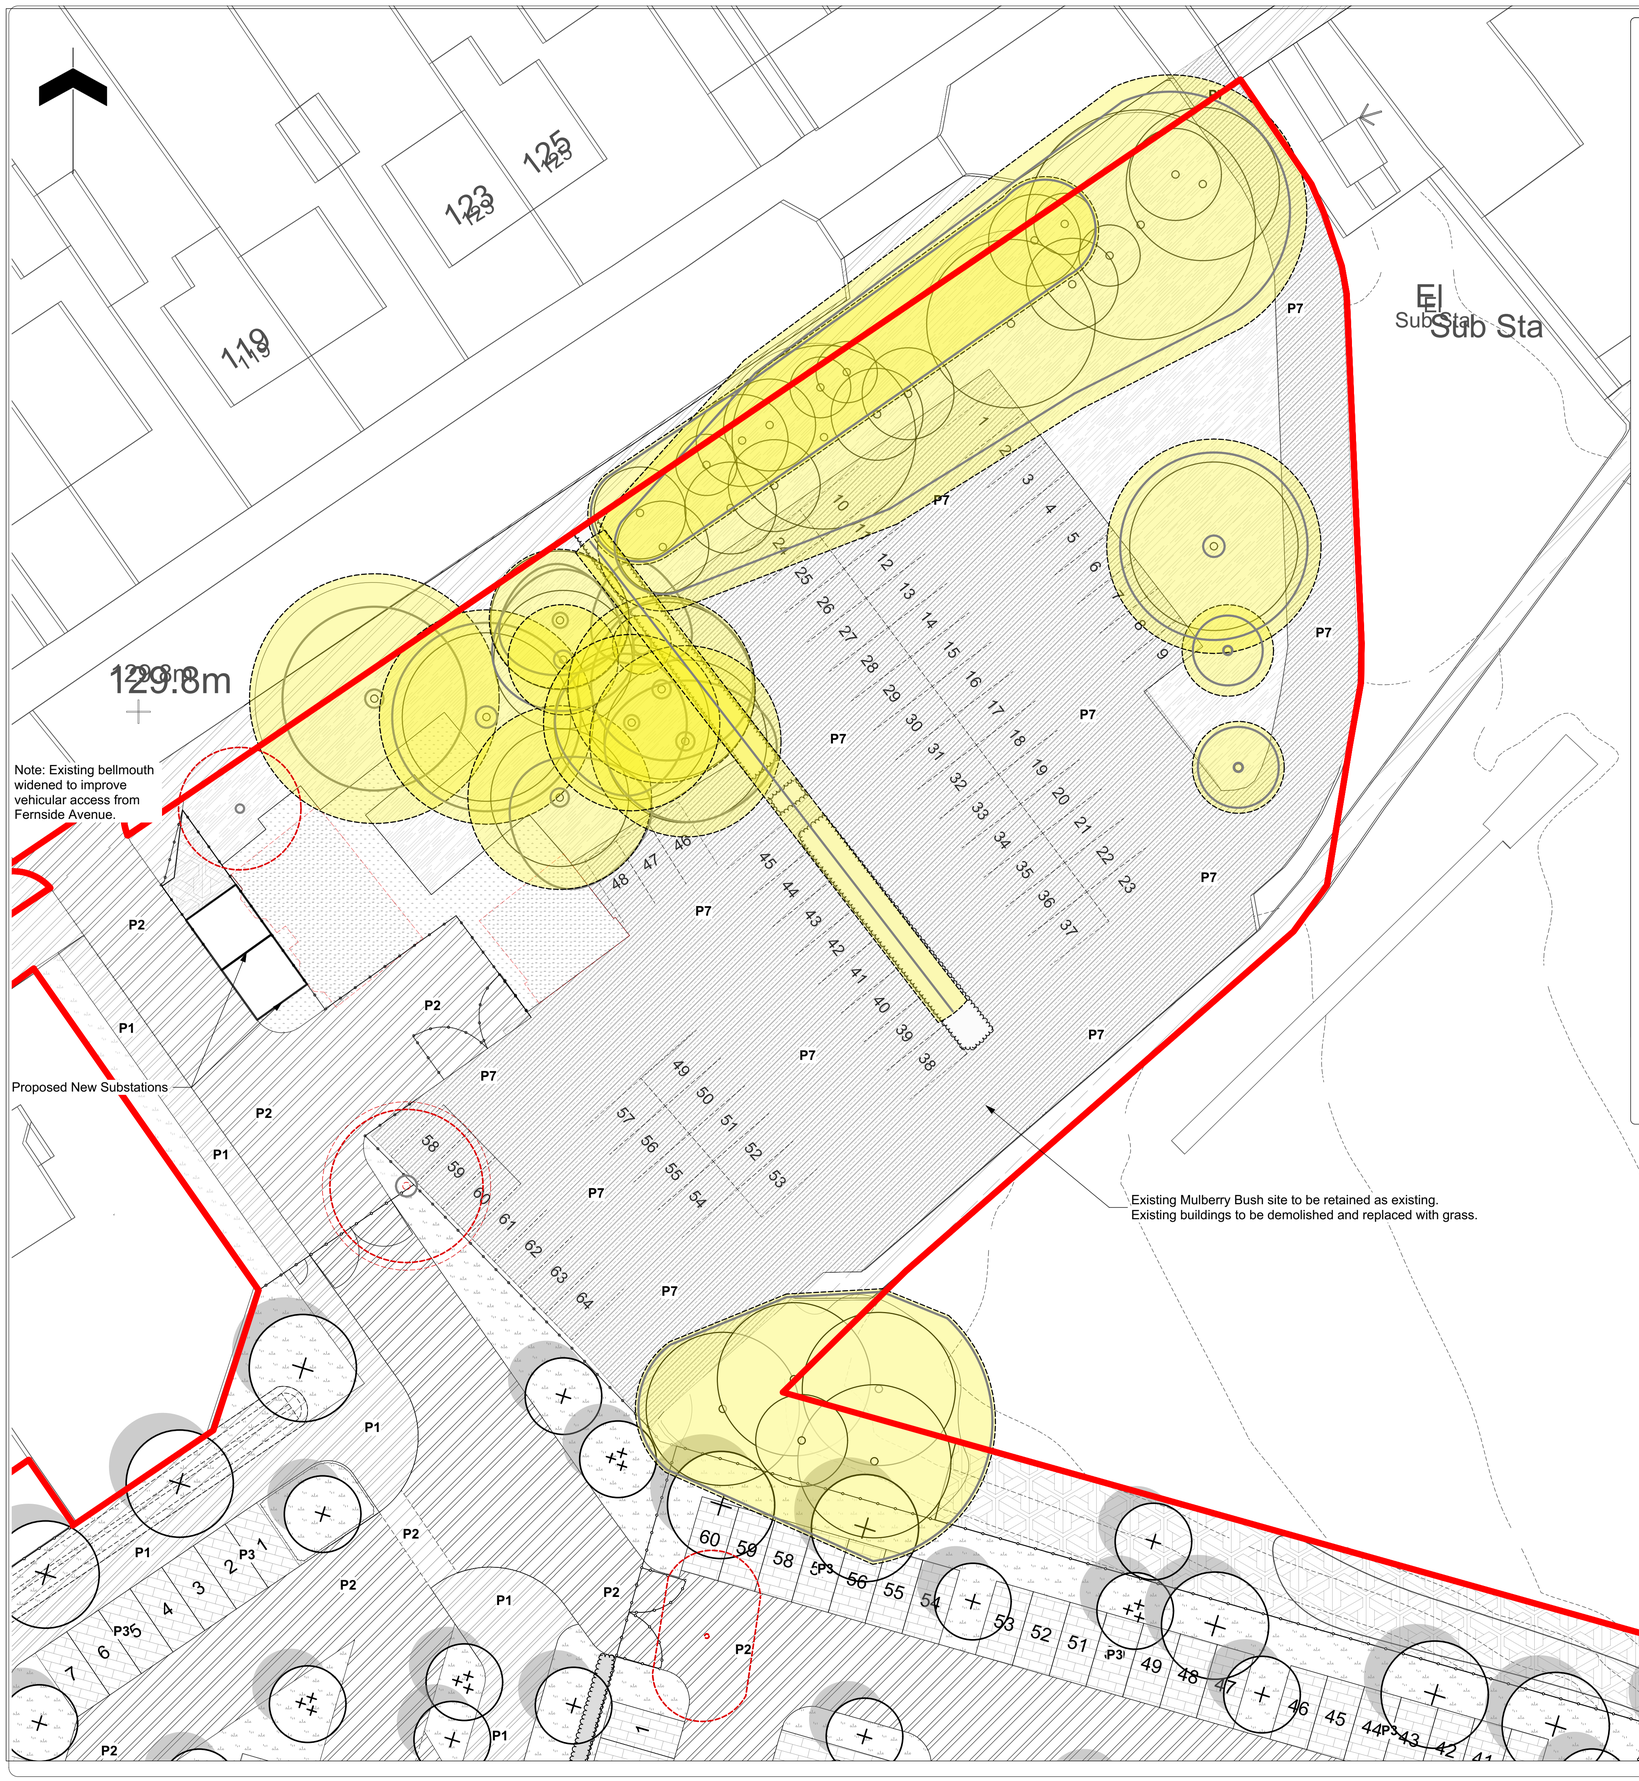

S16 Chicken Coop
Refer to School Specific Outline Specification for Details

S17 Weatherproof Canopy
(requires power supply so can be used as study space)

S18 Curved Seat & Timber Upstands
Refer to School Specific Outline Specification for Details

S19 Bench
Refer to School Specific Outline Specification for Details

S20 Caretakers Storage
Refer to School Specific Outline Specification for Details

S21 Balance Beam
Refer to School Specific Outline Specification for Details

S22 Log Tunnel
Refer to School Specific Outline Specification for Details

S23 Play Log
Refer to School Specific Outline Specification for Details

S24 Log Seats
Refer to School Specific Outline Specification for Details

S25 Embankment Climber
Refer to School Specific Outline Specification for Details

S26 Fire Pit
Refer to School Specific Outline Specification for Details

S27 Fire Cooking Bowl
Refer to School Specific Outline Specification for Details

S28 Mud Kitchen
Refer to School Specific Outline Specification for Details

S29 Composter
Refer to School Specific Outline Specification for Details

S30 Habitat Feature
Refer to School Specific Outline Specification for Details

S31 Play Boulders
Refer to School Specific Outline Specification for Details

S32 Water feature
Refer to School Specific Outline Specification for Details

S33 External Play Storage
Refer to School Specific Outline Specification for Details

S34 Bird Box
Location indicative. Refer to ecology report by others.

S35 Bat Box
Location indicative. Refer to ecology report by others.

Fencing and Structures

Existing Fencing
Refer to Fencing General Arrangement for Details

Proposed Fencing & Gates
Refer to Fencing General Arrangement for Details

Timber Retaining Wall
Specification to be confirmed by Structural Engineer

P10 Wetpour Safety Surfacing
Colour to be agreed with School

P11 Self Binding Gravel
Refer to School Specific Outline Specification for Details

P12 Paving Setts
Refer to School Specific Outline Specification for Details

P13 Existing Tarmac
To be resurfaced

Furniture

S1 Cycle Stands
Refer to School Specific Outline Specification for Details

S2 Cycle Shelter
Refer to School Specific Outline Specification for Details

S3 Door Protection Barrier
Refer to School Specific Outline Specification for Details

S4 Freestanding Canopy
Refer to School Specific Outline Specification for Details

S5 Canopy to Classrooms
Refer to Architect's Details

S6 Active Electrical Car Charging
To M&E Engineers Specification

S7 Bin Store Location

S8 Raised Planting Bed
Refer to School Specific Outline Specification for Details

S9 Picnic Bench
Refer to School Specific Outline Specification for Details

S10a In Ground Trampoline

S10b Balance Disk

S10c Climbing Frame

S10d Nest Swing

S10e Spinning Wobble Dish

S10e Spinner With Handles

S11 Greenhouse

S12 Potting Shed

S13 Sports Equipment Storage Cabinet
Refer to School Specific Outline Specification for Details

S14 Slide
Refer to School Specific Outline Specification for Details

S15 Forest School Cabin
Refer to Architect's Details

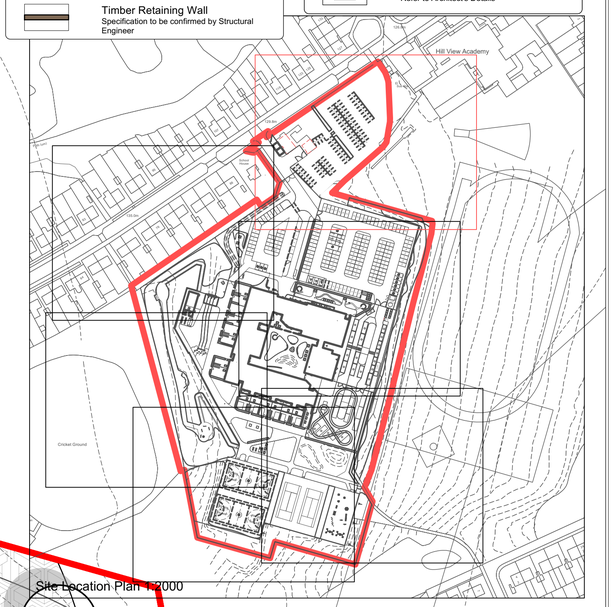

Site Location Plan 1:2000

0 5 10 15 20 25 30 M

Note

1. Do not scale from this drawing
2. To be read in conjunction with Project Risk Register REF: XXX
3. To be read in conjunction with all other Landscape Architect's drawings

KEY

Site Planning Boundary

Existing Tree

Existing Tree to be removed

Existing Tree Root Protection Area (RPA)

Planting

Proposed Tree (Single Stem)

Proposed Tree (Multi Stem)

Grass

Reinforced Grass

Planting Area

Hedge Planting

Meadow Planting

Woodland Buffer

Shrub Planting

Existing Grass
To be retained

Hard Surfaces

P1 Pedestrian Macadam
To Engineer's Specification

P2 Vehicular Macadam
To Engineer's Specification

P3 Concrete Block Paving Vehicular
Refer to School Specific Outline Specification for Details

P4 Resin Bound Gravel
Refer to School Specific Outline Specification for Details

P5 No-Dig Parking Grid System with Meadow Infill
Refer to School Specific Outline Specification for Details

P6 Concrete Surfacing
To engineer's specification

P7 Existing Tarmac
To be retained

P8 Concrete Paving Pedestrian
Refer to School Specific Outline Specification for Details

P9 Coloured Macadam
Colour to be agreed with School

ID	RISK	MITIGATION	DATE MITIGATED

RESIDUAL PROJECT RISKS

DATE	REV	DESCRIPTION OF REVISION	DRAWN BY	APPROVED BY
17/06/2024	P03	Issued for Planning.	MM	RS
18/04/2024	P02	Updated as per email NP (17.04.2024)	AT	RS

REVISIONS

STATUS
S2 - *For Planning*

ares LANDSCAPE ARCHITECTS

Ares Landscape Architects LTD
Gatecrasher,
51 Eyre Lane
Sheffield
S1 4RB

t: 0114 276 2000
e: hello@aresdesign.co.uk
w: aresdesign.co.uk

CLIENT :
Kirklees Council

PROJECT TITLE :
Woodley School and College

DRAWING TITLE :
Detailed Landscape General Arrangement 1 of 6

DRAWING SCALE :	DRAWN BY :	DRAWN DATE :
1:200	AT	14/02/2024
PAPER SIZE :	APPROVED BY :	ALA PROJECT CODE:
A1	RS	ALA 823

DRAWING NUMBER :	STATUS :	REVISION :
22315-ALA-00-XX-DR-L-0004	S2	P03

S16 Chicken Coop
Refer to School Specific Outline Specification for Details

S17 Weatherproof Canopy
(requires power supply so can be used as study space)

S18 Curved Seat & Timber Upstands
Refer to School Specific Outline Specification for Details

S19 Bench
Refer to School Specific Outline Specification for Details

S20 Caretakers Storage
Refer to School Specific Outline Specification for Details

S21 Balance Beam
Refer to School Specific Outline Specification for Details

S22 Log Tunnel
Refer to School Specific Outline Specification for Details

S23 Play Log
Refer to School Specific Outline Specification for Details

S24 Log Seats
Refer to School Specific Outline Specification for Details

S25 Embankment Climber
Refer to School Specific Outline Specification for Details

S26 Fire Pit
Refer to School Specific Outline Specification for Details

S27 Fire Cooking Bowl
Refer to School Specific Outline Specification for Details

S28 Mud Kitchen
Refer to School Specific Outline Specification for Details

S29 Composter
Refer to School Specific Outline Specification for Details

S30 Habitat Feature
Refer to School Specific Outline Specification for Details

S31 Play Boulders
Refer to School Specific Outline Specification for Details

S32 Water feature
Refer to School Specific Outline Specification for Details

S33 External Play Storage
Refer to School Specific Outline Specification for Details

S34 Bird Box
Location indicative. Refer to ecology report by others.

S35 Bat Box
Location indicative. Refer to ecology report by others.

Fencing and Structures

Existing Fencing
Refer to Fencing General Arrangement for Details

Proposed Fencing & Gates
Refer to Fencing General Arrangement for Details

Timber Retaining Wall
Specification to be confirmed by Structural Engineer

P10 Wetpour Safety Surfacing
Colour to be agreed with School

P11 Self Binding Gravel
Refer to School Specific Outline Specification for Details

P12 Paving Setts
Refer to School Specific Outline Specification for Details

P13 Existing Tarmac
To be resurfaced

Furniture

S1 Cycle Stands
Refer to School Specific Outline Specification for Details

S2 Cycle Shelter
Refer to School Specific Outline Specification for Details

S3 Door Protection Barrier
Refer to School Specific Outline Specification for Details

S4 Freestanding Canopy
Refer to School Specific Outline Specification for Details

S5 Canopy to Classrooms
Refer to Architect's Details

S6 Active Electrical Car Charging
To M&E Engineers Specification

S7 Bin Store Location

S8 Raised Planting Bed
Refer to School Specific Outline Specification for Details

S9 Picnic Bench
Refer to School Specific Outline Specification for Details

S10a In Ground Trampoline

S10b Balance Disk

S10c Climbing Frame

S10d Nest Swing

S10e Spinning Wobble Dish

S10e Spinner With Handles

S11 Greenhouse

S12 Potting Shed

S13 Sports Equipment Storage Cabinet
Refer to School Specific Outline Specification for Details

S14 Slide
Refer to School Specific Outline Specification for Details

S15 Forest School Cabin
Refer to Architect's Details

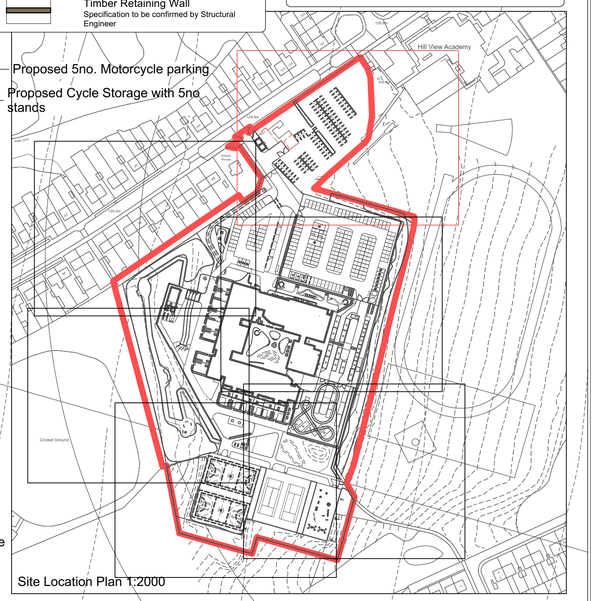

Site Location Plan 1:2000

0 5 10 15 20 25 30 M

Note

1. Do not scale from this drawing
2. To be read in conjunction with Project Risk Register REF: XXX
3. To be read in conjunction with all other Landscape Architect's drawings

KEY

Site Planning Boundary

Existing Tree

Existing Tree to be removed

Existing Tree Root Protection Area (RPA)

Planting

Proposed Tree (Single Stem)

Proposed Tree (Multi Stem)

Grass

Reinforced Grass

Planting Area

Hedge Planting

Meadow Planting

Woodland Buffer

Shrub Planting

Existing Grass
To be retained

Hard Surfaces

P1 Pedestrian Macadam
To Engineer's Specification

P2 Vehicular Macadam
To Engineer's Specification

P3 Concrete Block Paving Vehicular
Refer to School Specific Outline Specification for Details

P4 Resin Bound Gravel
Refer to School Specific Outline Specification for Details

P5 No-Dig Parking Grid System with Meadow Infill
Refer to School Specific Outline Specification for Details

P6 Concrete Surfacing
To engineer's specification

P7 Existing Tarmac
To be retained

P8 Concrete Paving Pedestrian
Refer to School Specific Outline Specification for Details

P9 Coloured Macadam
Colour to be agreed with School

ID	RISK	MITIGATION	DATE MITIGATED

RESIDUAL PROJECT RISKS

DATE	REV	DESCRIPTION OF REVISION	DRAWN BY	APPROVED BY
17/06/2024	P03	Issued for Planning.	MM	RS
18/04/2024	P02	Updated as per email NP (17.04.2024)	AT	RS

REVISIONS

STATUS
S2 - *For Planning*

ares LANDSCAPE ARCHITECTS

Ares Landscape Architects LTD
Gatecrasher,
51 Eyre Lane
Sheffield
S1 4RB
t: 0114 276 2000
e: hello@aresdesign.co.uk
w: aresdesign.co.uk

CLIENT :
Kirklees Council

PROJECT TITLE :
Woodley School and College

DRAWING TITLE :
Detailed Landscape General Arrangement 2 of 6

DRAWING SCALE :	DRAWN BY :	DRAWN DATE :
1:200	AT	14/02/2024
PAPER SIZE :	APPROVED BY :	ALA PROJECT CODE:
A1	RS	ALA 823

DRAWING NUMBER :	STATUS :	REVISION :
22315-ALA-00-XX-DR-L-0006	S2	P03

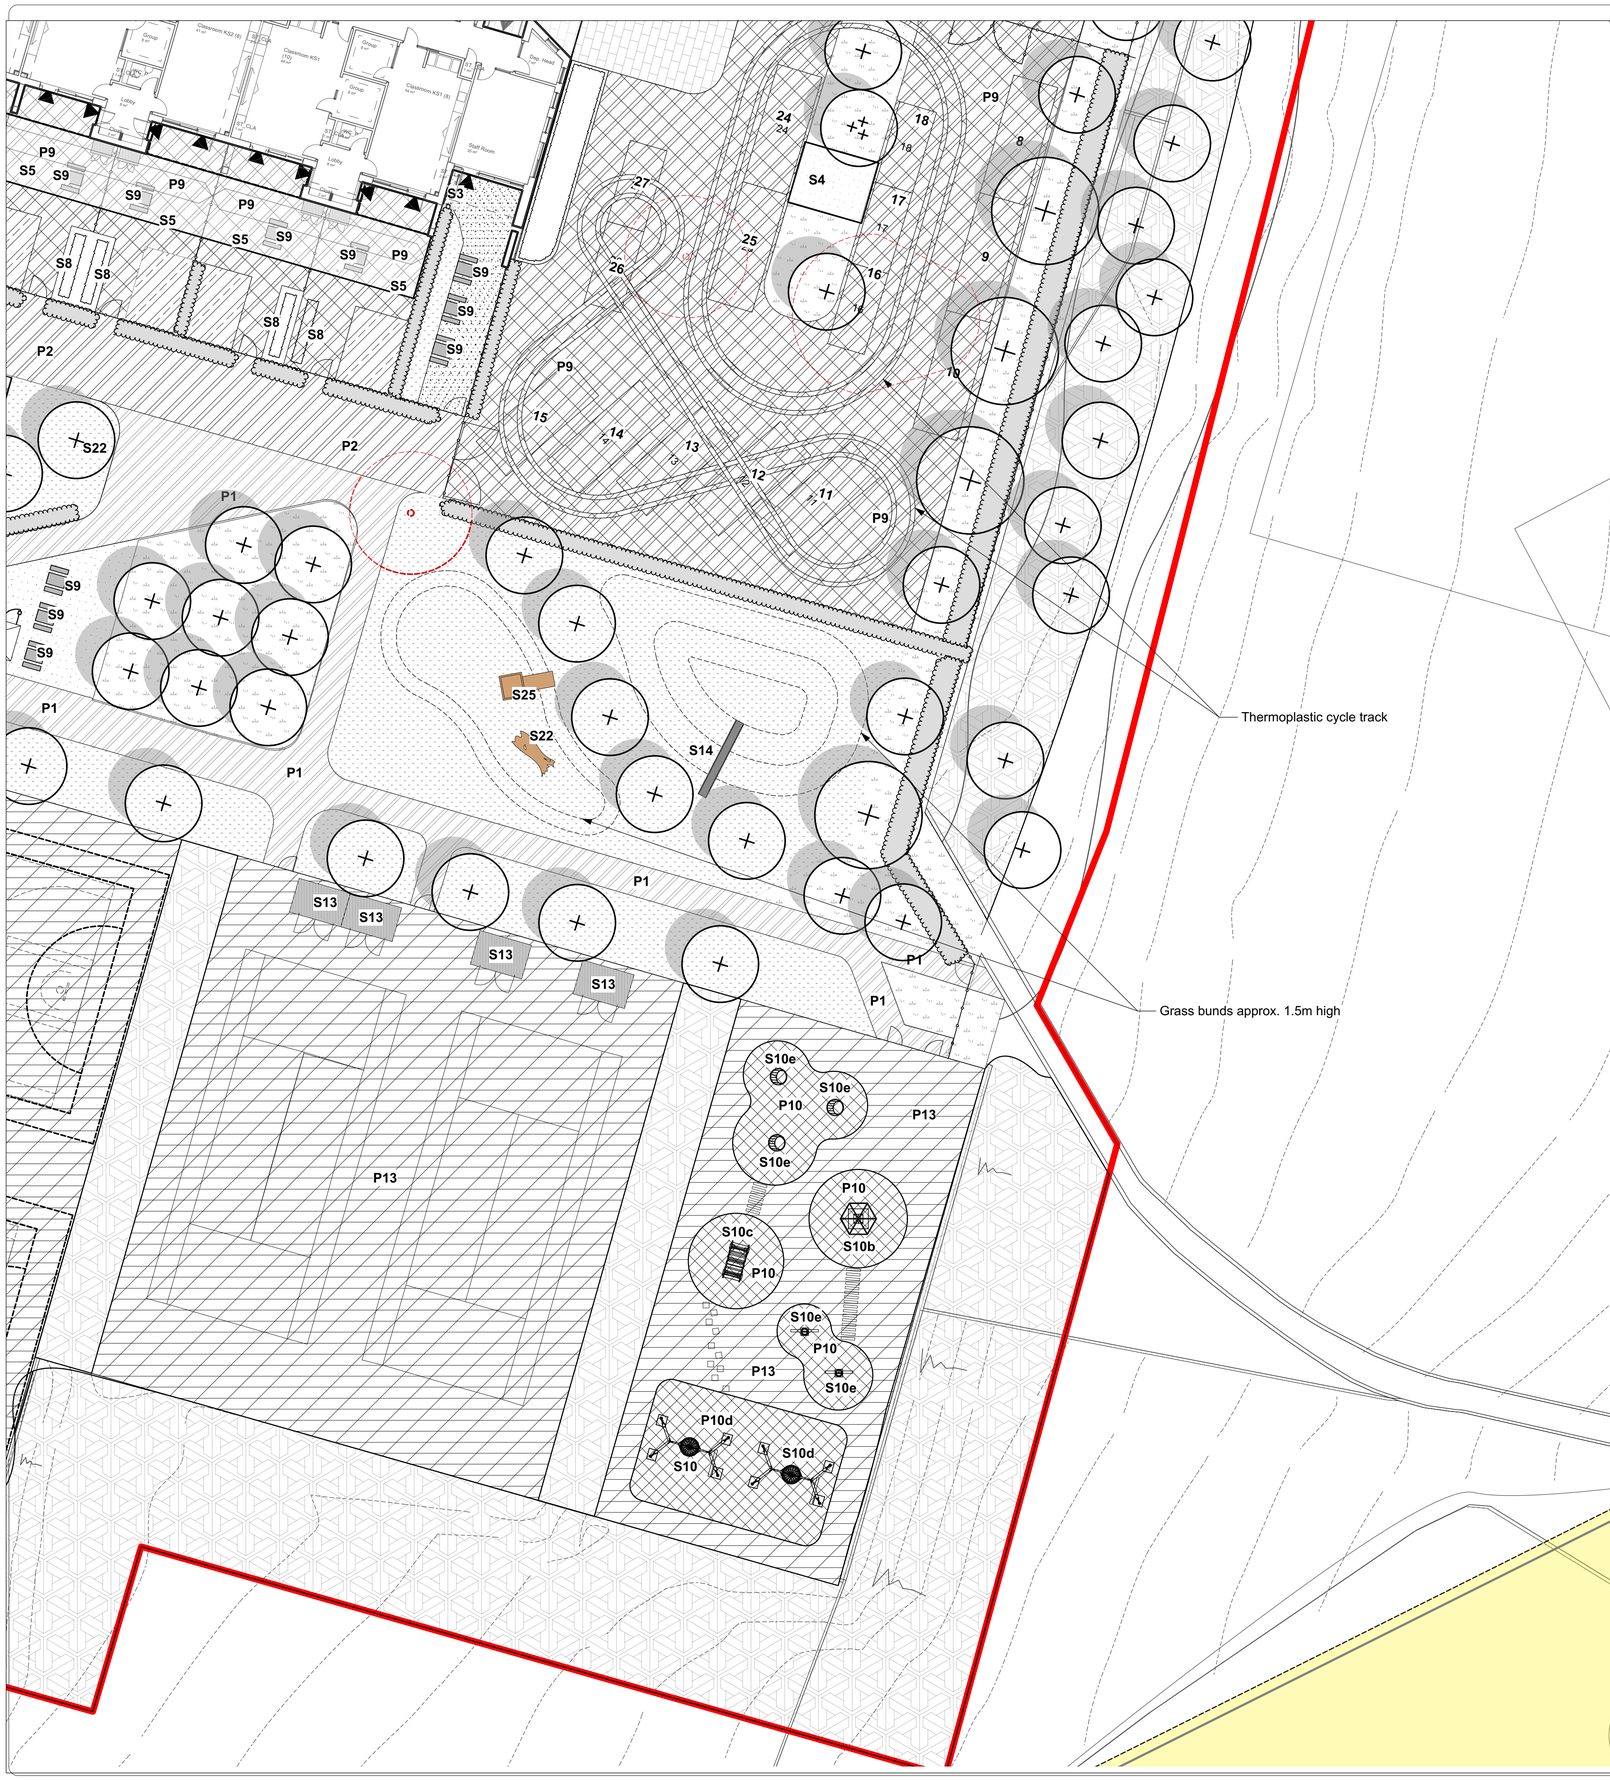

Fencing and Structures

- Existing Fencing — Refer to Fencing General Arrangement for Details
- Proposed Fencing & Gates — Refer to Fencing General Arrangement for Details
- Timber Retaining Wall — Specification to be confirmed by Structural Engineer

Furniture

- S1 Cycle Stands — Refer to School Specific Outline Specification for Details
- S2 Cycle Shelter — Refer to School Specific Outline Specification for Details
- S3 Door Protection Barrier — Refer to School Specific Outline Specification for Details
- S4 Freestanding Canopy — Refer to School Specific Outline Specification for Details
- S5 Canopy to Classrooms — Refer to Architect's Details
- S6 Active Electrical Car Charging — To M&E Engineers Specification
- S7 Bin Store Location
- S8 Raised Planting Bed — Refer to School Specific Outline Specification for Details
- S9 Picnic Bench — Refer to School Specific Outline Specification for Details
- S10a In Ground Trampoline
- S10b Balance Disk
- S10c Climbing Frame
- S10d Nest Swing
- S10e Spinning Wobble Dish
- S10e Spinner With Handles
- S11 Greenhouse
- S12 Potting Shed
- S13 Sports Equipment Storage Cabinet — Refer to School Specific Outline Specification for Details
- S14 Slide — Refer to School Specific Outline Specification for Details
- S15 Forest School Cabin — Refer to Architect's Details
- S16 Chicken Coop — Refer to School Specific Outline Specification for Details
- S17 Weatherproof Canopy — *(requires power supply so can be used as study space)*
- S18 Curved Seat & Timber Upstands — Refer to School Specific Outline Specification for Details
- S19 Bench — Refer to School Specific Outline Specification for Details
- S20 Caretakers Storage — Refer to School Specific Outline Specification for Details
- S21 Balance Beam — Refer to School Specific Outline Specification for Details
- S22 Log Tunnel — Refer to School Specific Outline Specification for Details
- S23 Play Log — Refer to School Specific Outline Specification for Details
- S24 Log Seats — Refer to School Specific Outline Specification for Details
- S25 Embankment Climber — Refer to School Specific Outline Specification for Details
- S26 Fire Pit — Refer to School Specific Outline Specification for Details
- S27 Fire Cooking Bowl — Refer to School Specific Outline Specification for Details
- S28 Mud Kitchen — Refer to School Specific Outline Specification for Details
- S29 Composter — Refer to School Specific Outline Specification for Details
- S30 Habitat Feature — Refer to School Specific Outline Specification for Details
- S31 Play Boulders — Refer to School Specific Outline Specification for Details
- S32 Water feature — Refer to School Specific Outline Specification for Details
- S33 External Play Storage — Refer to School Specific Outline Specification for Details
- S34 Bird Box — Location indicative. Refer to ecology report by others.
- S35 Bat Box — Location indicative. Refer to ecology report by others.
- P10 Wetpour Safety Surfacing — Colour to be agreed with School
- P11 Self Binding Gravel — Refer to School Specific Outline Specification for Details
- P12 Paving Setts — Refer to School Specific Outline Specification for Details
- P13 Existing Tarmac — To be resurfaced

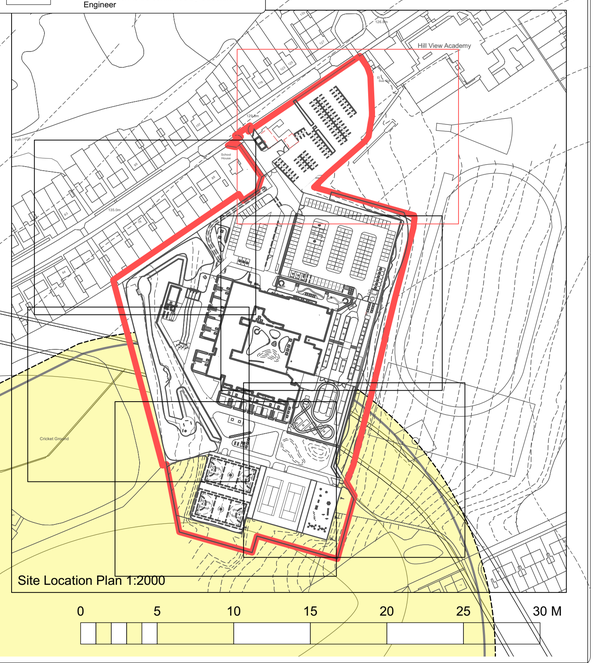

Note

1. Do not scale from this drawing
2. To be read in conjunction with Project Risk Register REF: XXX
3. To be read in conjunction with all other Landscape Architect's drawings

KEY

- Site Planning Boundary
- Existing Tree
- Existing Tree to be removed
- Existing Tree Root Protection Area (RPA)

Planting

- Proposed Tree (Single Stem)
- Proposed Tree (Multi Stem)
- Grass
- Reinforced Grass
- Planting Area
- Hedge Planting
- Meadow Planting
- Woodland Buffer
- Shrub Planting
- Existing Grass — To be retained

Hard Surfaces

- P1 Pedestrian Macadam — To Engineer's Specification
- P2 Vehicular Macadam — To Engineer's Specification
- P3 Concrete Block Paving Vehicular — Refer to School Specific Outline Specification for Details
- P4 Resin Bound Gravel — Refer to School Specific Outline Specification for Details
- P5 No-Dig Parking Grid System with Meadow Infill — Refer to School Specific Outline Specification for Details
- P6 Concrete Surfacing — To engineer's specification
- P7 Existing Tarmac — To be retained
- P8 Concrete Paving Pedestrian — Refer to School Specific Outline Specification for Details
- P9 Coloured Macadam — Colour to be agreed with School

RESIDUAL PROJECT RISKS

ID	RISK	MITIGATION	DATE MITIGATED

REVISIONS

DATE	REV	DESCRIPTION OF REVISION	DRAWN BY	APPROVED BY
17/06/2024	P03	Issued for Planning.	MM	RS
18/04/2024	P02	Updated as per email NP (17.04.2024)	AT	RS

STATUS
S2 - *For Planning*

ares LANDSCAPE ARCHITECTS

Ares Landscape Architects LTD
Gatecrasher,
51 Eyre Lane
Sheffield
S1 4RB
t: 0114 276 2000
e: hello@aresdesign.co.uk
w: aresdesign.co.uk

CLIENT :
Kirklees Council

PROJECT TITLE :
Woodley School and College

DRAWING TITLE :
Detailed Landscape General Arrangement 3 of 6

DRAWING SCALE :	DRAWN BY :	DRAWN DATE :
1:200	AT	14/02/2024
PAPER SIZE :	APPROVED BY :	ALA PROJECT CODE:
A1	RS	ALA 823

DRAWING NUMBER :	STATUS :	REVISION :
22315-ALA-00-XX-DR-L-0007	S2	P03

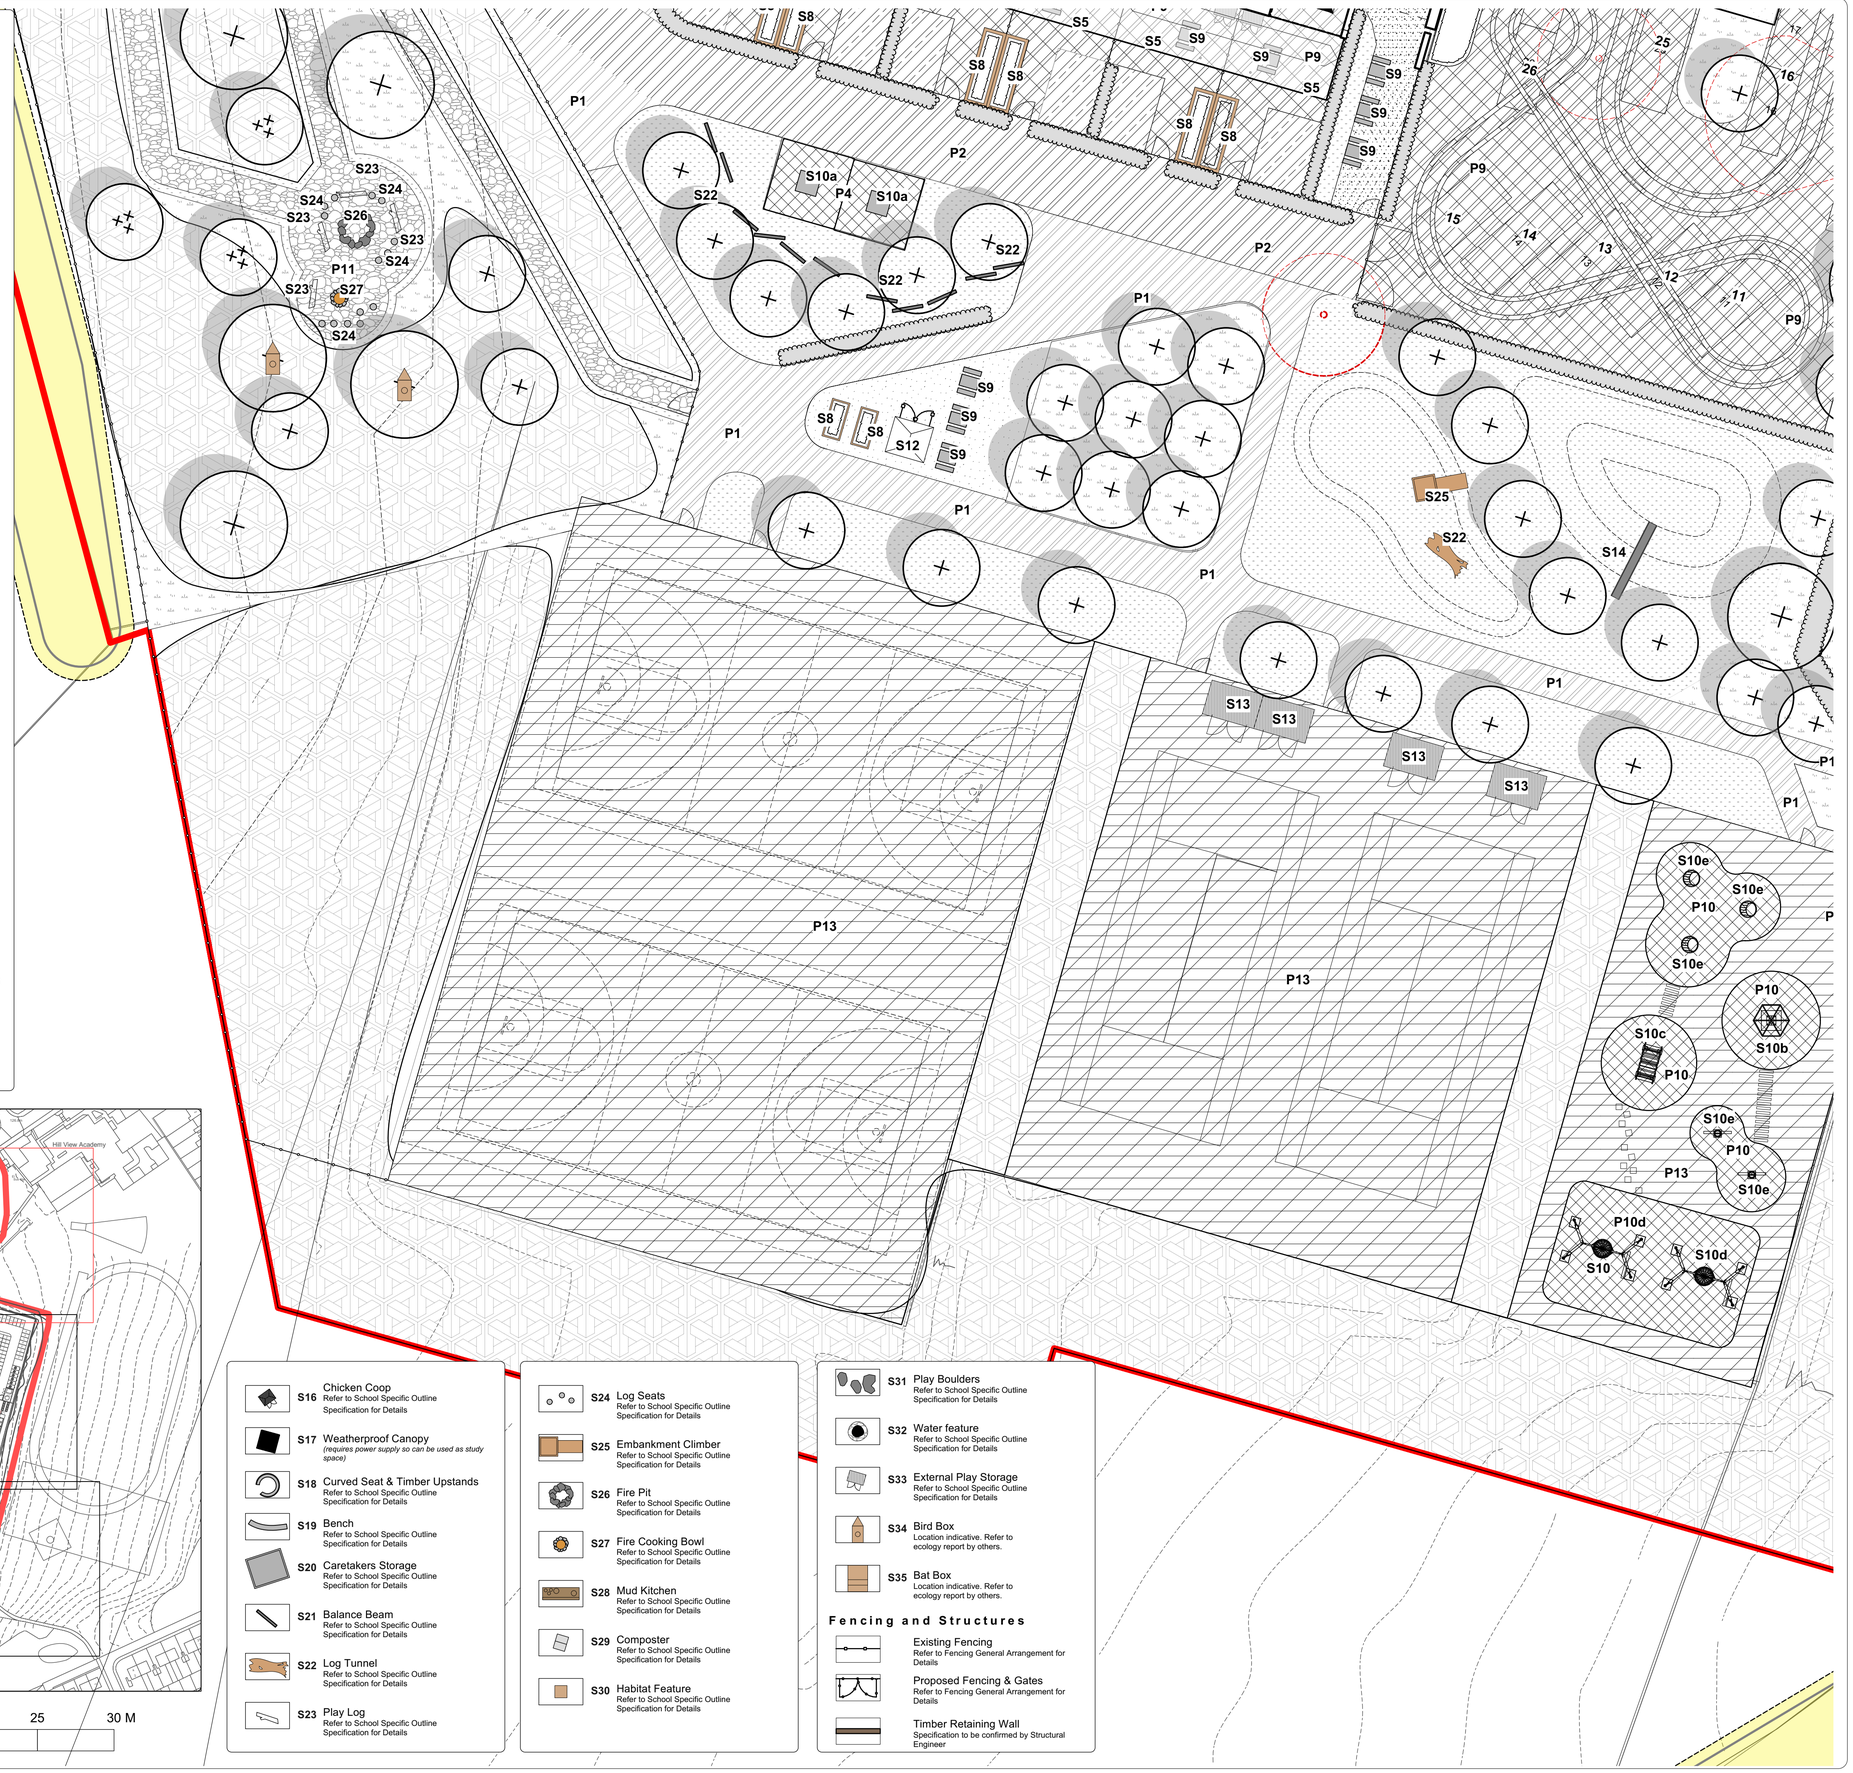

P10	Wetpour Safety Surfacing	Colour to be agreed with School
P11	Self Binding Gravel	Refer to School Specific Outline Specification for Details
P12	Paving Setts	Refer to School Specific Outline Specification for Details
P13	Existing Tarmac	To be resurfaced

Furniture

S1	Cycle Stands	Refer to School Specific Outline Specification for Details
S2	Cycle Shelter	Refer to School Specific Outline Specification for Details
S3	Door Protection Barrier	Refer to School Specific Outline Specification for Details
S4	Freestanding Canopy	Refer to School Specific Outline Specification for Details
S5	Canopy to Classrooms	Refer to Architect's Details
S6	Active Electrical Car Charging	To M&E Engineers Specification
S7	Bin Store Location	
S8	Raised Planting Bed	Refer to School Specific Outline Specification for Details
S9	Picnic Bench	Refer to School Specific Outline Specification for Details
S10a	In Ground Trampoline	
S10b	Balance Disk	
S10c	Climbing Frame	
S10d	Nest Swing	
S10e	Spinning Wobble Dish	
S10e	Spinner With Handles	
S11	Greenhouse	
S12	Potting Shed	
S13	Sports Equipment Storage Cabinet	Refer to School Specific Outline Specification for Details
S14	Slide	Refer to School Specific Outline Specification for Details
S15	Forest School Cabin	Refer to Architect's Details

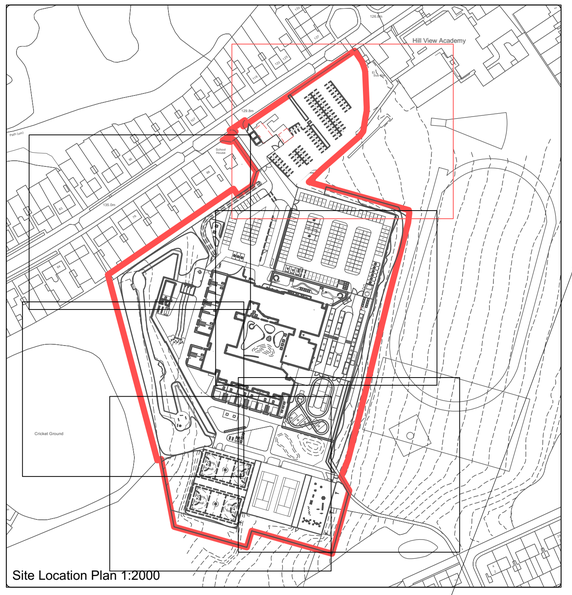

Site Location Plan 1:2000

0 5 10 15 20 25 30 M

S16	Chicken Coop	Refer to School Specific Outline Specification for Details
S17	Weatherproof Canopy	*(requires power supply so can be used as study space)*
S18	Curved Seat & Timber Upstands	Refer to School Specific Outline Specification for Details
S19	Bench	Refer to School Specific Outline Specification for Details
S20	Caretakers Storage	Refer to School Specific Outline Specification for Details
S21	Balance Beam	Refer to School Specific Outline Specification for Details
S22	Log Tunnel	Refer to School Specific Outline Specification for Details
S23	Play Log	Refer to School Specific Outline Specification for Details
S24	Log Seats	Refer to School Specific Outline Specification for Details
S25	Embankment Climber	Refer to School Specific Outline Specification for Details
S26	Fire Pit	Refer to School Specific Outline Specification for Details
S27	Fire Cooking Bowl	Refer to School Specific Outline Specification for Details
S28	Mud Kitchen	Refer to School Specific Outline Specification for Details
S29	Composter	Refer to School Specific Outline Specification for Details
S30	Habitat Feature	Refer to School Specific Outline Specification for Details
S31	Play Boulders	Refer to School Specific Outline Specification for Details
S32	Water feature	Refer to School Specific Outline Specification for Details
S33	External Play Storage	Refer to School Specific Outline Specification for Details
S34	Bird Box	Location indicative. Refer to ecology report by others.
S35	Bat Box	Location indicative. Refer to ecology report by others.

Fencing and Structures

Existing Fencing	Refer to Fencing General Arrangement for Details
Proposed Fencing & Gates	Refer to Fencing General Arrangement for Details
Timber Retaining Wall	Specification to be confirmed by Structural Engineer

Note

1. Do not scale from this drawing
2. To be read in conjunction with Project Risk Register REF: XXX
3. To be read in conjunction with all other Landscape Architect's drawings

KEY

- Site Planning Boundary
- Existing Tree
- Existing Tree to be removed
- Existing Tree Root Protection Area (RPA)

Planting

- Proposed Tree (Single Stem)
- Proposed Tree (Multi Stem)
- Grass
- Reinforced Grass
- Planting Area
- Hedge Planting
- Meadow Planting
- Woodland Buffer
- Shrub Planting
- Existing Grass — To be retained

Hard Surfaces

P1	Pedestrian Macadam	To Engineer's Specification
P2	Vehicular Macadam	To Engineer's Specification
P3	Concrete Block Paving Vehicular	Refer to School Specific Outline Specification for Details
P4	Resin Bound Gravel	Refer to School Specific Outline Specification for Details
P5	No-Dig Parking Grid System with Meadow Infill	Refer to School Specific Outline Specification for Details
P6	Concrete Surfacing	To engineer's specification
P7	Existing Tarmac	To be retained
P8	Concrete Paving Pedestrian	Refer to School Specific Outline Specification for Details
P9	Coloured Macadam	Colour to be agreed with School

ID	RISK	MITIGATION	DATE MITIGATED

RESIDUAL PROJECT RISKS

DATE	REV	DESCRIPTION OF REVISION	DRAWN BY	APPROVED BY
17/06/2024	P03	Issued for Planning.	MM	RS
18/04/2024	P02	Updated as per email NP (17.04.2024)	AT	RS

REVISIONS

STATUS

S2 - *For Planning*

ares LANDSCAPE ARCHITECTS

Ares Landscape Architects LTD
Gatecrasher,
51 Eyre Lane
Sheffield
S1 4RB

t: 0114 276 2000
e: hello@aresdesign.co.uk
w: aresdesign.co.uk

CLIENT :

Kirklees Council

PROJECT TITLE :

Woodley School and College

DRAWING TITLE :

Detailed Landscape General Arrangement 4 of 6

DRAWING SCALE :	DRAWN BY :	DRAWN DATE :
1:200	AT	14/02/2024
PAPER SIZE :	APPROVED BY :	ALA PROJECT CODE:
A1	RS	ALA 823

DRAWING NUMBER :	STATUS :	REVISION :
22315-ALA-00-XX-DR-L-0008	S2	P03

P10	Wetpour Safety Surfacing Colour to be agreed with School
P11	Self Binding Gravel Refer to School Specific Outline Specification for Details
P12	Paving Setts Refer to School Specific Outline Specification for Details
P13	Existing Tarmac To be resurfaced

Furniture

S1	Cycle Stands Refer to School Specific Outline Specification for Details
S2	Cycle Shelter Refer to School Specific Outline Specification for Details
S3	Door Protection Barrier Refer to School Specific Outline Specification for Details
S4	Freestanding Canopy Refer to School Specific Outline Specification for Details
S5	Canopy to Classrooms Refer to Architect's Details
S6	Active Electrical Car Charging To M&E Engineers Specification
S7	Bin Store Location
S8	Raised Planting Bed Refer to School Specific Outline Specification for Details
S9	Picnic Bench Refer to School Specific Outline Specification for Details
S10a	In Ground Trampoline
S10b	Balance Disk
S10c	Climbing Frame
S10d	Nest Swing
S10e	Spinning Wobble Dish
S10e	Spinner With Handles
S11	Greenhouse
S12	Potting Shed
S13	Sports Equipment Storage Cabinet Refer to School Specific Outline Specification for Details
S14	Slide Refer to School Specific Outline Specification for Details
S15	Forest School Cabin Refer to Architect's Details
S16	Chicken Coop Refer to School Specific Outline Specification for Details
S17	Weatherproof Canopy *(requires power supply so can be used as study space)*
S18	Curved Seat & Timber Upstands Refer to School Specific Outline Specification for Details
S19	Bench Refer to School Specific Outline Specification for Details
S20	Caretakers Storage Refer to School Specific Outline Specification for Details
S21	Balance Beam Refer to School Specific Outline Specification for Details
S22	Log Tunnel Refer to School Specific Outline Specification for Details
S23	Play Log Refer to School Specific Outline Specification for Details
S24	Log Seats Refer to School Specific Outline Specification for Details
S25	Embankment Climber Refer to School Specific Outline Specification for Details
S26	Fire Pit Refer to School Specific Outline Specification for Details
S27	Fire Cooking Bowl Refer to School Specific Outline Specification for Details
S28	Mud Kitchen Refer to School Specific Outline Specification for Details
S29	Composter Refer to School Specific Outline Specification for Details
S30	Habitat Feature Refer to School Specific Outline Specification for Details
S31	Play Boulders Refer to School Specific Outline Specification for Details
S32	Water feature Refer to School Specific Outline Specification for Details
S33	External Play Storage Refer to School Specific Outline Specification for Details
S34	Bird Box Location indicative. Refer to ecology report by others.
S35	Bat Box Location indicative. Refer to ecology report by others.

Fencing and Structures

	Existing Fencing Refer to Fencing General Arrangement for Details
	Proposed Fencing & Gates Refer to Fencing General Arrangement for Details
	Timber Retaining Wall Specification to be confirmed by Structural Engineer

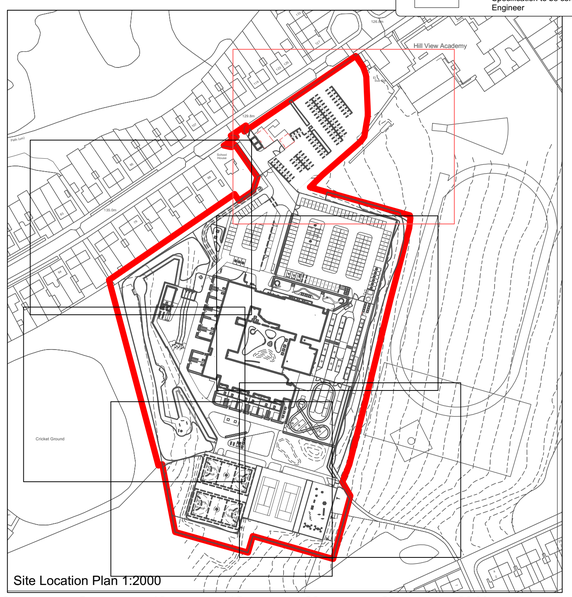

Site Location Plan 1:2000

0 5 10 15 20 25 30 M

Note

1. Do not scale from this drawing
2. To be read in conjunction with Project Risk Register REF: XXX
3. To be read in conjunction with all other Landscape Architect's drawings

KEY

	Site Planning Boundary
	Existing Tree
	Existing Tree to be removed
	Existing Tree Root Protection Area (RPA)

Planting

	Proposed Tree (Single Stem)
	Proposed Tree (Multi Stem)
	Grass
	Reinforced Grass
	Planting Area
	Hedge Planting
	Meadow Planting
	Woodland Buffer
	Shrub Planting
	Existing Grass To be retained

Hard Surfaces

P1	Pedestrian Macadam To Engineer's Specification
P2	Vehicular Macadam To Engineer's Specification
P3	Concrete Block Paving Vehicular Refer to School Specific Outline Specification for Details
P4	Resin Bound Gravel Refer to School Specific Outline Specification for Details
P5	No-Dig Parking Grid System with Meadow Infill Refer to School Specific Outline Specification for Details
P6	Concrete Surfacing To engineer's specification
P7	Existing Tarmac To be retained
P8	Concrete Paving Pedestrian Refer to School Specific Outline Specification for Details
P9	Coloured Macadam Colour to be agreed with School

ID	RISK	MITIGATION	DATE MITIGATED

RESIDUAL PROJECT RISKS

DATE	REV	DESCRIPTION OF REVISION	DRAWN BY	APPROVED BY
17/06/2024	P03	Issued for Planning.	MM	RS
18/04/2024	P02	Updated as per email NP (17.04.2024)	AT	RS

REVISIONS

STATUS

S2 - *For Planning*

ares LANDSCAPE ARCHITECTS

Ares Landscape Architects LTD
Gatecrasher,
51 Eyre Lane
Sheffield
S1 4RB

t: 0114 276 2000
e: hello@aresdesign.co.uk
w: aresdesign.co.uk

CLIENT :

Kirklees Council

PROJECT TITLE :

Woodley School and College

DRAWING TITLE :

Detailed Landscape General Arrangement 5 of 6

DRAWING SCALE :	DRAWN BY :	DRAWN DATE :
1:200	AT	14/02/2024
PAPER SIZE :	APPROVED BY :	ALA PROJECT CODE :
A1	RS	ALA 823

DRAWING NUMBER :	STATUS :	REVISION :
22315-ALA-00-XX-DR-L-0009	S2	P03

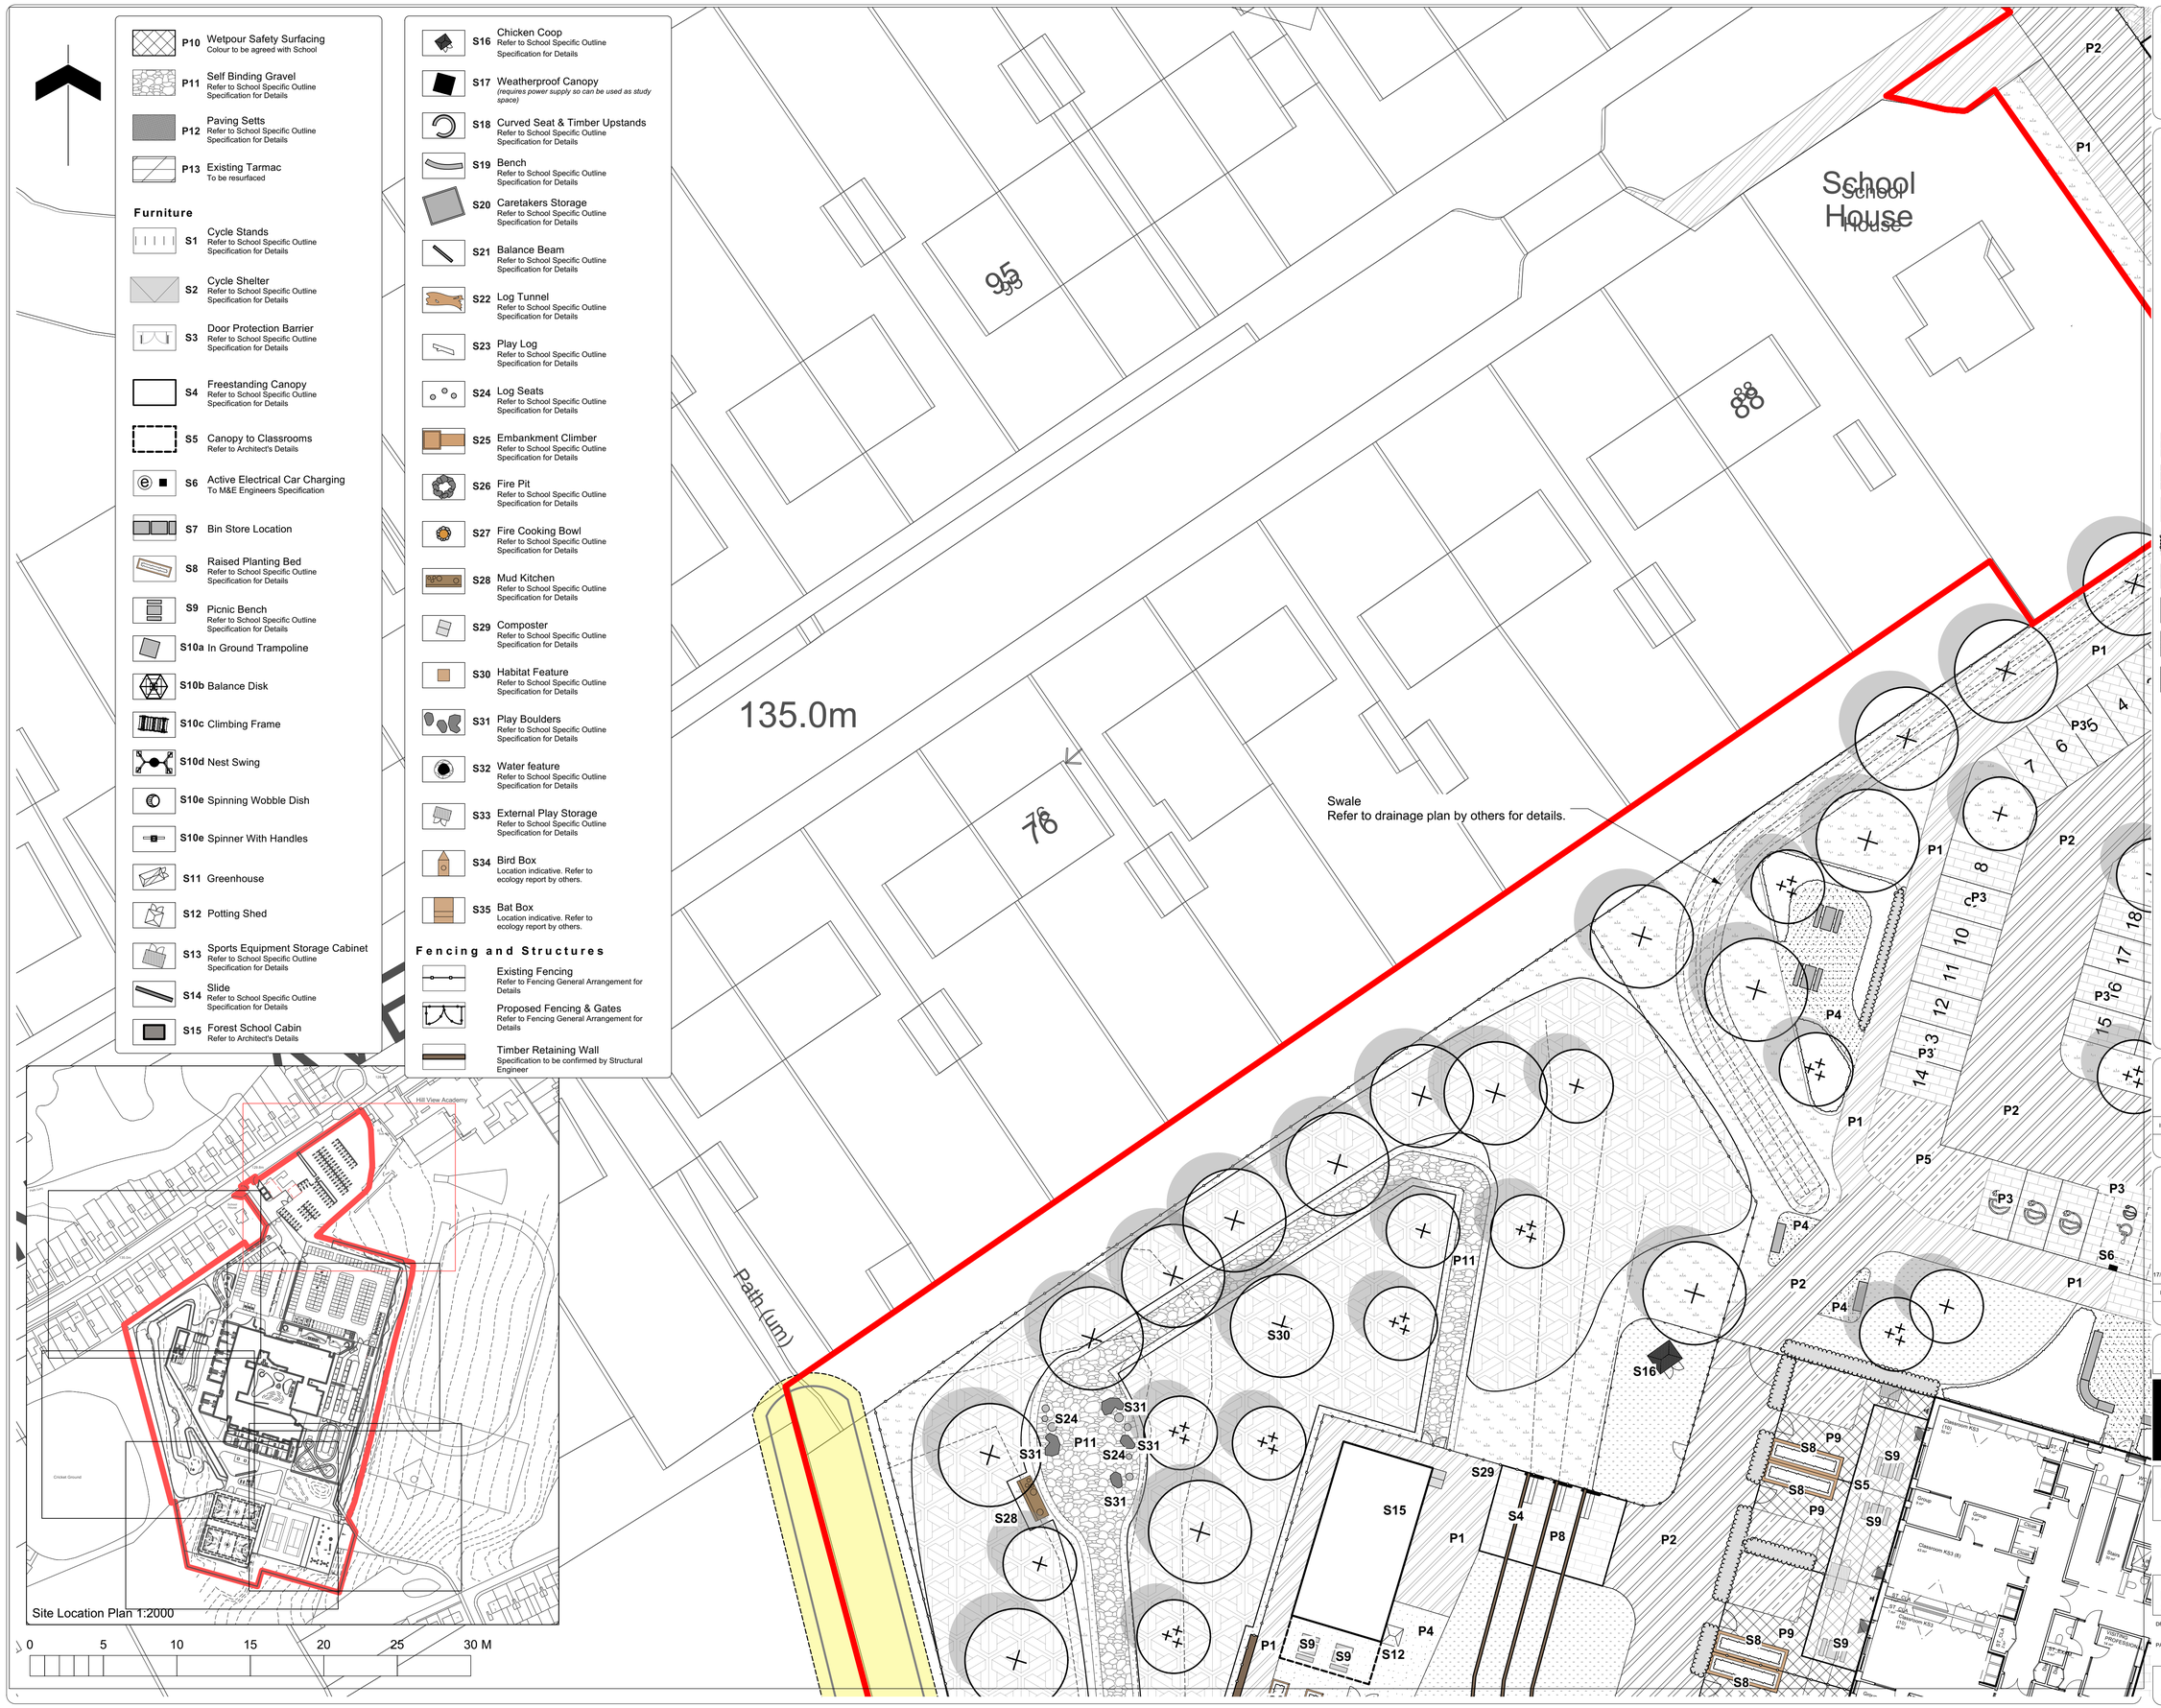

P10 Wetpour Safety Surfacing
Colour to be agreed with School

P11 Self Binding Gravel
Refer to School Specific Outline Specification for Details

P12 Paving Setts
Refer to School Specific Outline Specification for Details

P13 Existing Tarmac
To be resurfaced

Furniture

S1 Cycle Stands
Refer to School Specific Outline Specification for Details

S2 Cycle Shelter
Refer to School Specific Outline Specification for Details

S3 Door Protection Barrier
Refer to School Specific Outline Specification for Details

S4 Freestanding Canopy
Refer to School Specific Outline Specification for Details

S5 Canopy to Classrooms
Refer to Architect's Details

S6 Active Electrical Car Charging
To M&E Engineers Specification

S7 Bin Store Location

S8 Raised Planting Bed
Refer to School Specific Outline Specification for Details

S9 Picnic Bench
Refer to School Specific Outline Specification for Details

S10a In Ground Trampoline

S10b Balance Disk

S10c Climbing Frame

S10d Nest Swing

S10e Spinning Wobble Dish

S10e Spinner With Handles

S11 Greenhouse

S12 Potting Shed

S13 Sports Equipment Storage Cabinet
Refer to School Specific Outline Specification for Details

S14 Slide
Refer to School Specific Outline Specification for Details

S15 Forest School Cabin
Refer to Architect's Details

S16 Chicken Coop
Refer to School Specific Outline Specification for Details

S17 Weatherproof Canopy
(requires power supply so can be used as study space)

S18 Curved Seat & Timber Upstands
Refer to School Specific Outline Specification for Details

S19 Bench
Refer to School Specific Outline Specification for Details

S20 Caretakers Storage
Refer to School Specific Outline Specification for Details

S21 Balance Beam
Refer to School Specific Outline Specification for Details

S22 Log Tunnel
Refer to School Specific Outline Specification for Details

S23 Play Log
Refer to School Specific Outline Specification for Details

S24 Log Seats
Refer to School Specific Outline Specification for Details

S25 Embankment Climber
Refer to School Specific Outline Specification for Details

S26 Fire Pit
Refer to School Specific Outline Specification for Details

S27 Fire Cooking Bowl
Refer to School Specific Outline Specification for Details

S28 Mud Kitchen
Refer to School Specific Outline Specification for Details

S29 Composter
Refer to School Specific Outline Specification for Details

S30 Habitat Feature
Refer to School Specific Outline Specification for Details

S31 Play Boulders
Refer to School Specific Outline Specification for Details

S32 Water feature
Refer to School Specific Outline Specification for Details

S33 External Play Storage
Refer to School Specific Outline Specification for Details

S34 Bird Box
Location indicative. Refer to ecology report by others.

S35 Bat Box
Location indicative. Refer to ecology report by others.

Fencing and Structures

Existing Fencing
Refer to Fencing General Arrangement for Details

Proposed Fencing & Gates
Refer to Fencing General Arrangement for Details

Timber Retaining Wall
Specification to be confirmed by Structural Engineer

Note

1. Do not scale from this drawing
2. To be read in conjunction with Project Risk Register REF: XXX
3. To be read in conjunction with all other Landscape Architect's drawings

KEY

Site Planning Boundary

Existing Tree

Existing Tree to be removed

Existing Tree Root Protection Area (RPA)

Planting

Proposed Tree (Single Stem)

Proposed Tree (Multi Stem)

Grass

Reinforced Grass

Planting Area

Hedge Planting

Meadow Planting

Woodland Buffer

Shrub Planting

Existing Grass
To be retained

Hard Surfaces

P1 Pedestrian Macadam
To Engineer's Specification

P2 Vehicular Macadam
To Engineer's Specification

P3 Concrete Block Paving Vehicular
Refer to School Specific Outline Specification for Details

P4 Resin Bound Gravel
Refer to School Specific Outline Specification for Details

P5 No-Dig Parking Grid System with Meadow Infill
Refer to School Specific Outline Specification for Details

P6 Concrete Surfacing
To engineer's specification

P7 Existing Tarmac
To be retained

P8 Concrete Paving Pedestrian
Refer to School Specific Outline Specification for Details

P9 Coloured Macadam
Colour to be agreed with School

ID	RISK	MITIGATION	DATE MITIGATED

RESIDUAL PROJECT RISKS

DATE	REV	DESCRIPTION OF REVISION	DRAWN BY	APPROVED BY
17/06/2024	P02	Issued for Planning.	MM	RS

REVISIONS

STATUS
S2 - *For Planning*

ares LANDSCAPE ARCHITECTS
Ares Landscape Architects LTD
Gatecrasher,
51 Eyre Lane
Sheffield
S1 4RB
t: 0114 276 2000
e: hello@aresdesign.co.uk
w: aresdesign.co.uk

CLIENT :
Kirklees Council

PROJECT TITLE :
Woodley School and College

DRAWING TITLE :
Detailed Landscape General Arrangement 6 of 6

DRAWING SCALE :	DRAWN BY :	DRAWN DATE :
1:200	AT	14/02/2024
PAPER SIZE :	APPROVED BY :	ALA PROJECT CODE:
A1	RS	ALA 823

DRAWING NUMBER :	STATUS :	REVISION :
22315-ALA-00-XX-DR-L-0011	S2	P02