


Site section C-C*
Scale 1:250

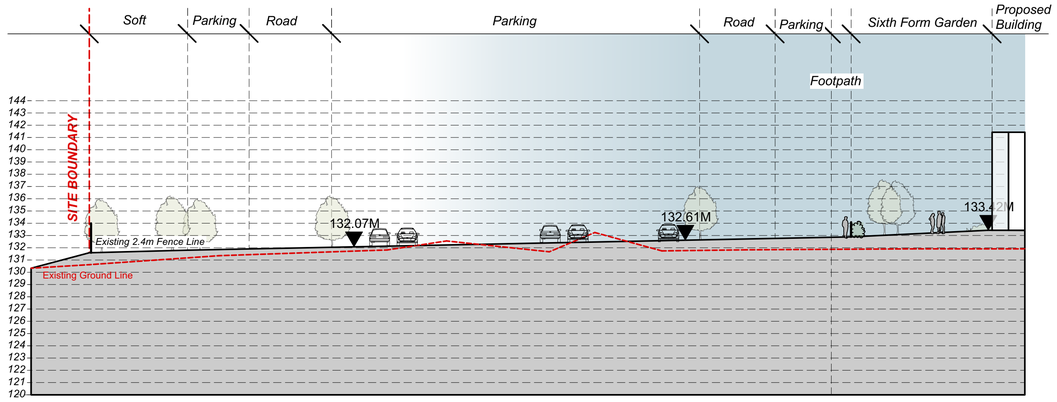


Site section D-D*: **Buffer Planting Year 1**
Scale 1:250




Site section D-D*: **Buffer Planting Year 5**
Scale 1:250

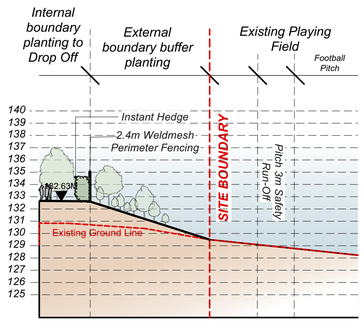


Location Plan 1:2000

**Note**

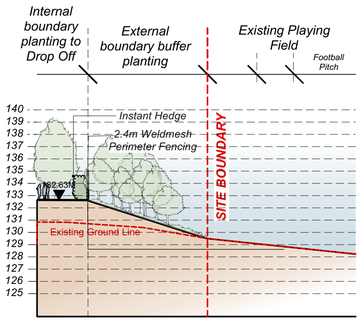1. Do not scale from this drawing
2. To be read in conjunction with Project Risk Register REF: XXX
3. To be read in conjunction with all other Landscape Architect's drawings

**KEY**
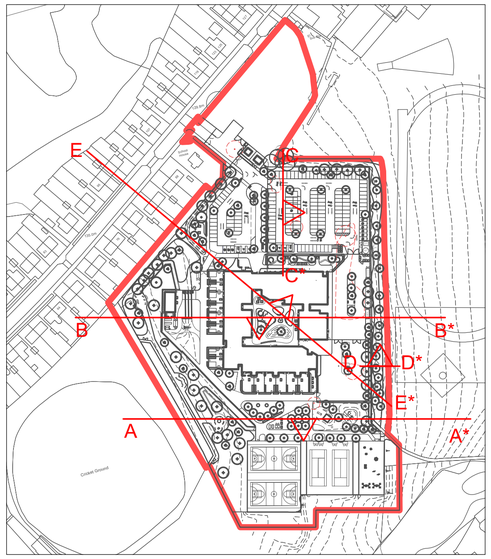
| DATE | REV | DESCRIPTION OF REVISION | DRAWN BY | APPROVED BY |
|---|---|---|---|---|
| 28/02/2025 | P08 | Re-issued for Planning following Sport England objection withdrawal. Revised to align with updates to GA. | MG | MM |

**REVISIONS**

STATUS
**S2 - *For Planning***


ares LANDSCAPE ARCHITECTS

Ares Landscape Architects LTD
Gatecrasher,
51 Eyre Lane
Sheffield
S1 4RB

t: 0114 276 2000
e: hello@aresdesign.co.uk
w: aresdesign.co.uk


CLIENT :
**Kirklees Council**

PROJECT TITLE :
**Woodley School and College**

DRAWING TITLE :
**Site Section 3 of 4**

| DRAWING SCALE : | DRAWN BY : | DRAWN DATE : |
|---|---|---|
| 1:250 | ECJ | 18/03/2024 |
| PAPER SIZE : | APPROVED BY : | ALA PROJECT CODE: |
| A1 | RS | ALA 823 |

| DRAWING NUMBER : | STATUS : | REVISION : |
|---|---|---|
| **22315-ALA-00-XX-DR-L-0024** | **S2** | **P08** |