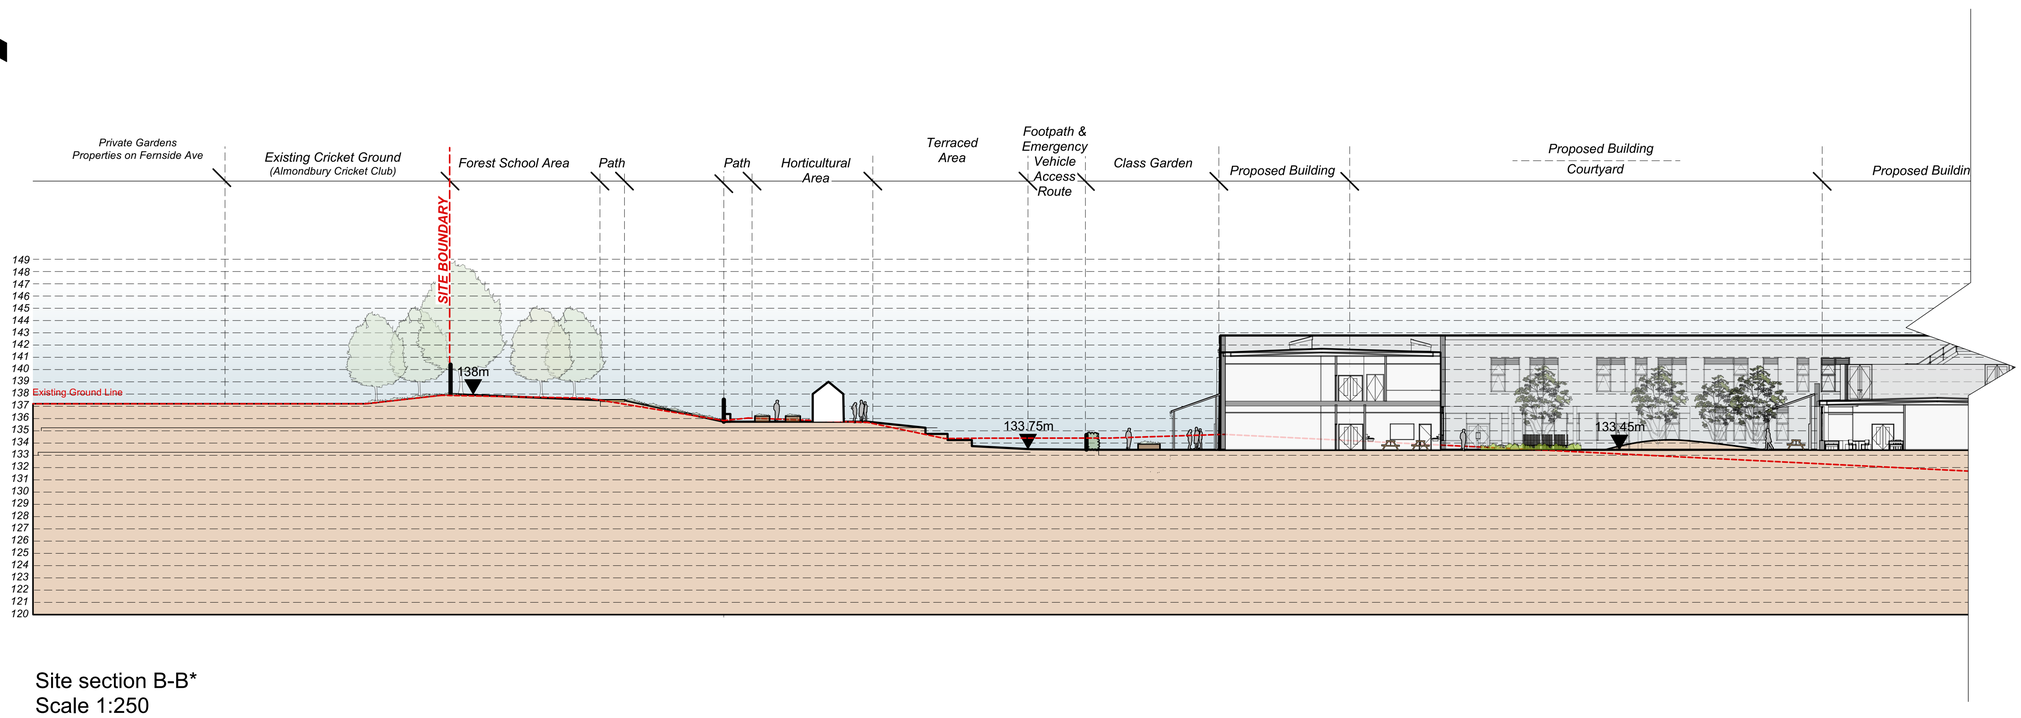

Site section B-B*
Scale 1:250

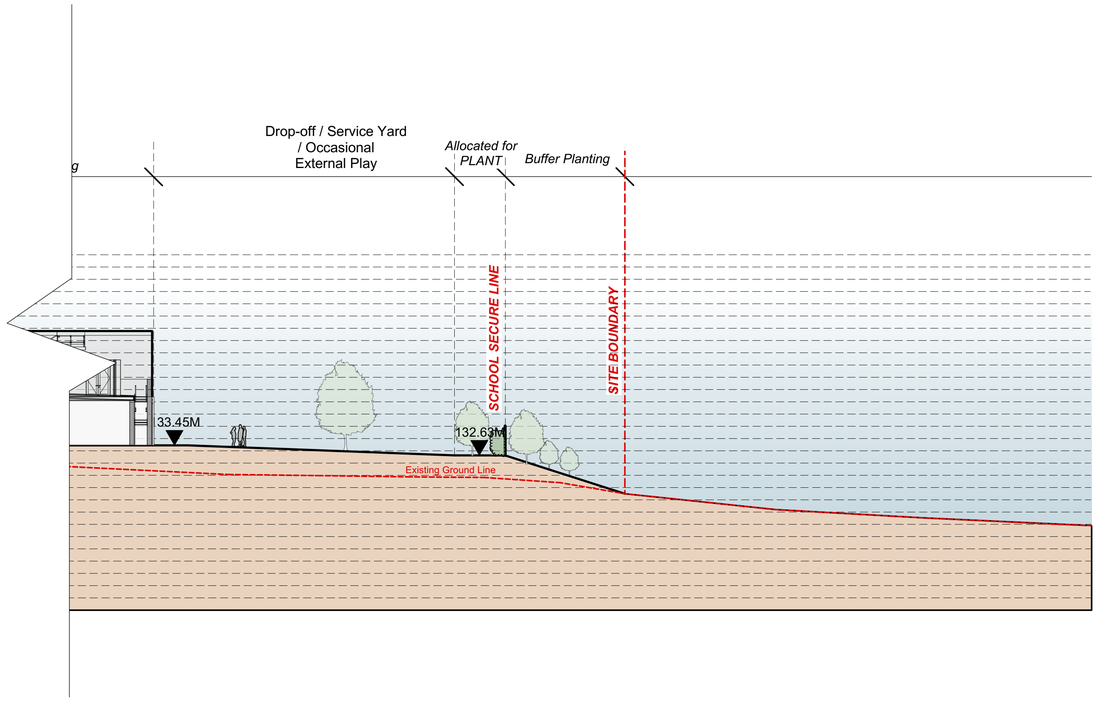

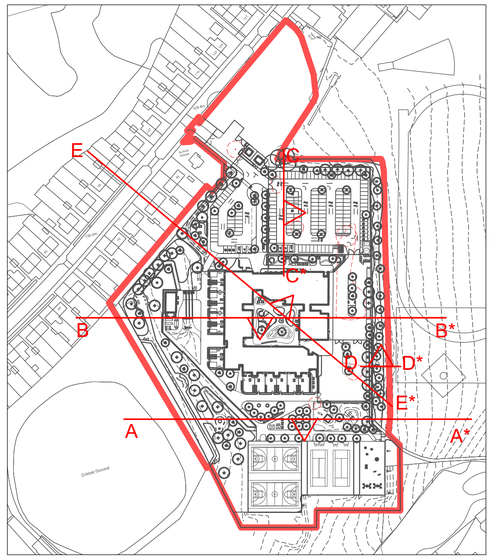

Location Plan 1:2000

Note

1. Do not scale from this drawing
2. To be read in conjunction with Project Risk Register REF: XXX
3. To be read in conjunction with all other Landscape Architect's drawings

KEY

DATE	REV	DESCRIPTION OF REVISION	DRAWN BY	APPROVED BY
28/02/2025	P09	Re-issued for Planning following Sport England objection withdrawal. Revised to align with updates to GA.	MG	MM

REVISIONS

STATUS
S2 - *For Planning*

ares LANDSCAPE ARCHITECTS
Ares Landscape Architects LTD
Gatecrasher,
51 Eyre Lane
Sheffield
S1 4RB
t: 0114 276 2000
e: hello@aresdesign.co.uk
w: aresdesign.co.uk

CLIENT :
Kirklees Council

PROJECT TITLE :
Woodley School and College

DRAWING TITLE :
Site Section 2 of 4

DRAWING SCALE :	DRAWN BY :	DRAWN DATE :
1:250	AT	19/01/2023
PAPER SIZE :	APPROVED BY :	ALA PROJECT CODE:
A1	RS	ALA 823

DRAWING NUMBER :	STATUS :	REVISION :
22315-ALA-00-XX-DR-L-0022	S2	P09