




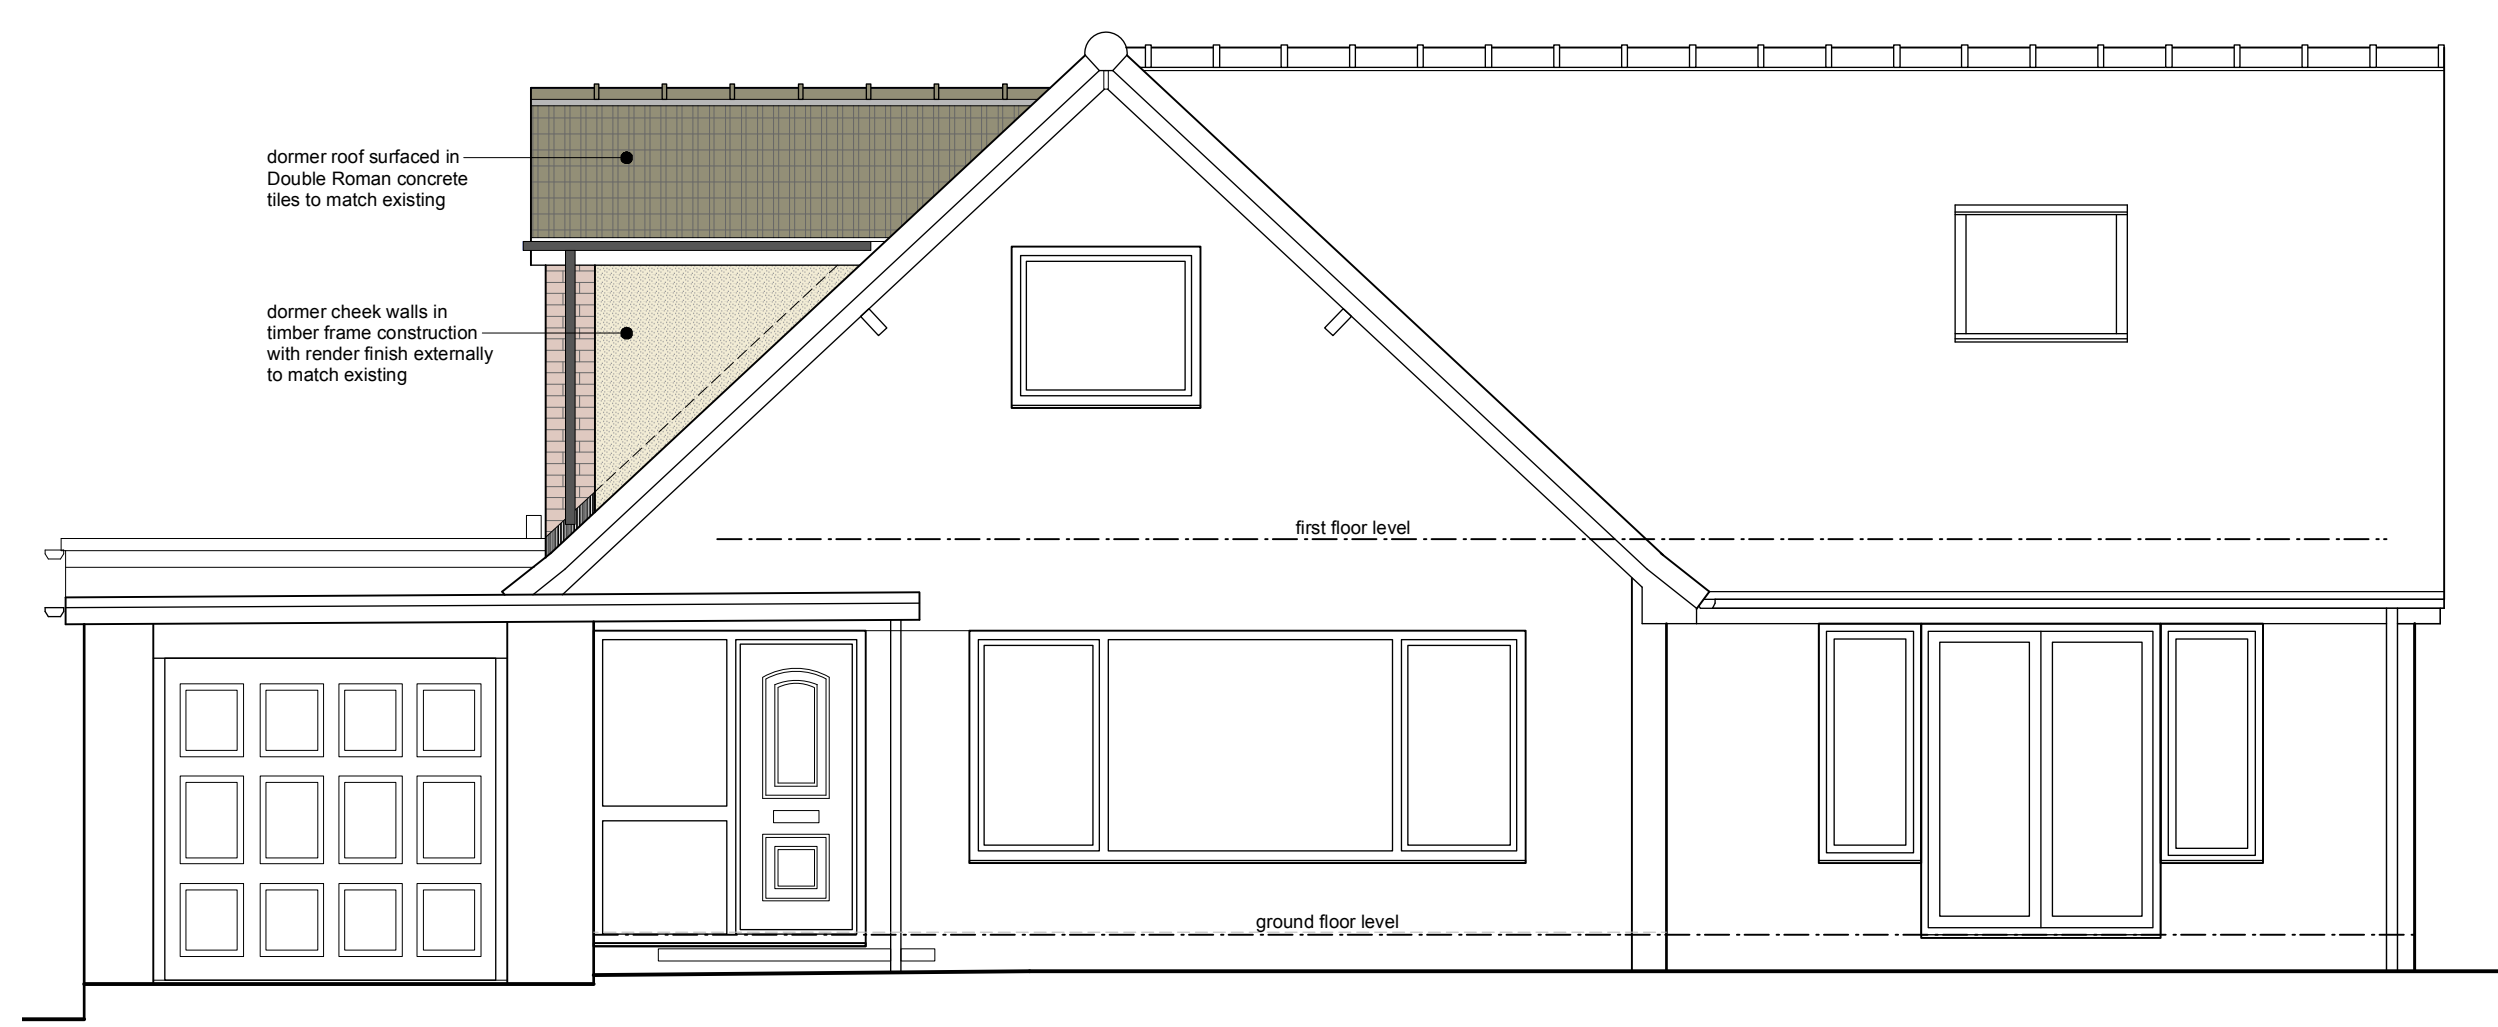


front elevation

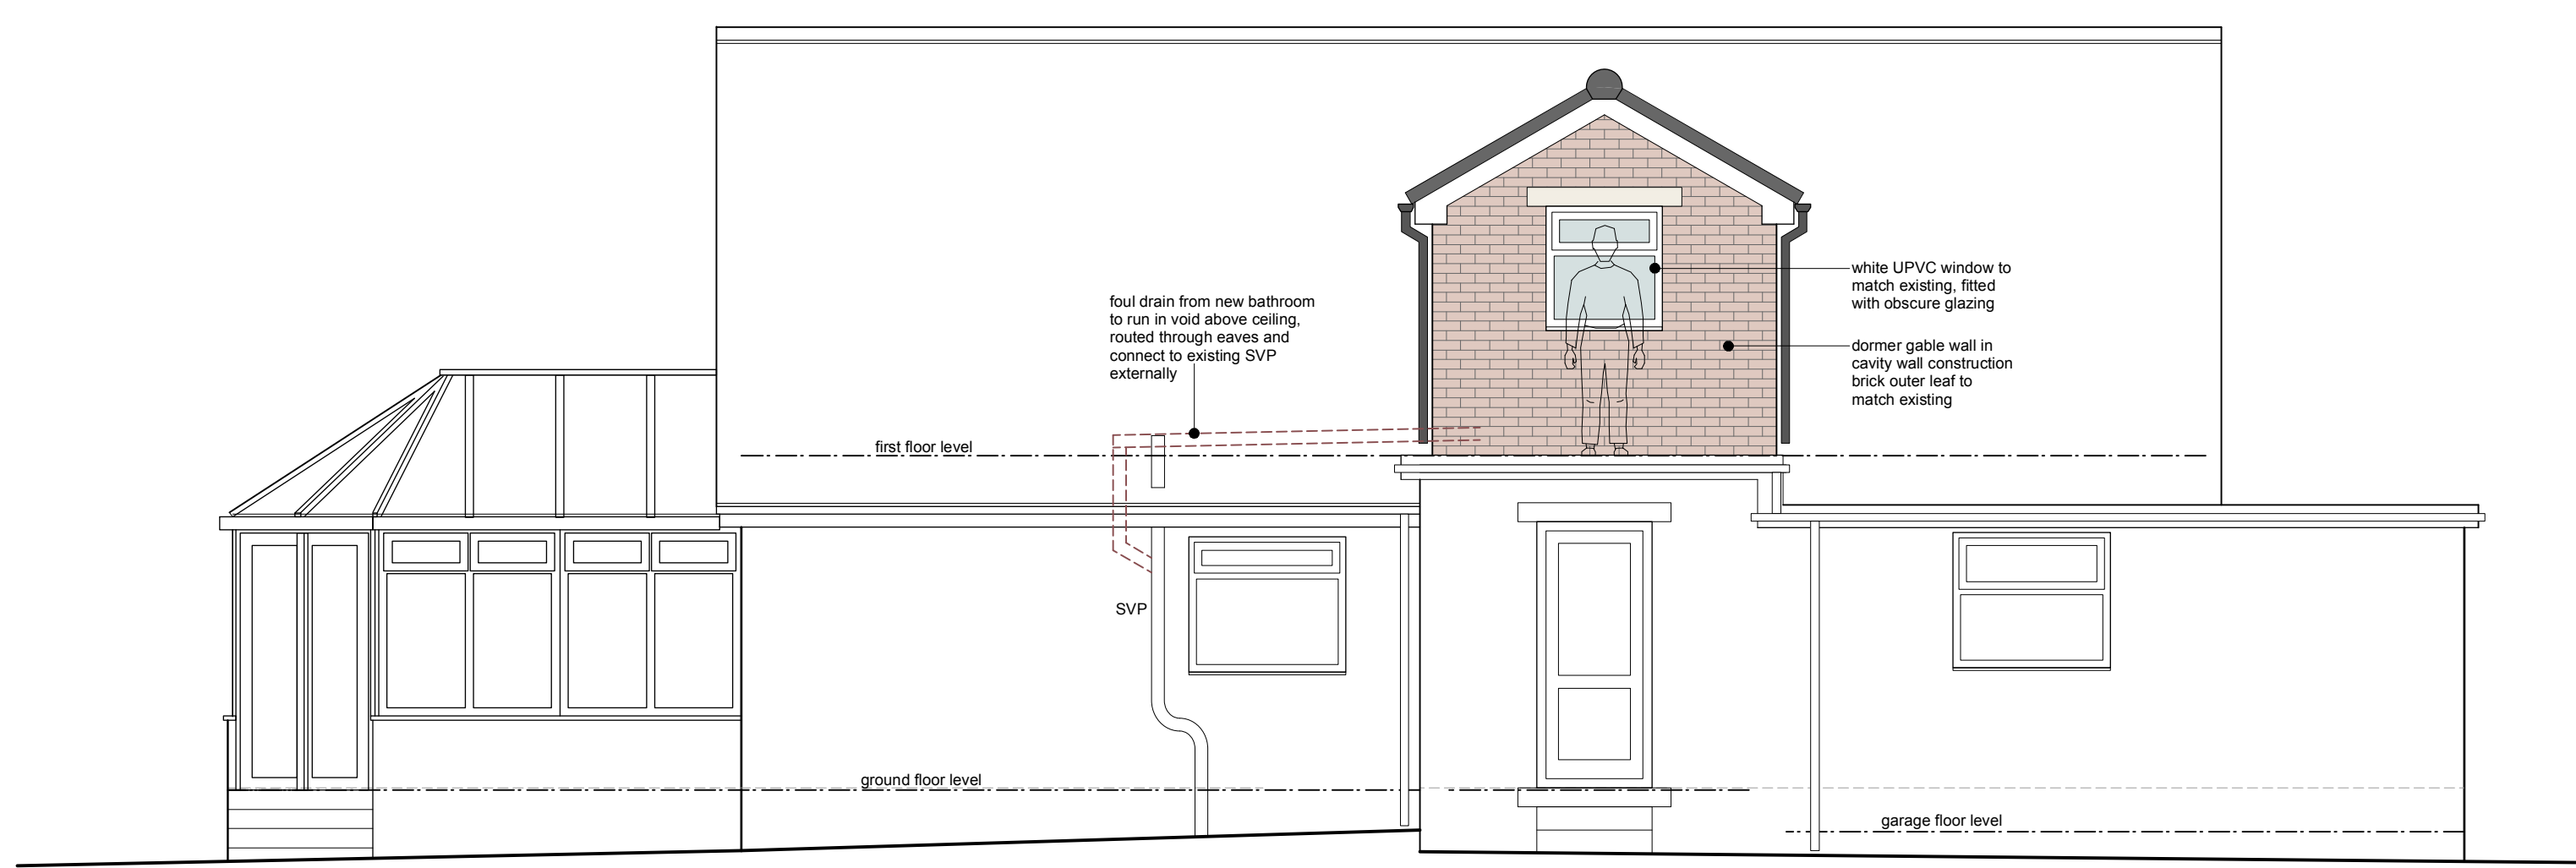


side elevation

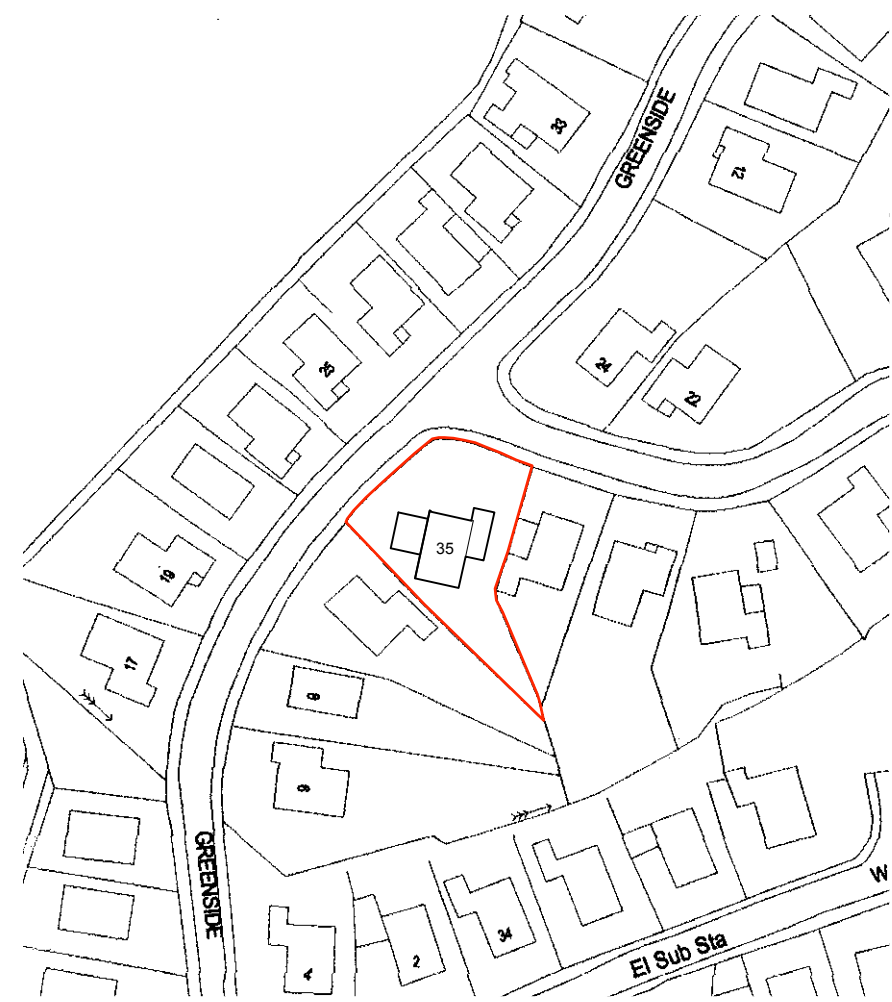


location plan 1/1250

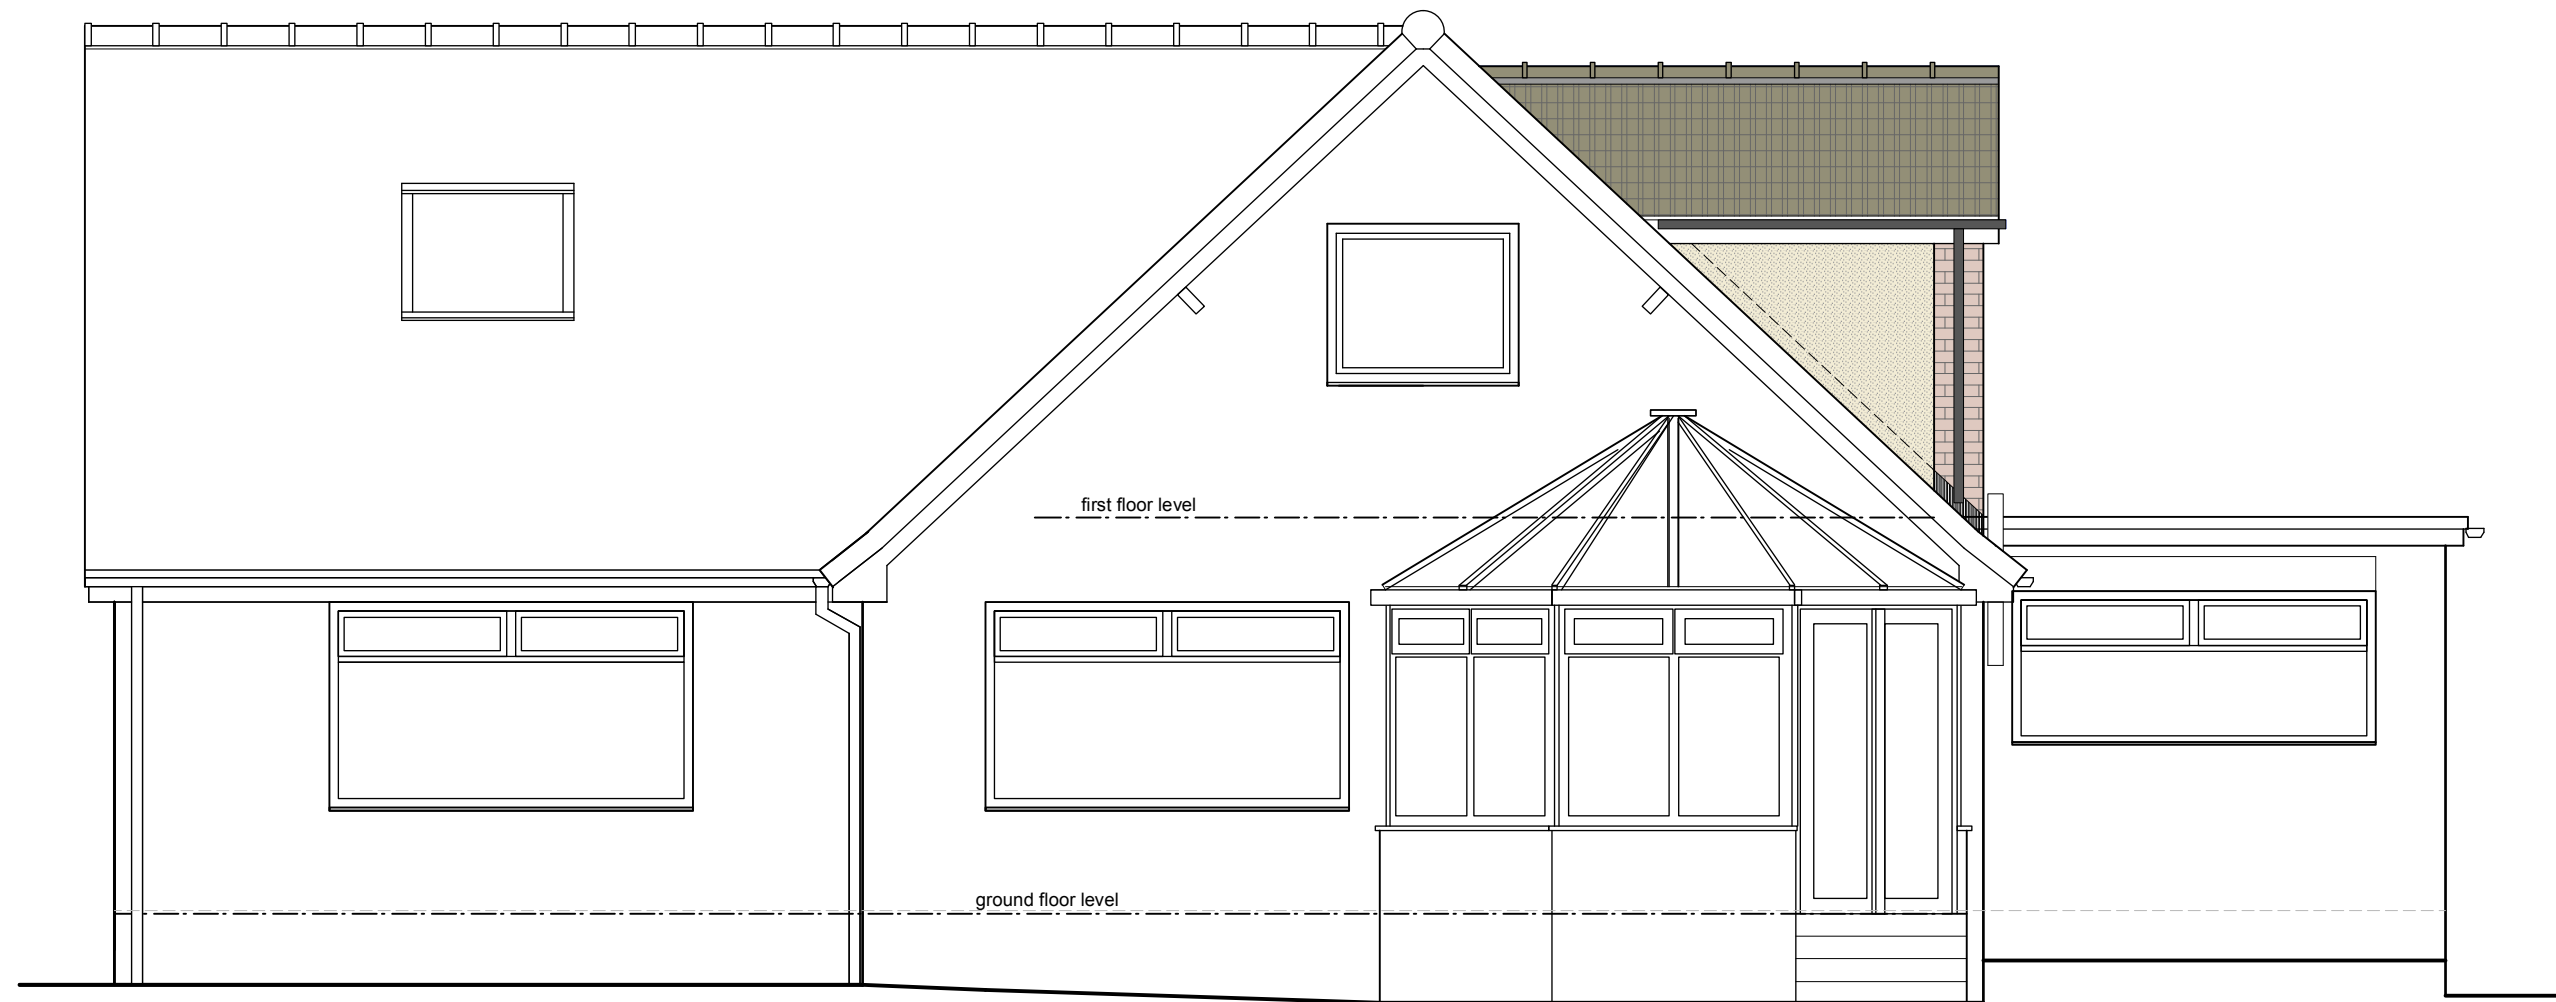

rear elevation

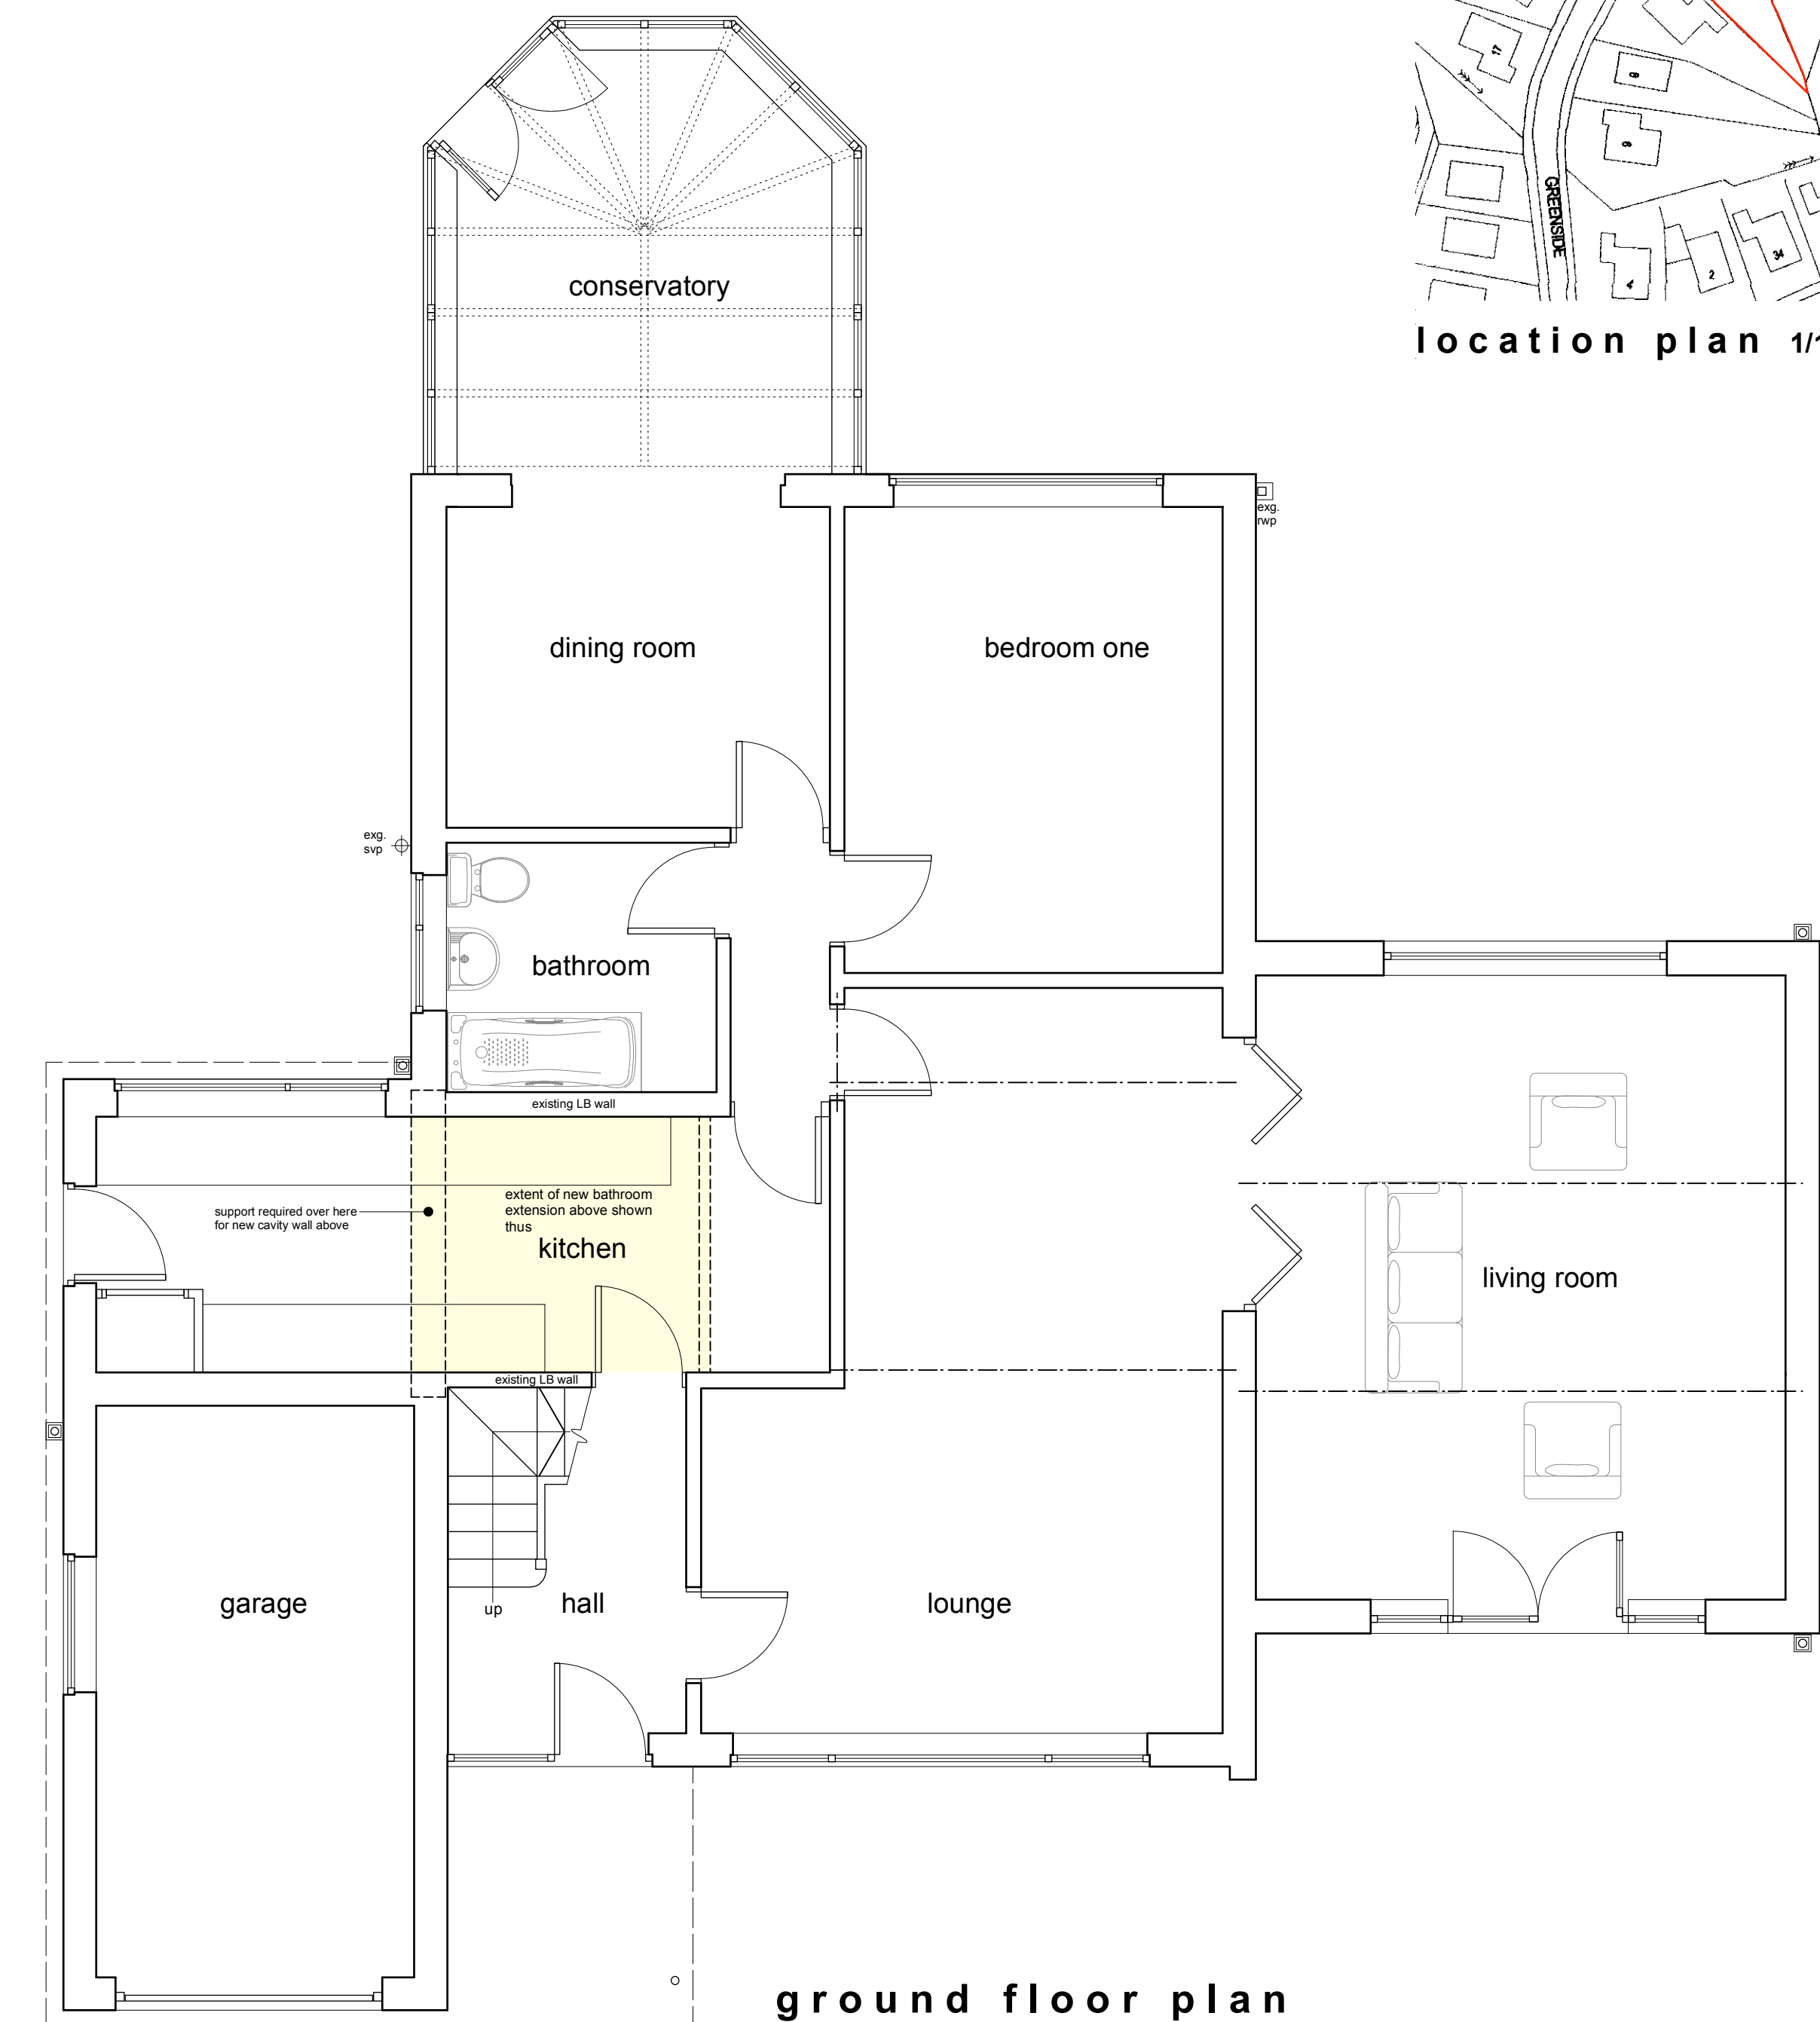

ground floor plan

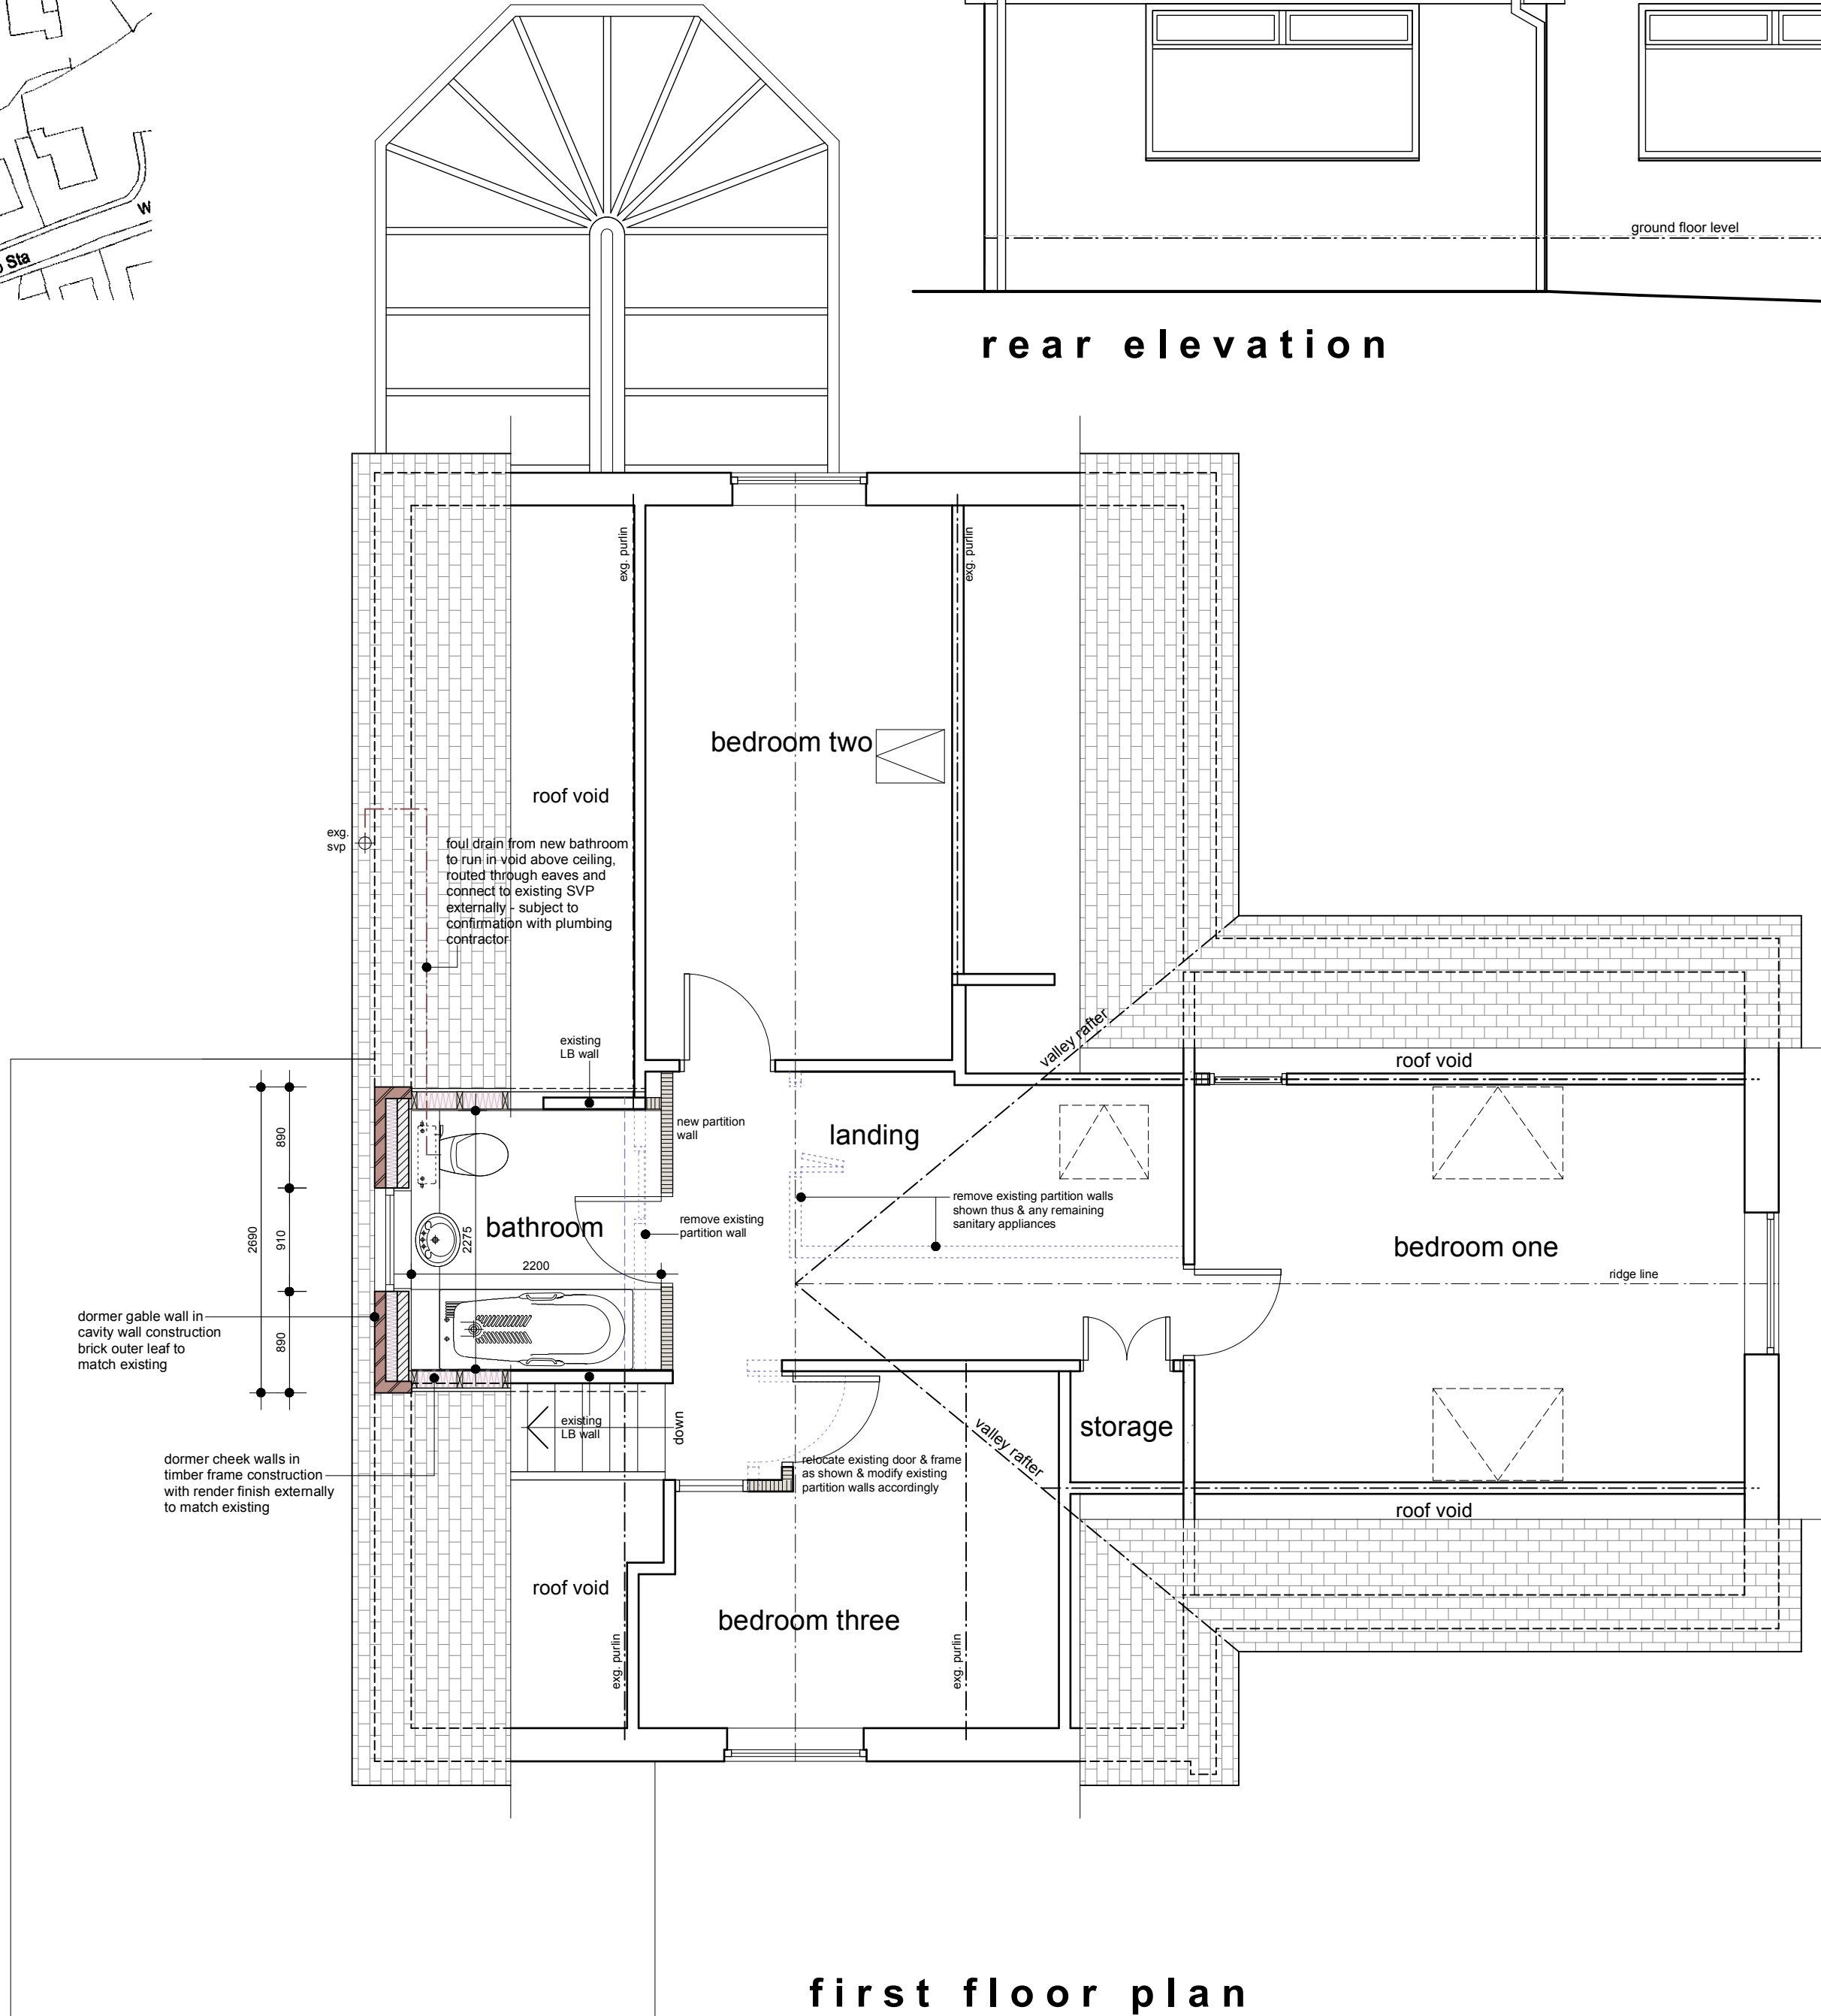

first floor plan

This drawing has been prepared specifically for the purpose of obtaining Planning Permission and/or Building Regulation Approval. Its suitability for other purposes, without supplementary details and specifications cannot be guaranteed. The Permissions and/or Approvals are beyond the Architects control, and no guarantee that such will be granted is given or to be inferred by reason of the preparation of this drawing. This drawing together with the design is the property and copyright of the Architect and must not be reproduced without prior written permission. Only figured dimensions are to be used. All dimensions to be checked on site.

P02	Drawing updated to Client instructions	09.05.24	AS	AS
P01	Drawing originated	02.05.24	AS	AS
rev.	description	date	drawn	approved

ADP

project **Proposed dormer roof extension to side of dwelling to create first floor bathroom**
at **35, Rockwood Rise, Denby Dale**
Huddersfield, HD8 8SN
for **Mr & Mrs Thewlis**

title **general arrangement as proposed**
number **24027D-02-P02**
scale **1:50**
size **A1**

**ARCHITECTURE
AND DESIGN**

The Old Police Station 16 Bridge Lane Holmfirth HD9 7AN
T: 01484 685411 E: hello@adp-architects.com
W: www.adp-architects.com

RIBA 
Chartered Practice