



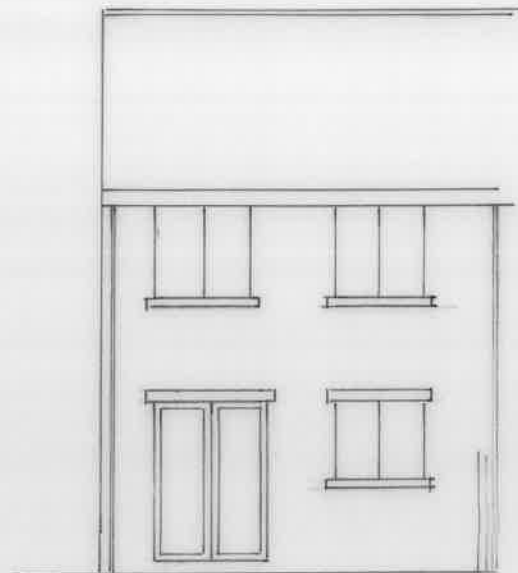

Existing Front



Existing Rear

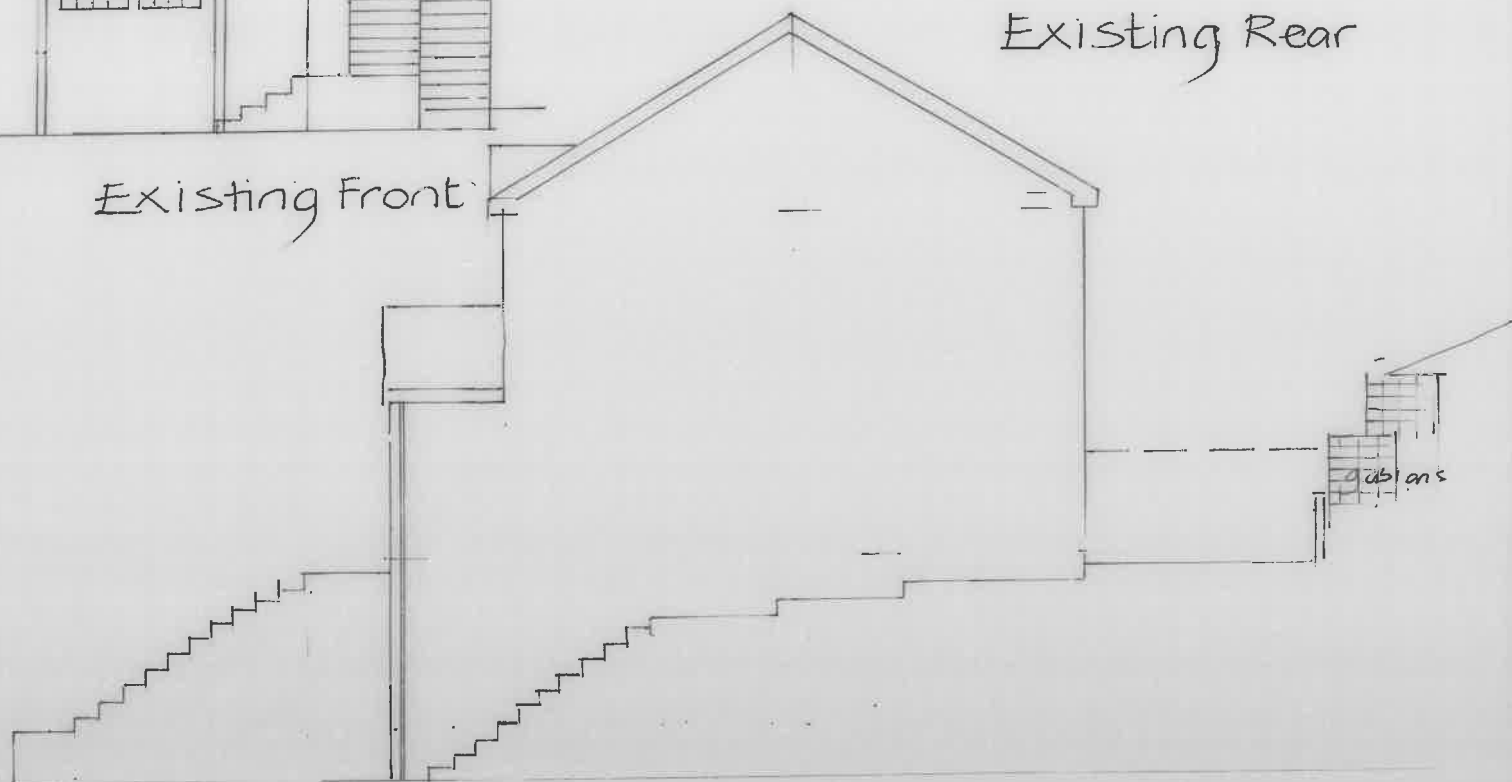

Existing Side

1:100