



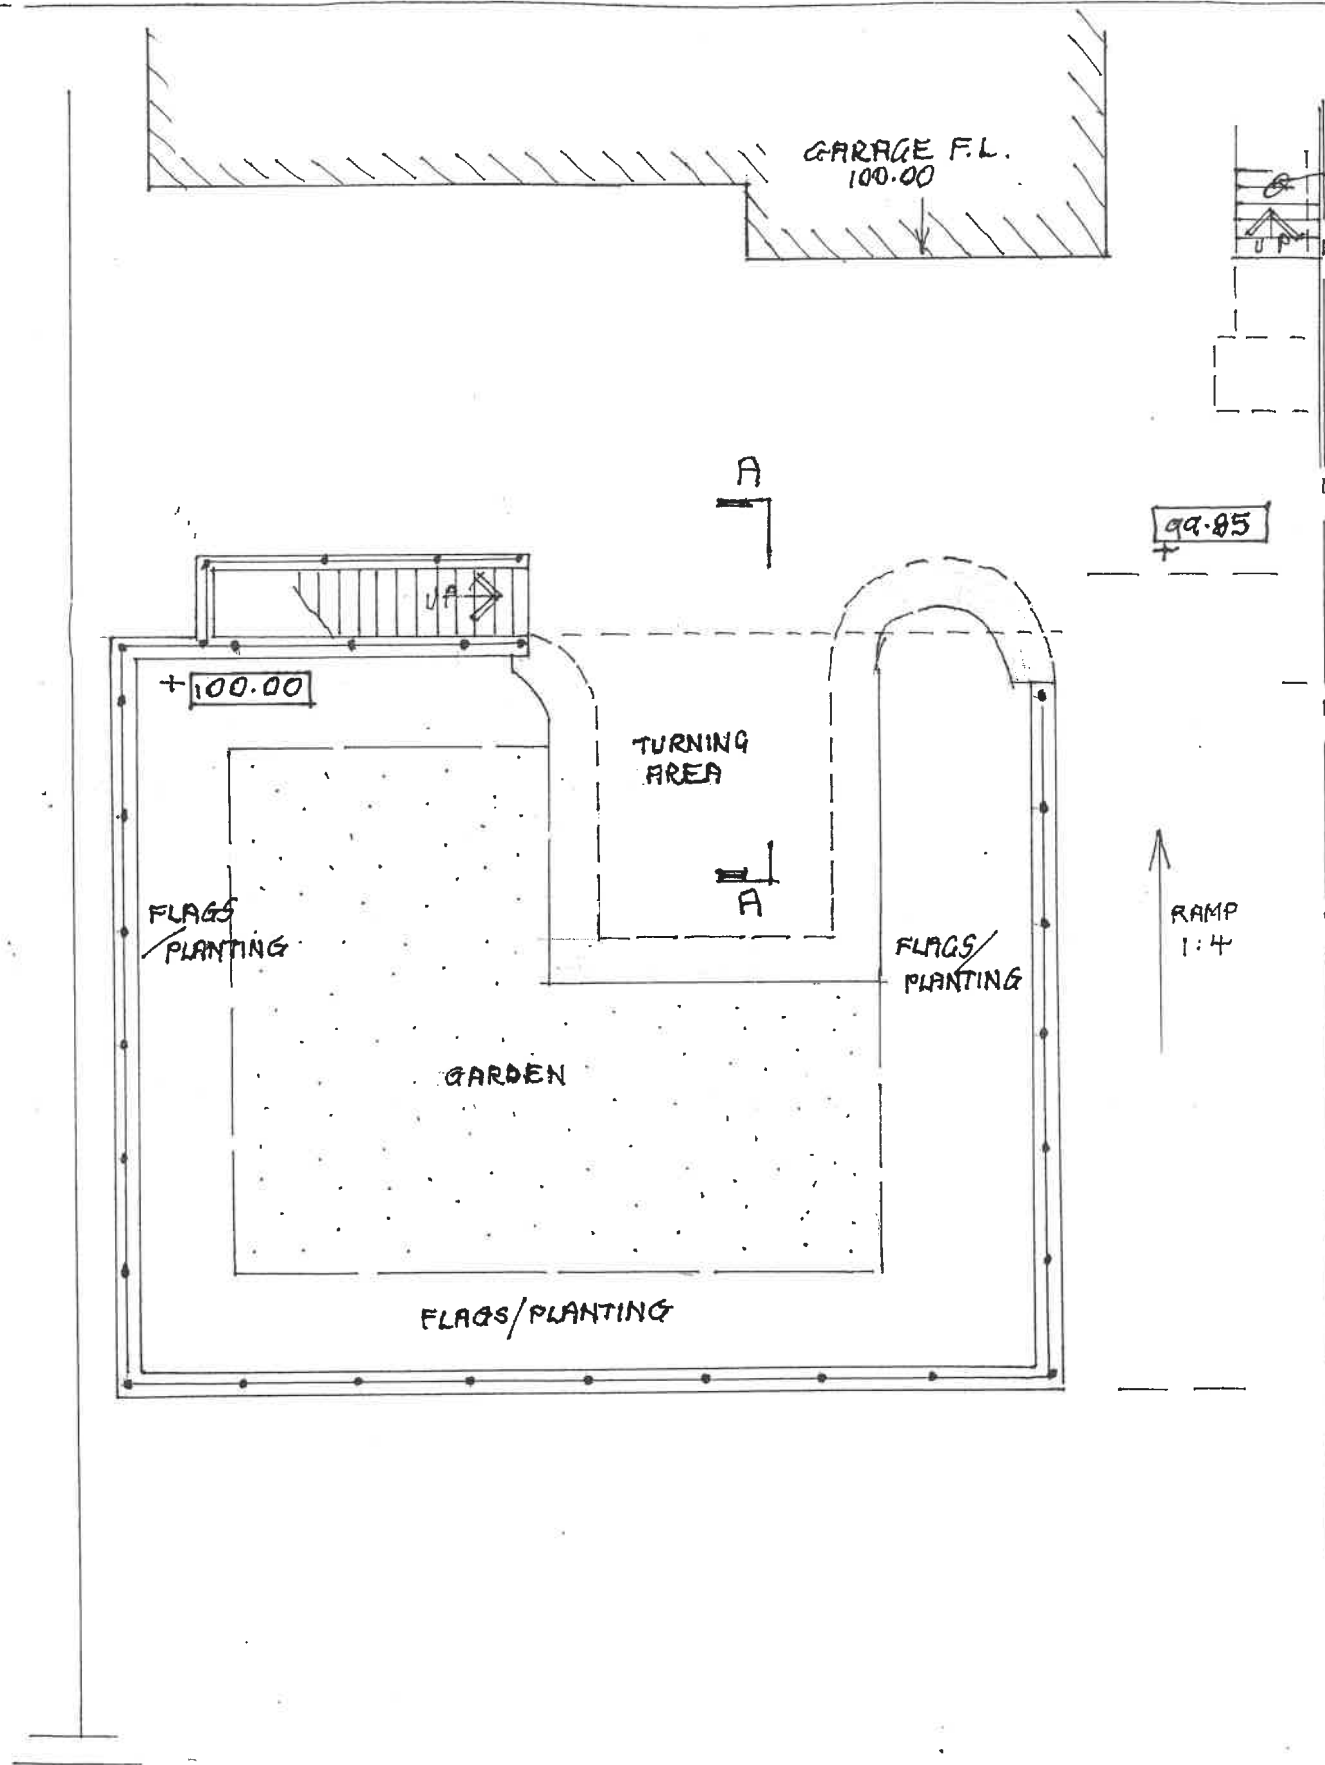

ROOF FINISH TO GARAGE

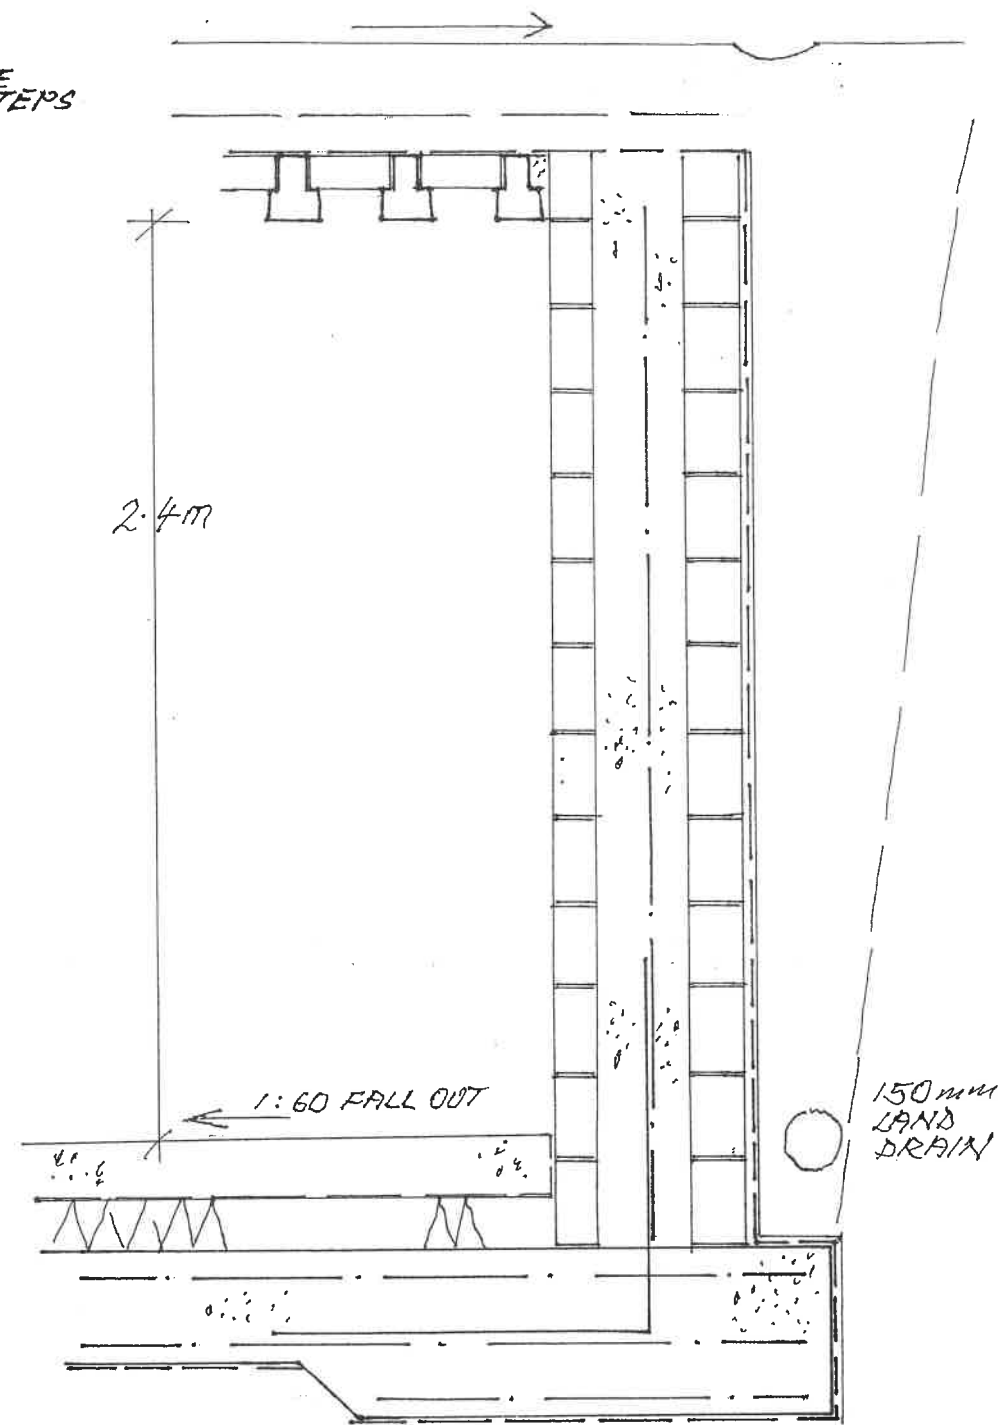

CROSS-SECTION A-A.

Date	Revisions



J.A. OLDROYD & SONS LTD

THE BARN, 3 PRIMROSE LANE
HIGHTOWN, LIVERSEDGE
WEST YORKSHIRE, WF15 6NS
TEL : 01274 855127
email: mr.oldroyd@yahoo.co.uk

Client

MR SHELTON DOYLE

Address

17 HEIGHTS LANE
HECKMONDWIRE
WF16 0DQ

Drawing Title

DETACHED GARAGE
- ROOF & CONSTRUCTION
DETAILS.

scale 1:100, 1:20

date JULY 24 drawn by

Drg No 24/61/B

Rev