



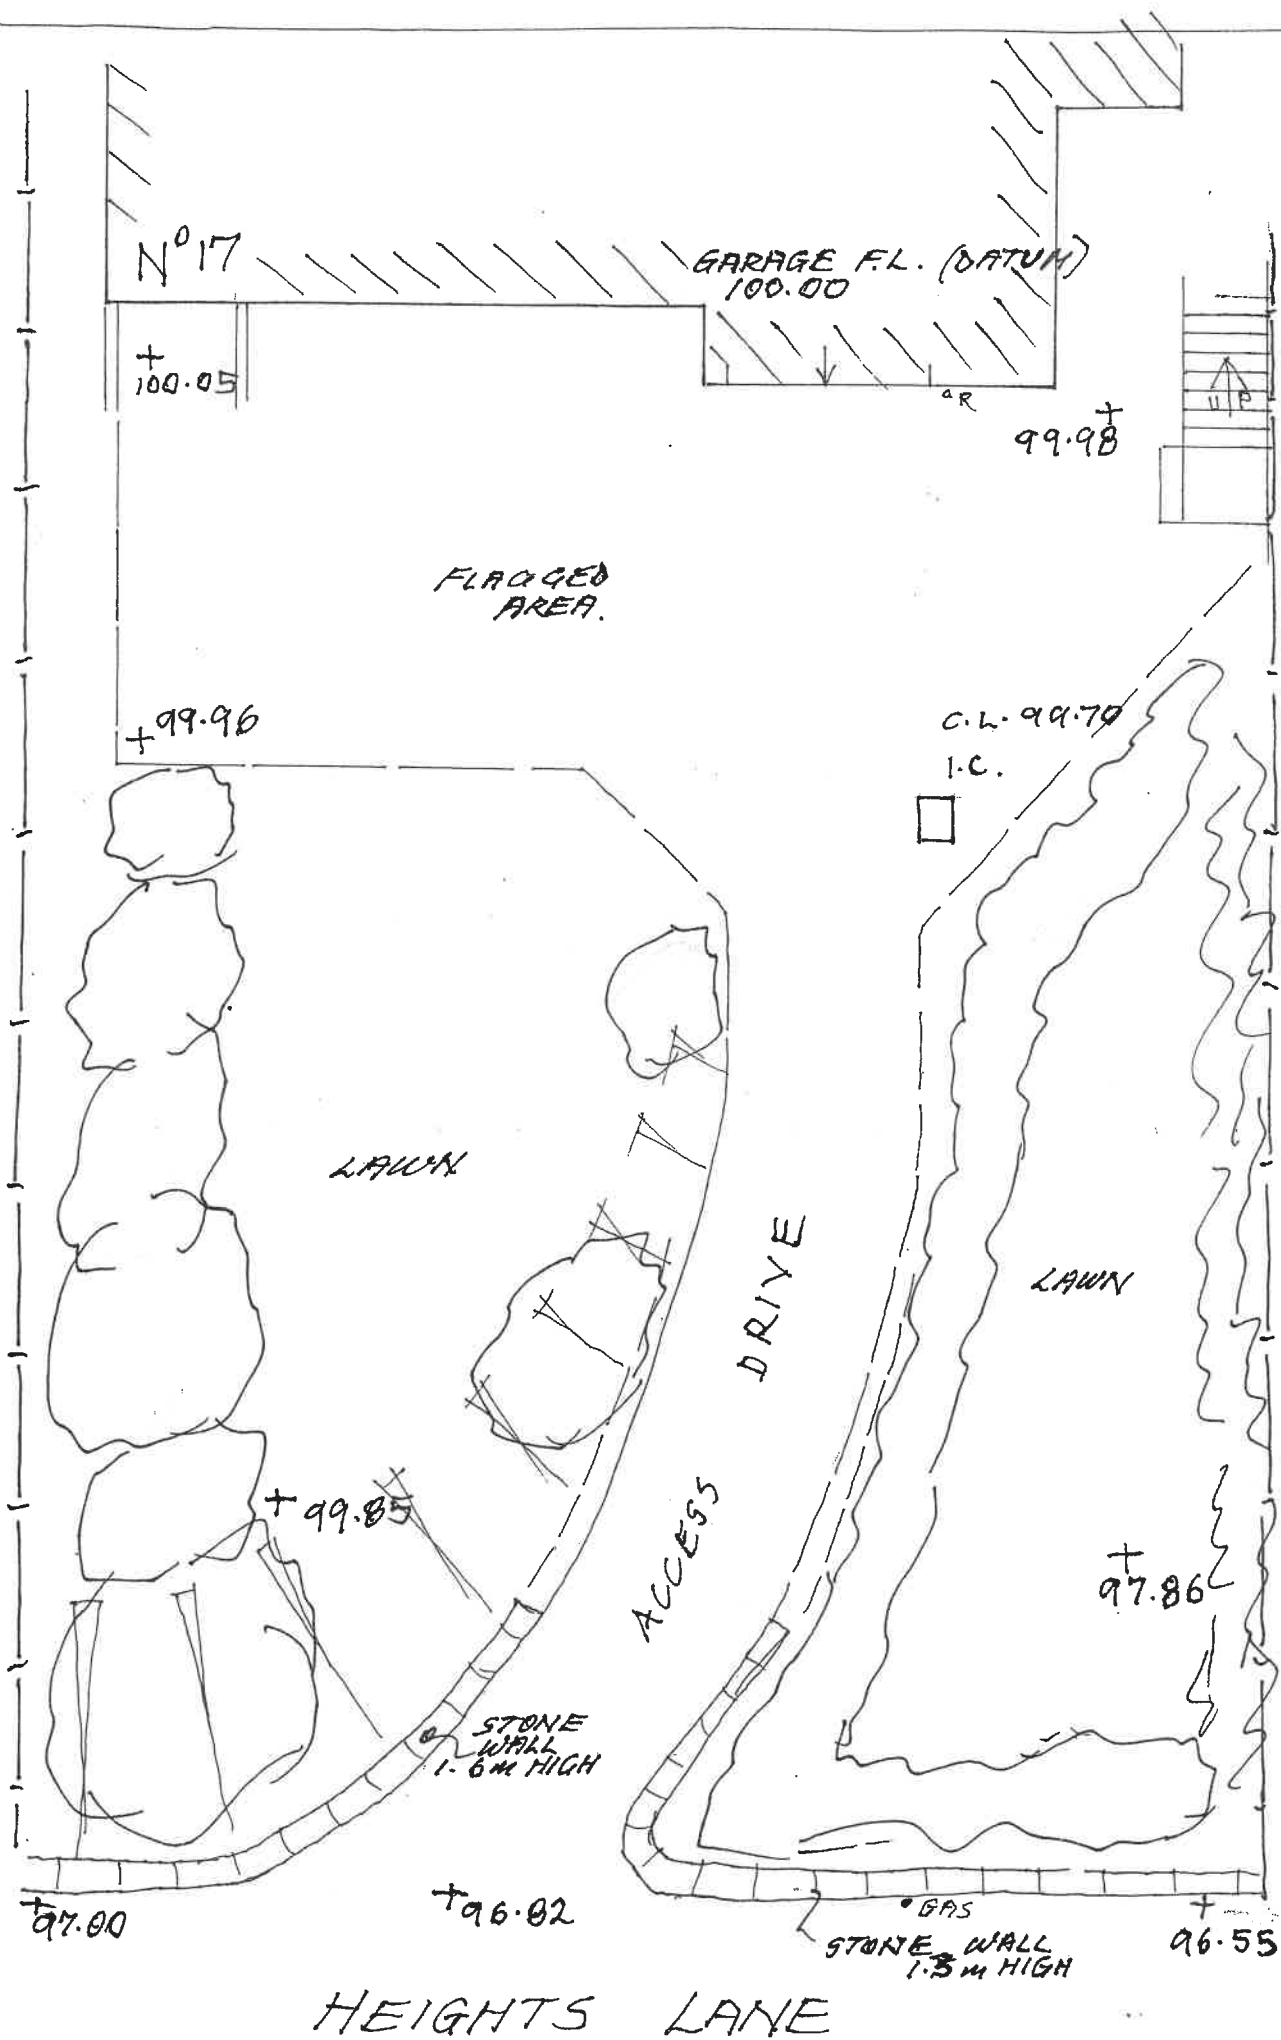

Date	Revisions

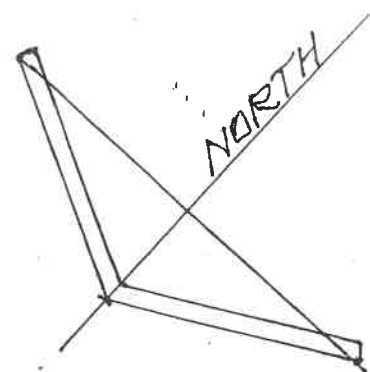

J.A. OLDROYD & SONS LTD

CHARTERED
BUILDING
SURVEYOR

THE BARN, 3 PRIMROSE LANE
HIGHTOWN, LIVERSEDGE
WEST YORKSHIRE, WF15 6NS
TEL : 01274 865127
email: mr.oldroyd@yahoo.co.uk

Client

MR SHELTON
DOYLE

Address

17 HEIGHTS LANE
HECKMONSWYKE
WF16 0DQ

Drawing Title

EXISTING FRONT
GARAGE

scale 1:100

date JULY '24 drawn by

Drg No 24/01/C

Rev