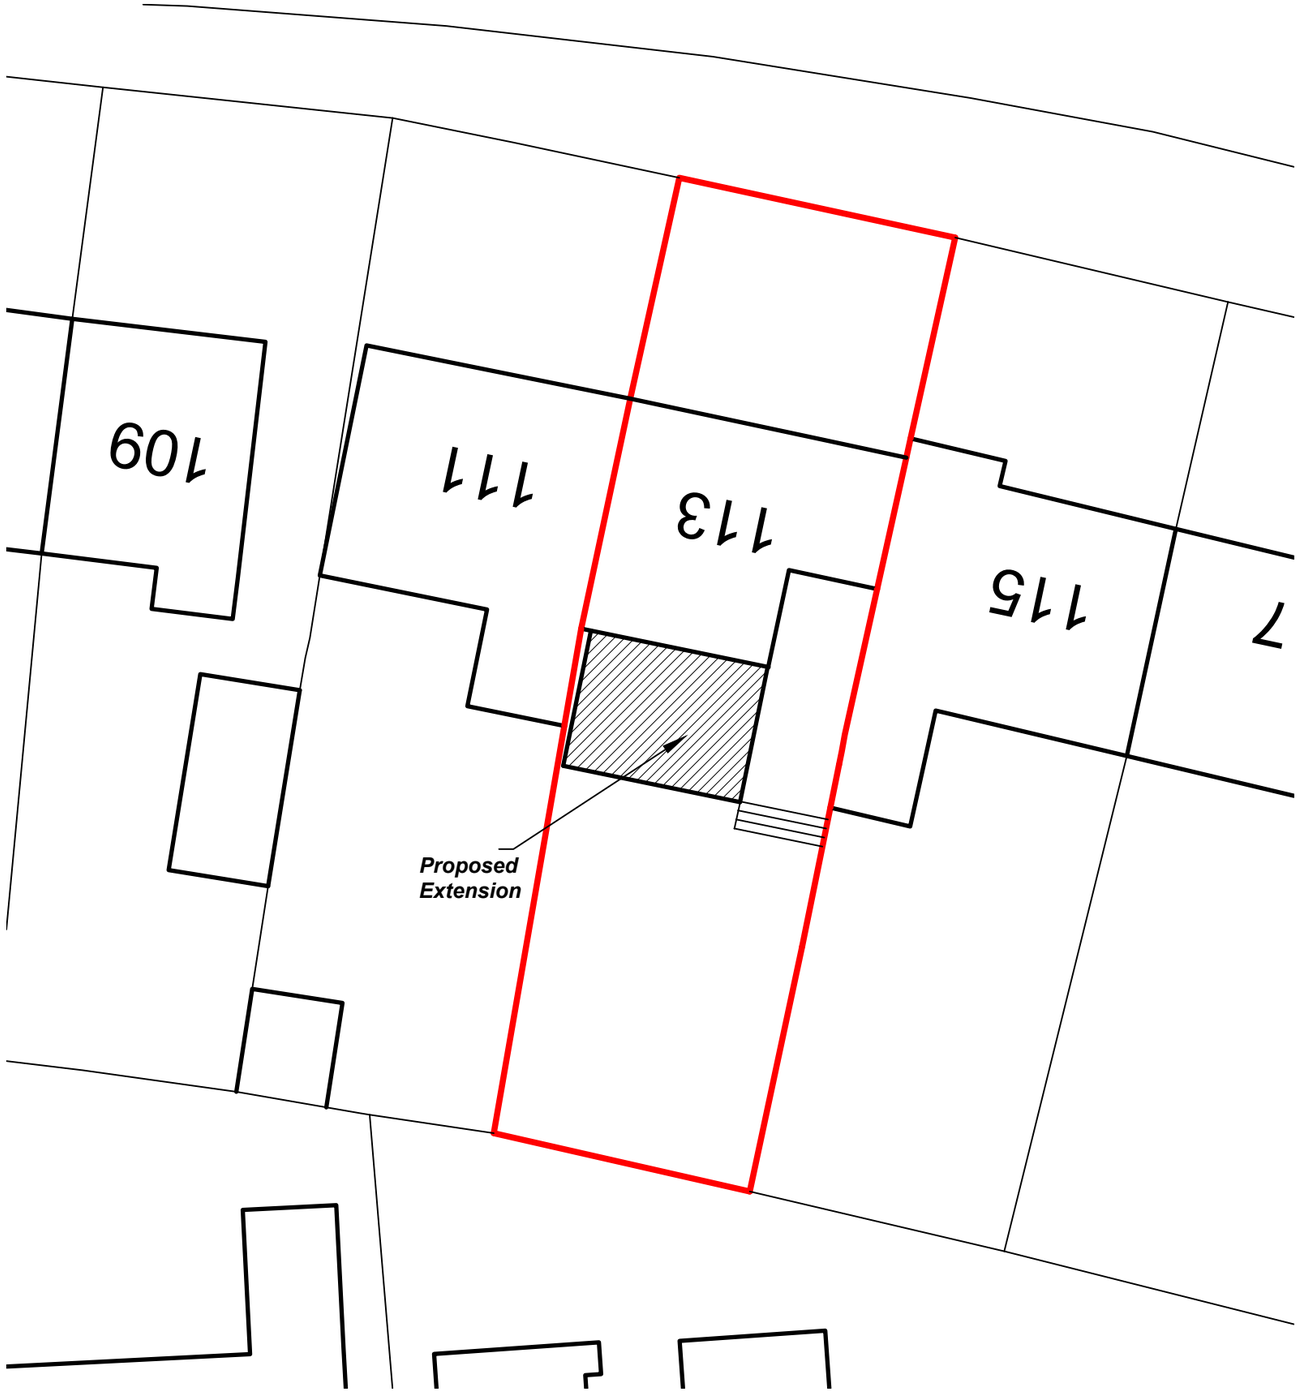

PROPOSED SITE PLAN Scale 1:200

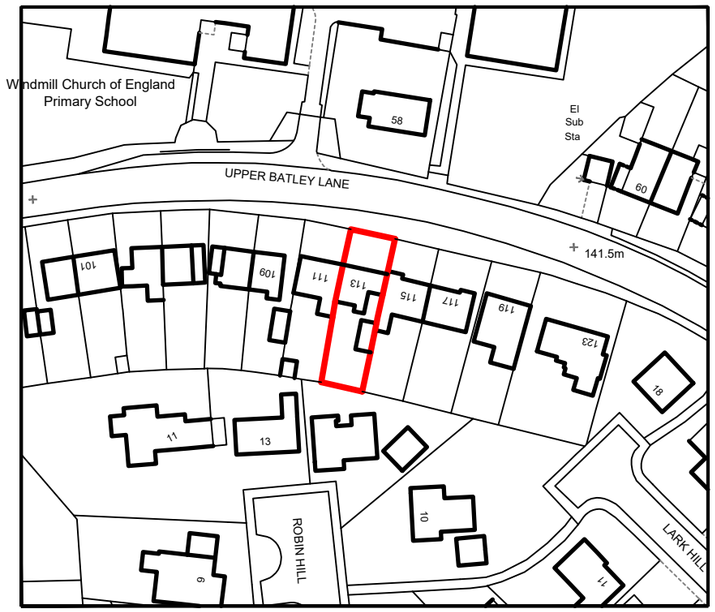

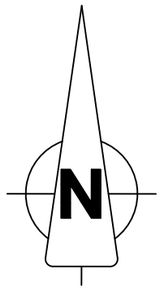

LOCATION PLAN Scale 1:1250

JDM ARCHITECTURAL DESIGNS
Amberville, Lime Kiln Lane, Kirk Deighton, Wetherby, North Yorkshire
LS22 4EA
email - jdmarchitecturaldesigns@gmail.com
mobile - 07950289803

113 UPPER BATLEY LANE, BATLEY
Site Plans
Drg no 101960.02 Rev:
Scale: see drg - Date: July 24- By: JM