
Only figured dimensions should be used.

Scaled dimensions should be checked with the Architect.
This drawing together with the design, is the property and copyright of the Architect and must not be reproduced without written permission

0 1 2 3 4 5
GRAPHIC SCALE: 1:50

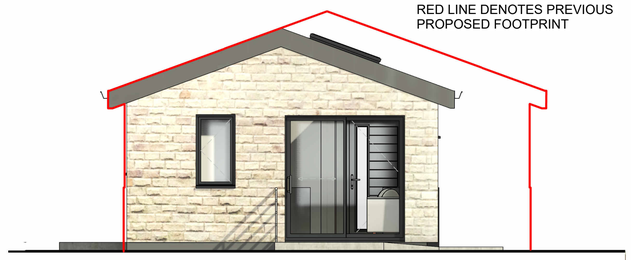


3 P. FRONT ELEVATION - WEST
1 : 50




4 P. REAR ELEVATION - EAST
1 : 50



2 P. SIDE ELEVATION - NORTH
1 : 50

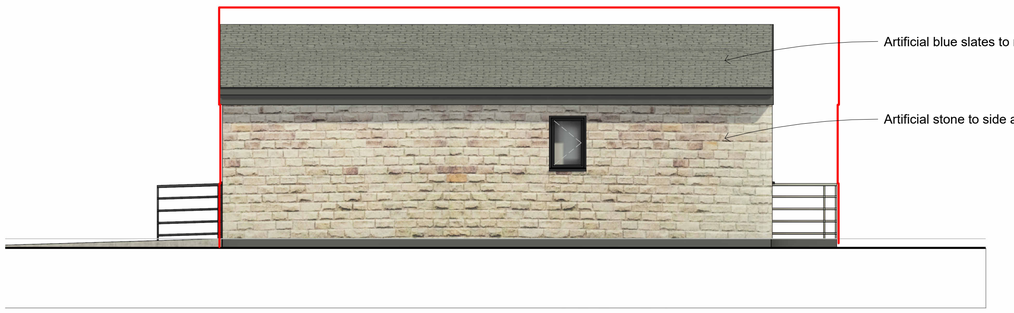

5 P. SIDE ELEVATION - SOUTH
1 : 50

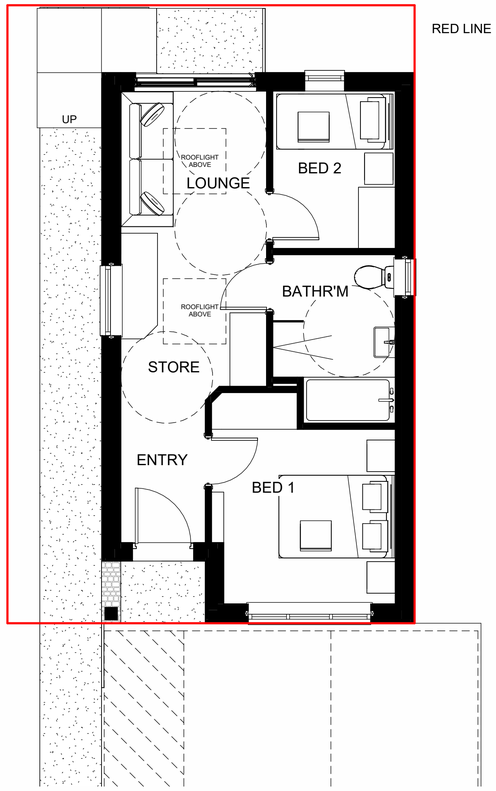

1 PROP. GROUND FLOOR
1 : 50

rev	description	drwn	auth	date
A	Building footprint reduced, layout amended and materials updated following LPA feedback.	HB	JC	17/07/24

DO NOT SCALE OFF THIS DRAWING

ACUMEN
Designers & Architects
acumenarchitects.co.uk 01484 546 000
Headrow House, Old Leeds Road, Huddersfield, Huddersfield HD1 1SG

Client: MS J EDWARDS

Project: 48 DEIGHTON RD

Project No	Drawing No	Rev
2902	(100)03	A

Description: PROPOSED ELEVATIONS & PLANS

Scale	Date Drawn	Drawn By	Authorised By
1 : 50 @ A1	APR 24	HB	JC

Purpose of Issue
Planning ● Building Regs ○ Tender ○ Construction ○ Comment ○ Info ○