
Only figured dimensions should be used.

Scaled dimensions should be checked with the Architect.
This drawing together with the design, is the property and copyright of the Architect and must not be reproduced without written permission

N

0 1 2 3 4 5 10
GRAPHIC SCALE: 1:100

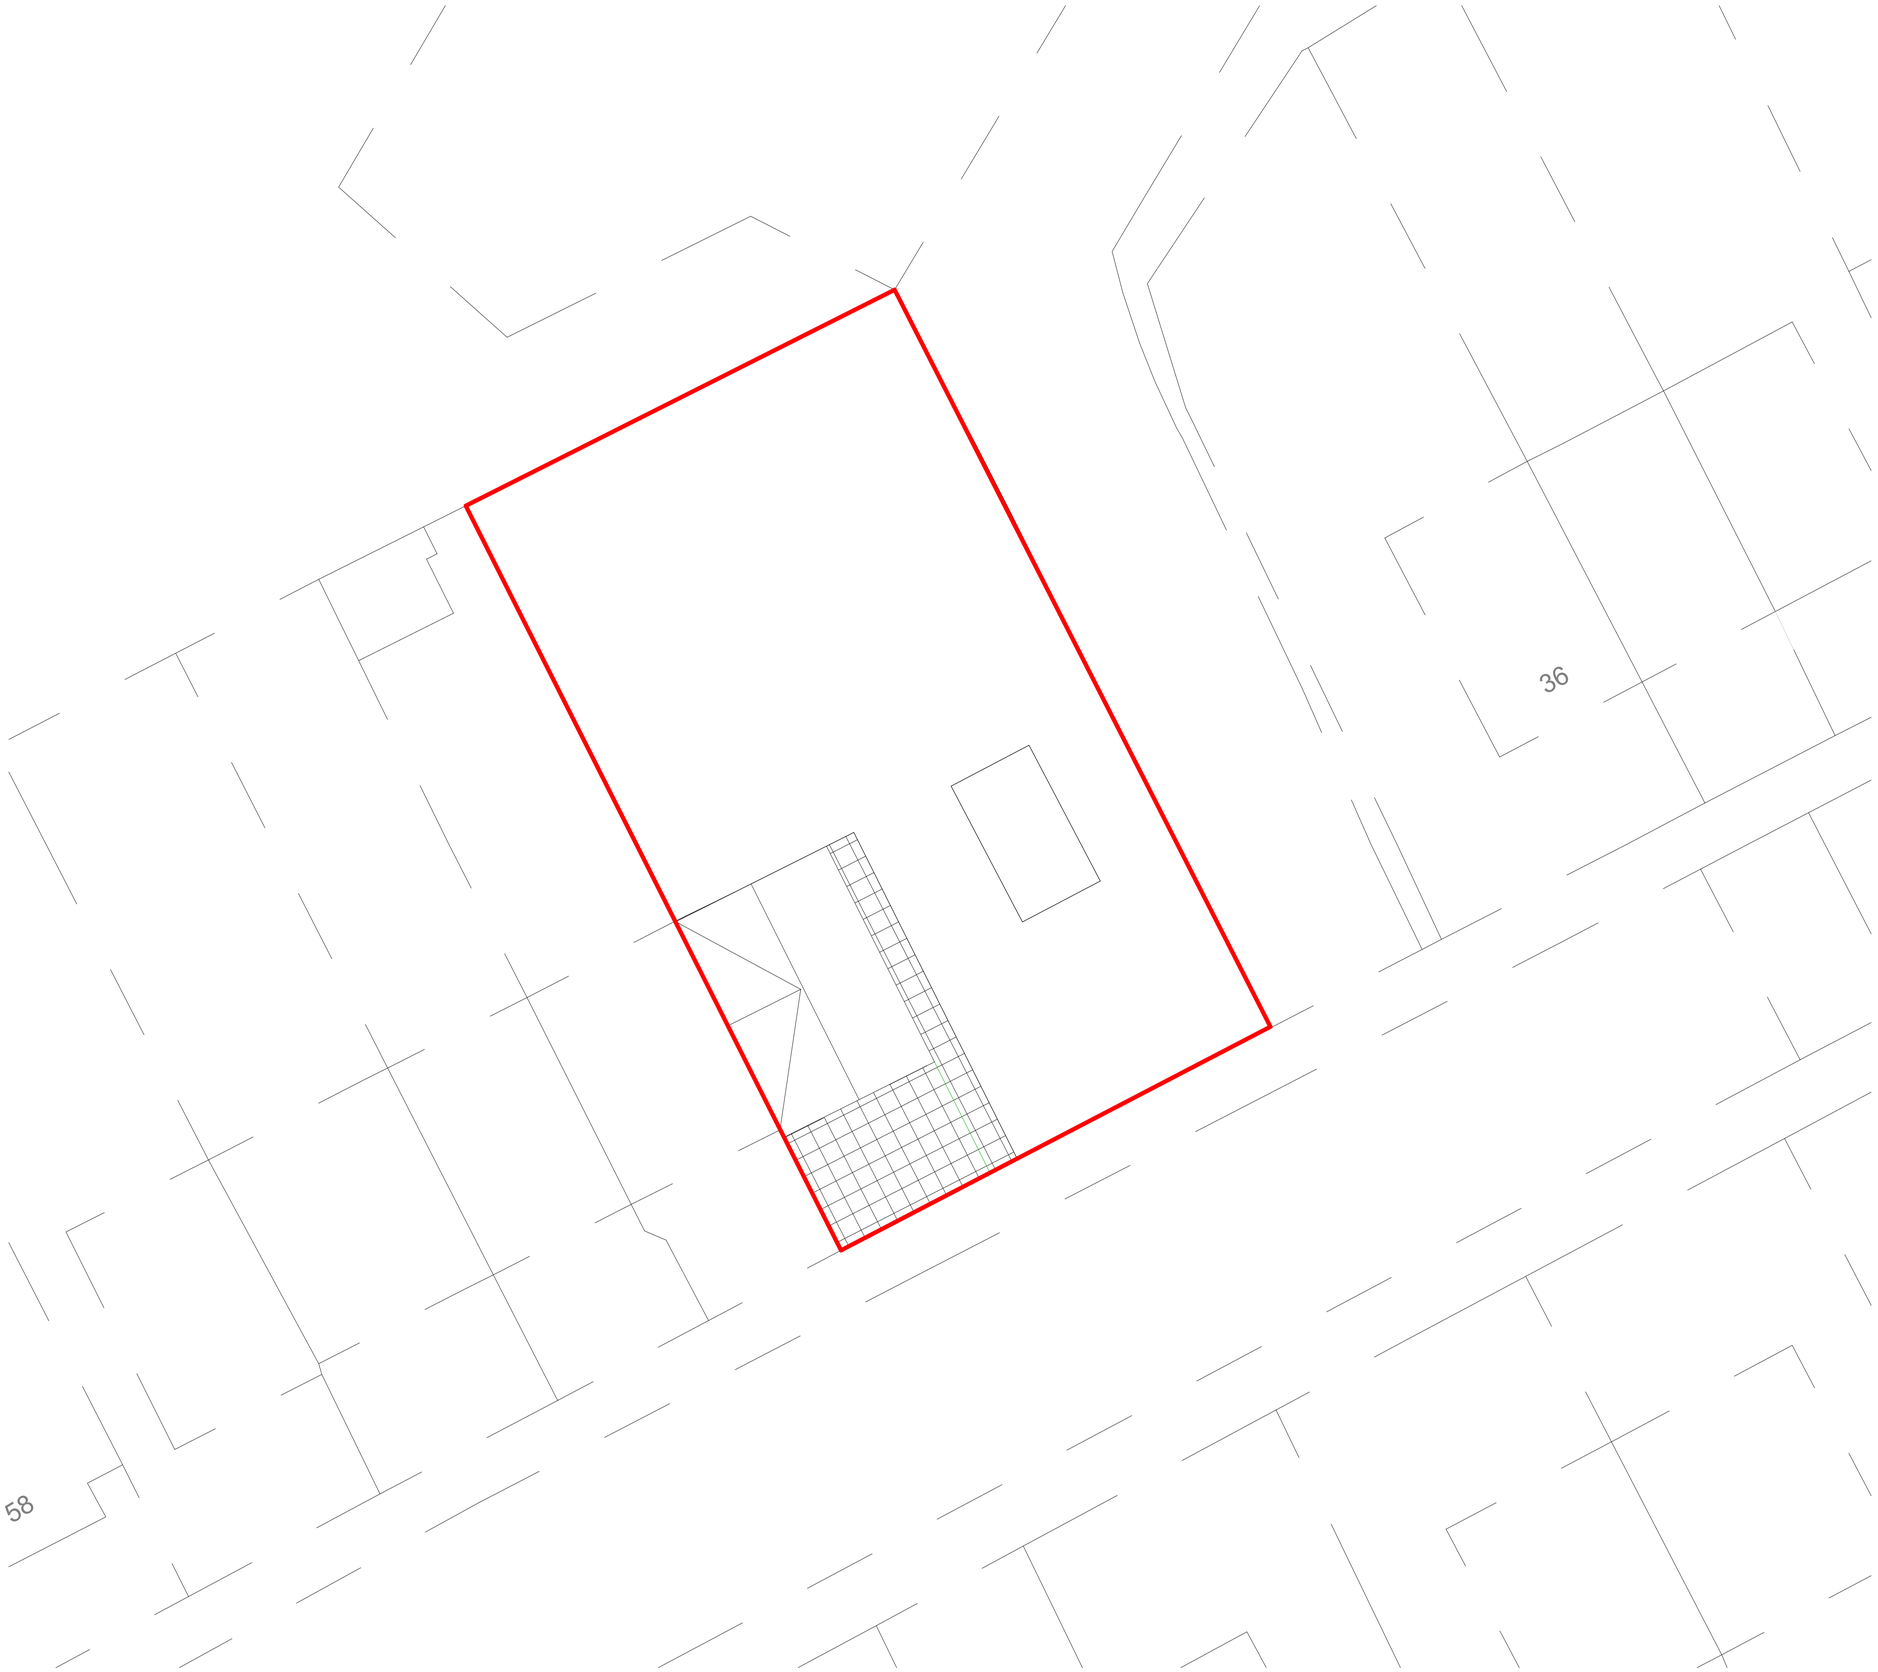

1 EXISTING SITE PLAN
1 : 100

rev	description	drwn	auth	date

DO NOT SCALE OFF THIS DRAWING

ACUMEN
Designers & Architects
acumenarchitects.co.uk 01484 546 000
Headrow House, Old Leeds Road, Huddersfield, Huddersfield HD1 1SG

Client: MS J EDWARDS

Project: 48 DEIGHTON RD

Project No	Drawing No	Rev
2902	(100)01	

Description: EXISTING SITE PLAN

Scale	Date Drawn	Drawn By	Authorised By
1 : 100 @ A1	APR 24	HB	JC

Purpose of Issue
Planning ● Building Regs ○ Tender ○ Construction ○ Comment ○ Info ○