Response to Kirklees Ref: K14-9SE/10 dated 5 August 2024

Kirklees Comments	**Applicant Response**
Junction Visibility; to address this element of the condition the submission includes a series of photographs, whilst these are a visual representation they are not acceptable to address the requirements of the condition. The achievable visibility splays should be clearly shown and measured on a plan in the industry standard format, as set out in Manual for Streets (Section 7.7 – Visibility Splays at Junctions), with an 'X' distance of 2.4m.	Visibility splay details are provided in page 2 of this document – Drawing Ref 161464-001

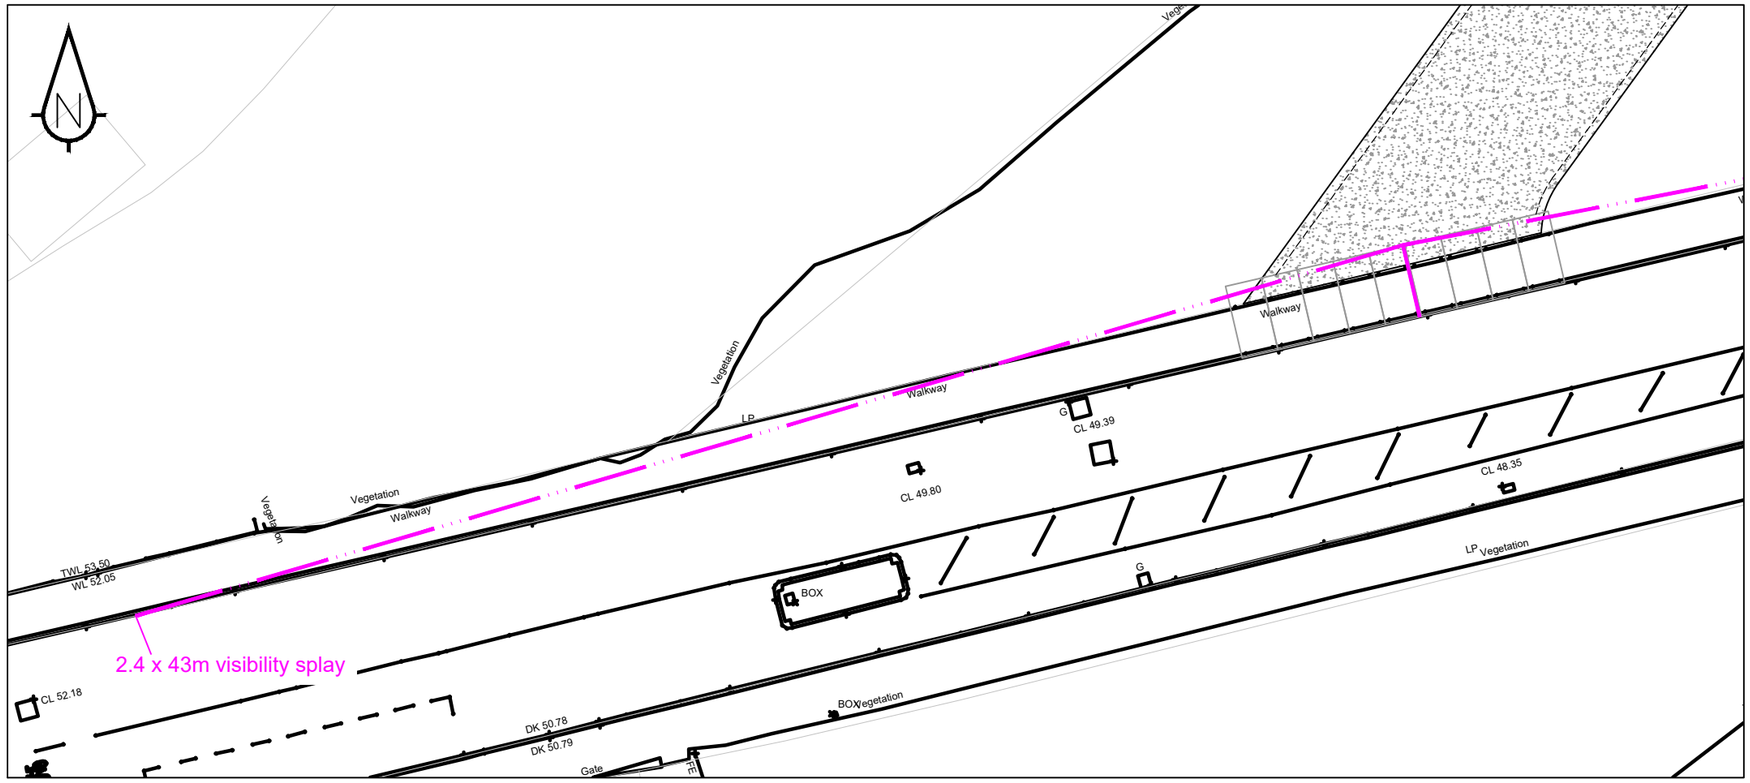

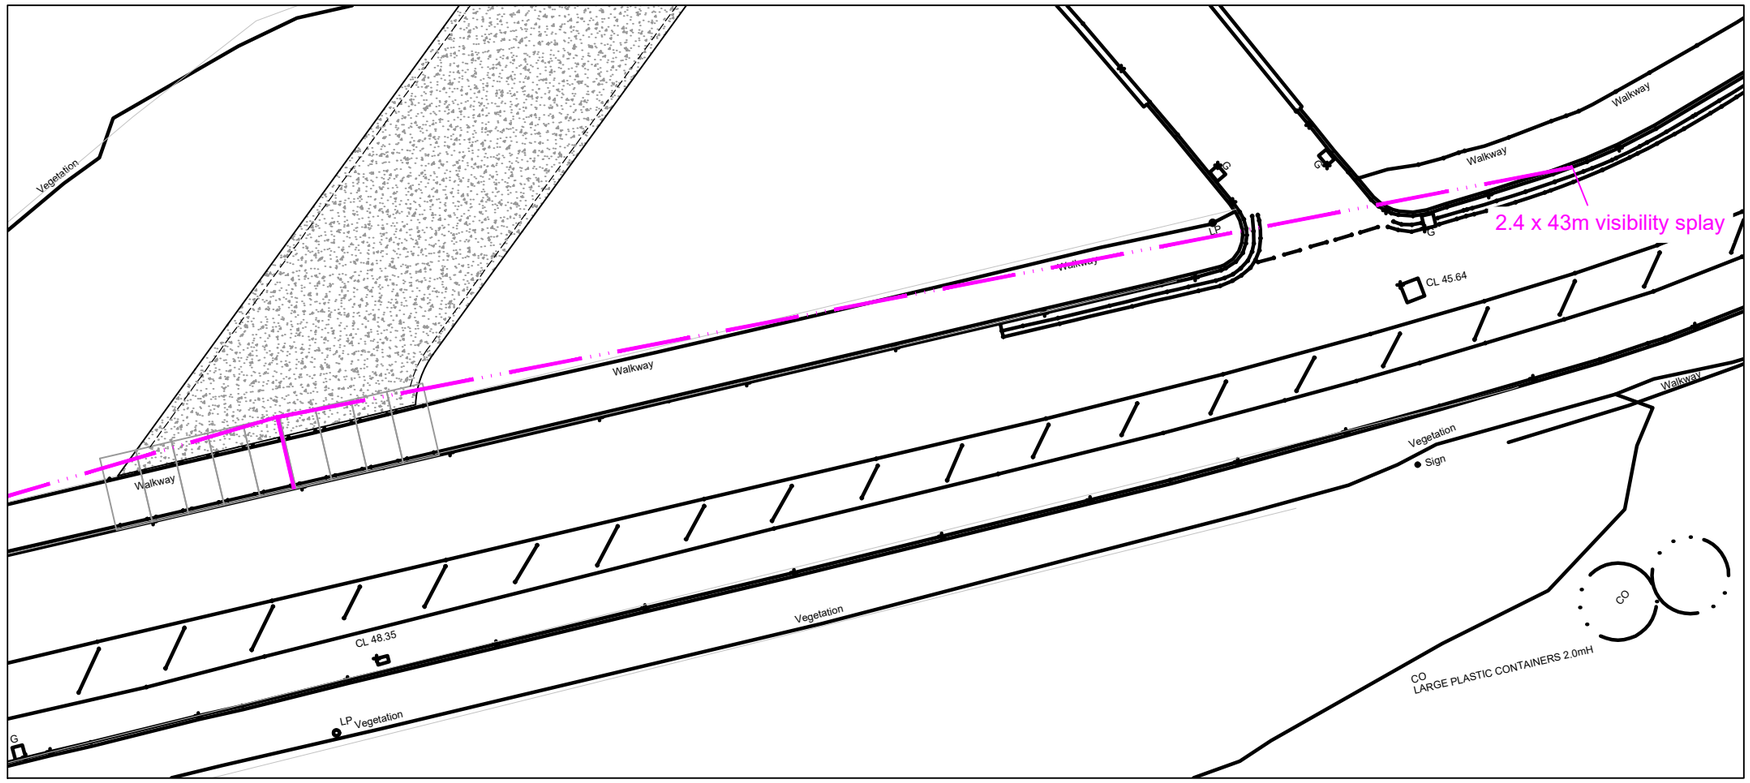

- Sanderson Associates Consulting Engineers ("the consultant"), has not checked or verified, and shall have no liability whatsoever for any inaccuracies which may be attributable to any data, reports, base plan(s) and drawings provided by the client, or purchased by the consultant on the client's behalf, that may have been utilised within this drawing.
- The consultant shall not be liable for the use by any person of any document for any purpose other than that for which the same were provided by the consultant.
- No liability whatsoever is accepted by the consultant for any error or omissions.
- The consultant accepts no liability for any vehicle specification errors within the vehicle track software used and / or it's vehicle libraries.
- The locations of utilities apparatus, if shown, is reproduced from plans supplied to the consultant, although care has been taken when duplicating this information. These locations are approximate only and no guarantee can be given for their accuracy. It is the client's or it's appointed agent/contractors responsibility to verify the exact locations on site by hand dug trial holes or other appropriate means prior to mechanical excavation.
- Service connections are not shown but their presence should be anticipated.
- Reference to any third party equipment shown on this drawing was only relevant at the time the drawing was prepared.
- It is the client's responsibility to ensure that any equipment ordered meets the design.

Rev	Amendment	Drawn	Date	Checked

sanderson associates consulting engineers
Highways | Traffic | Transportation | Water
T 01924 844080 mail@sandersonassociates.co.uk
www.sandersonassociates.co.uk

Project Name

Fearnley Street / Fall Lane, Dewsbury

Drawing Title

Visibility Splays

Scale	1:200	Drawn By	CP
Drawing Size	A3	Checked By	KS
Date	May 2024	Approved By	KS

Drawing Number	Rev
161464-001	-

FILE REF:

Sanderson Associates Consulting Engineers is a trading name of Fairhurst Group LLP, a limited liability partnership, registered in Scotland. Registered No. SO307306.