North Facing Elevation

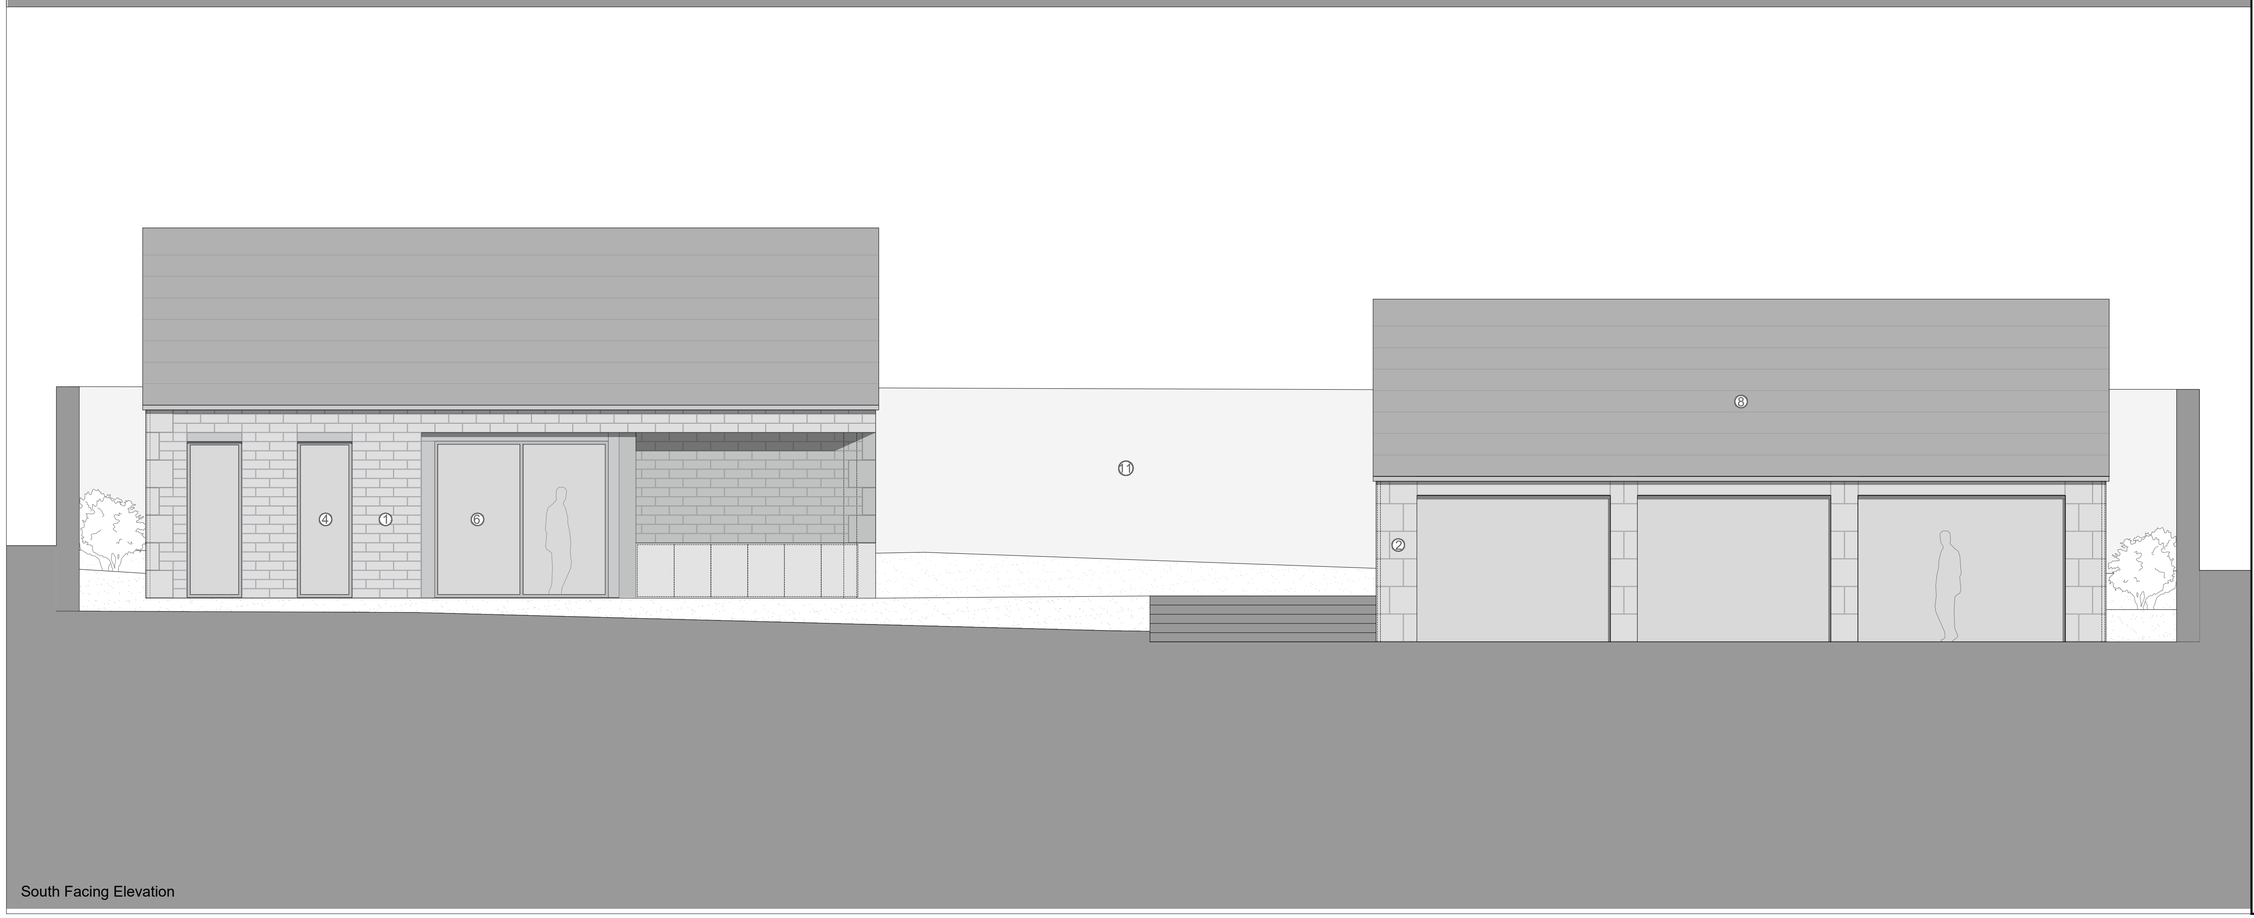

South Facing Elevation

DO NOT SCALE FROM THIS DRAWING

Notes

All dimensions to be checked on site

Any discrepancies to be reported immediately to the Architect

Drawing to be read in conjunction with all relevant design information, including Architects, Services, Civil and Structural Engineers drawings

All existing site, tree, building and survey information has been compiled from different sources, including information supplied by third parties

N O T F O R C O N S T R U C T I O N

Elevation Key:

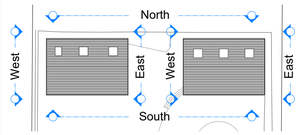

Materials Key:

1. Locally Sourced Natural Walling Stone
   150mm coursed modules with a shallow pitched face.
2. Stone Detailing
   Quions, heads, sills and jarms - Ashlar finish.
3. Roof Lights
4. Windows
   Aluminum framed, triple glazed.
5. Timber Door
   Single door with timber finish.
6. Bi-fold Doors
   Aluminum framed, triple glazed.
7. Double Doors
   Aluminum framed, triple glazed.
8. Natural Slate
   Selected to match as closely as possible to existing dwelling.
9. Flat Roof Membrane
10. Existing Dwelling
11. Existing Boundary Garden Wall

Landscaping strategy to be designed by PWP Designs.

H1239 203 Rev 0

TITLE PROPOSED DRAWING
DETAIL ELEVATIONS
ANNEX AND GARAGE

SCALE 1:50 @ A1

PLANNING

PROJECT PROPOSED EXTENSION AND OUTBUILDINGS
FAIRLEIGH HOUSE
PENISTONE ROAD
BIRDSEDGE
HUDDERSFIELD
HD8 8XW

CLIENT MR & MRS BIRCH

DAWSON WILLIAMSON
A R C H I T E C T S
B r a d f o r d E d i n b u r g h
0 1 2 7 4 5 5 1 3 0 0
i n f o @ d a w s o n w i l l i a m s o n . c o . u k

THE DETAILS SHOWN ON THIS DRAWING ARE CONFIDENTIAL & THE DRAWING IS THE EXCLUSIVE PROPERTY OF DAWSON WILLIAMSON LTD. NO USE, COPY OR DISCLOSURE OF THE DRAWING MAY BE MADE WITHOUT OUR PERMISSION & THE DRAWING MUST BE RETURNED TO DAWSON WILLIAMSON LTD WHEN REQUIRED.
© D a w s o n W i l l i a m s o n L t d 2 0 2 4