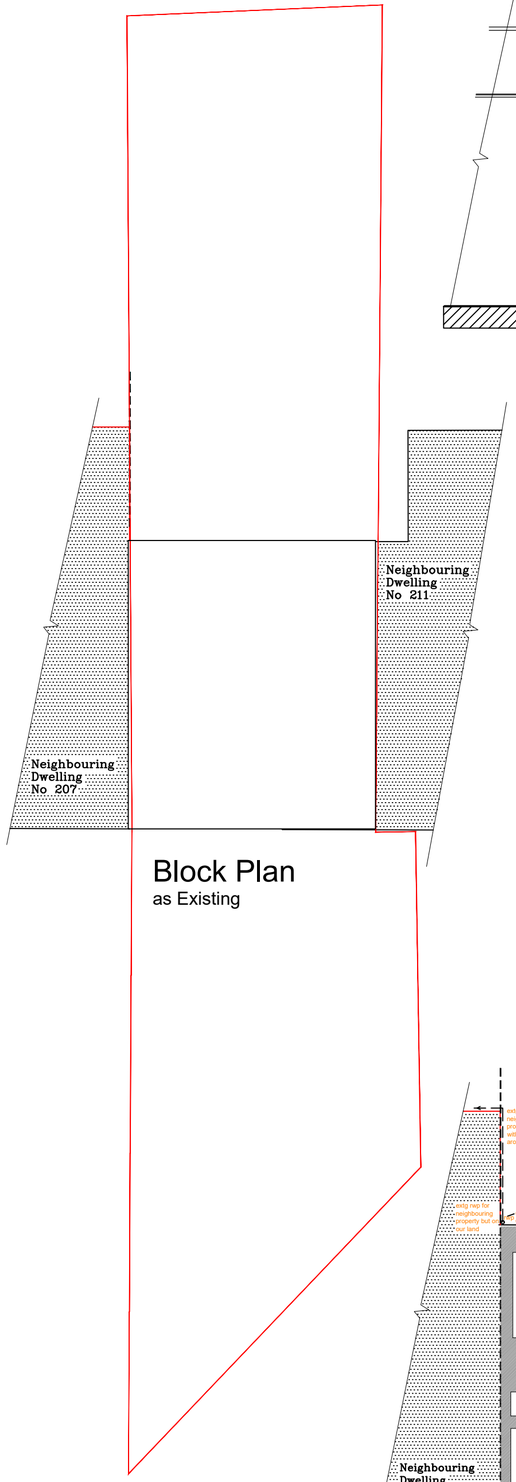

Block Plan
as Existing

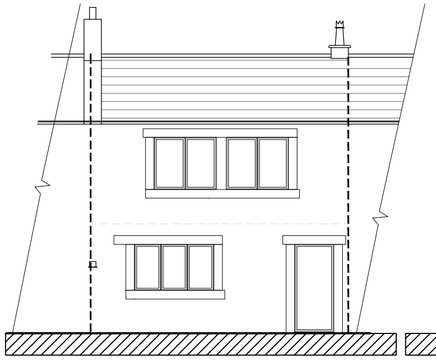

Front Elevation.
as Existing

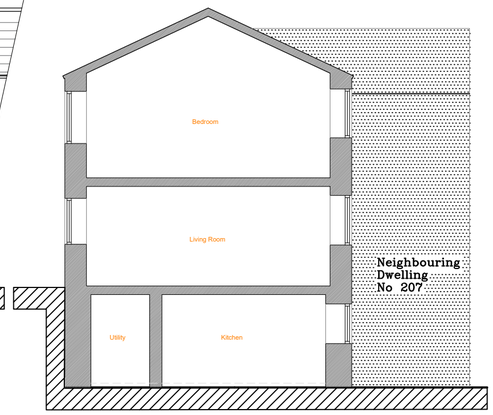

Side Elevation.
as Existing

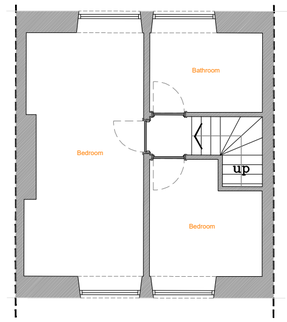

First Floor Plan
as Existing

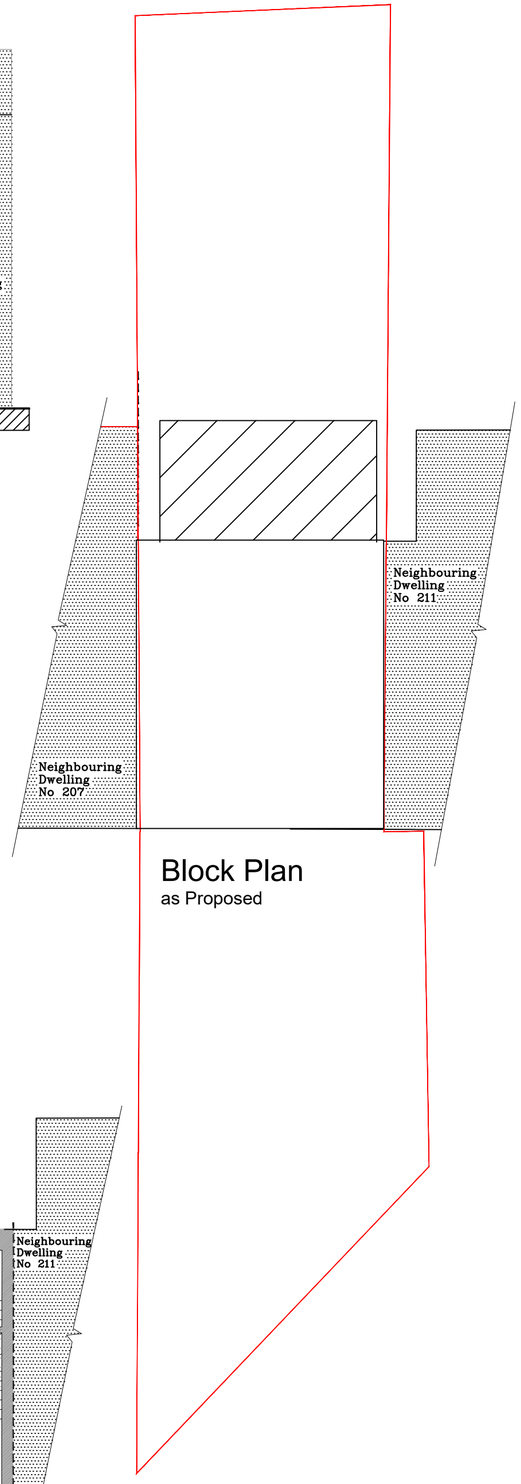

Block Plan
as Proposed

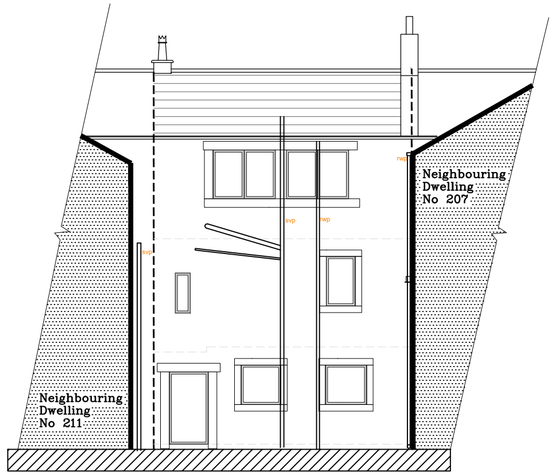

Rear Elevation.
as Existing

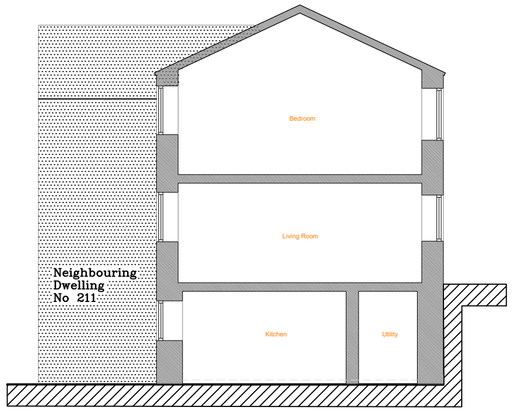

Side Elevation.
as Existing

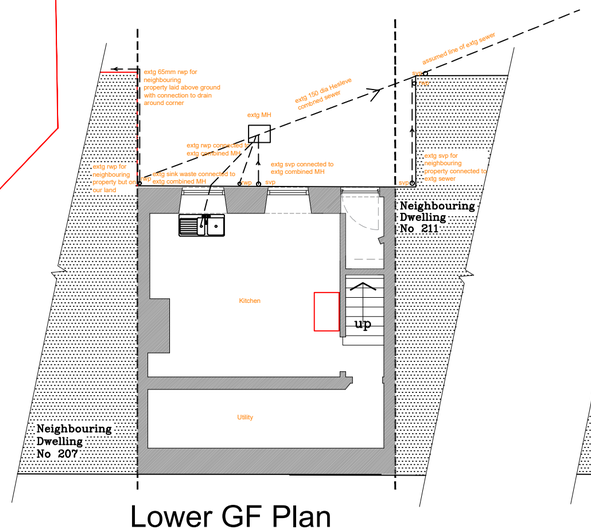

Lower GF Plan
as Existing

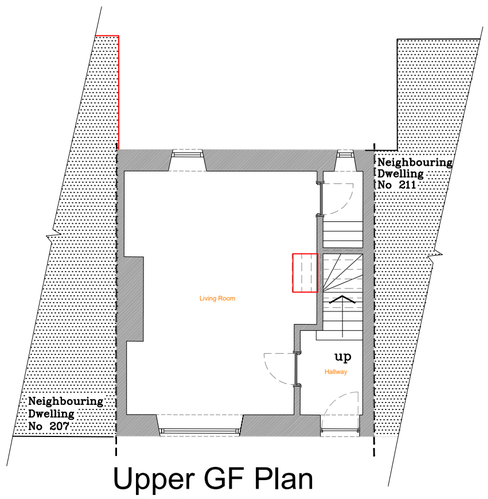

Upper GF Plan
as Existing

FOR PLANNING PURPOSES ONLY
NOT TO BE USED FOR CONSTRUCTION

REVISION	DATE	DESCRIPTION

CHARTERED ARCHITECTS
NEIL BOWEN
R.I.B.A.

Office F7
Flexspace
Monckton Road
Wakefield, WF2 7AS
Email : neil@neilbowenarchitects.co.uk
Phone: 01924 380873

Date 11/07/2024

Project
Proposed Single Storey Extension to Rear
at 209 New Road, Upper Heaton
Huddersfield, HD5 0PN
for Oakstown Properties Ltd

A2

2518	Scale
R	1:50 1:100 1:500

Drawing
Existing Plans, Elevations &
Existing & Proposed Block Plans

Drg No 1