notes

1. Do not scale from this drawing - use figured dimensions only
2. All set-out dimensions, levels, building positions and site boundaries to be checked by the Contractor, with any discrepancies reported before work starts
3. All works to be carried out to the satisfaction of the Local Authority and in accordance with Building Regulations, British Standards, CDM Regulations, Codes of Practice, Acts & Bylaws, manufacturers recommendations, specialist information and good building practice
4. References to Local Authority are also intended to read as for Approved Inspectors
5. This drawing is the copyright of SPX Architects and should only be reproduced with their written permission

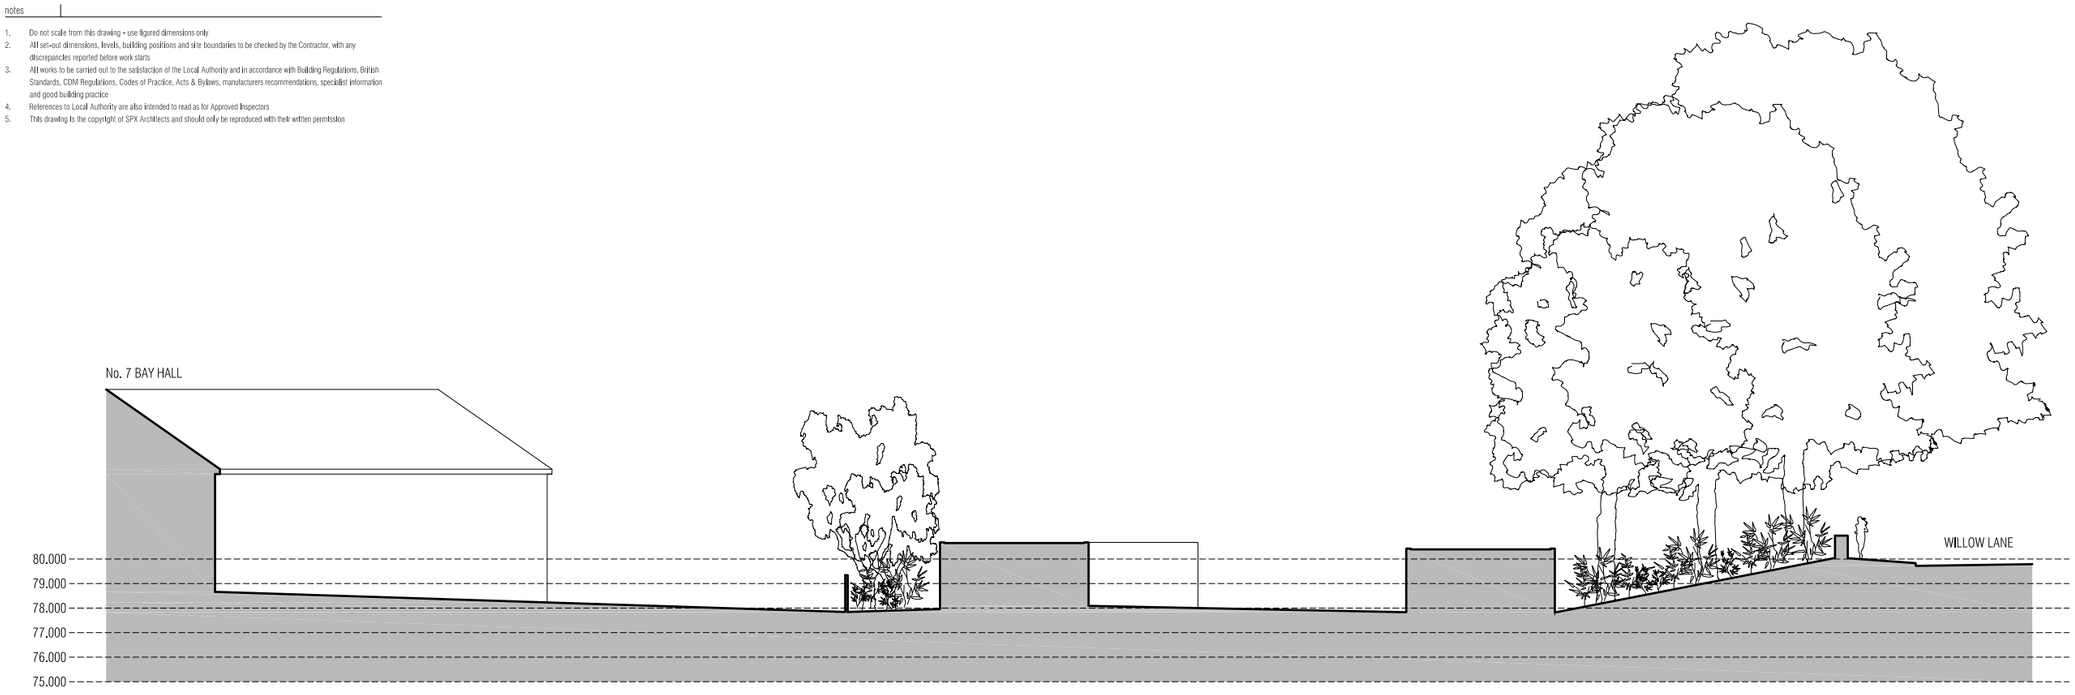

AS PROPOSED SITE SECTION

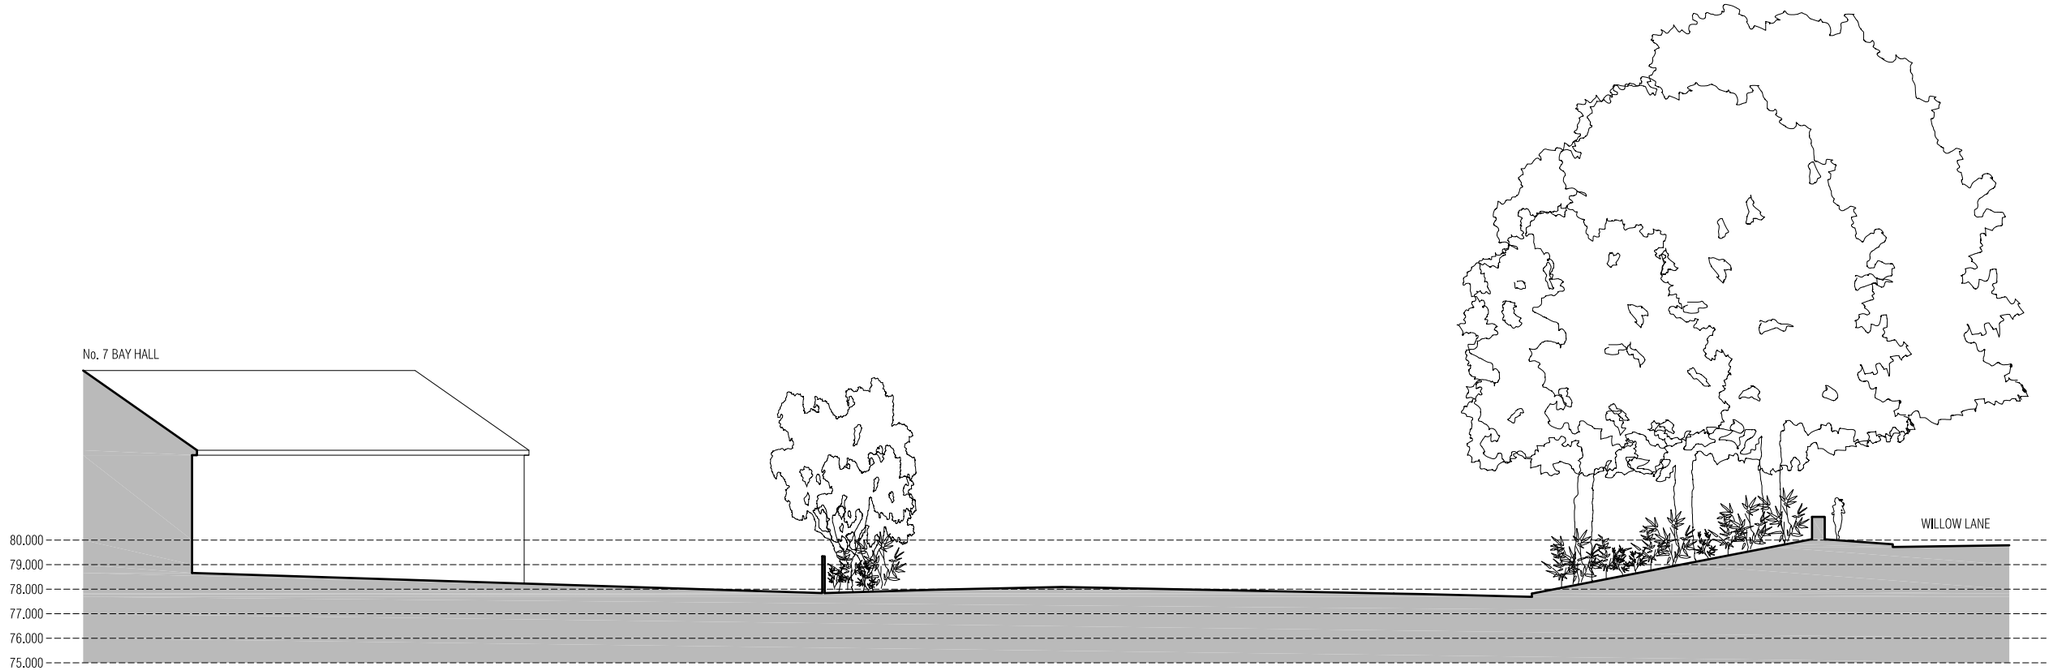

AS EXISTING SITE SECTION

AS PROPOSED SITE SECTIONS

0 2.5 5 7.5 10 12.5

client	TEAKWOOD INVESTMENTS LTD
site	LAND OFF WILLOW LANE | HUDDERSFIELD | HD1 5EB
project	PROPOSED CONTAINER STORAGE USE
number	024026-300
drawing	AS EXISTING & PROPOSED SITE SECTIONS

scale	1 | 250 @ A3	status	PLANNING
revision	-	date	JUNE 2024
revision notes	-|-|-|-|-		

SPX ARCHITECTS

a | Regal Chambers | 22a Oxford Street | Harrogate | HG1 1PU
e | office@spx-architects.co.uk
t | 01423 520100
w | www.spx-architects.co.uk