notes

1. Do not scale from this drawing - use figured dimensions only
2. All set-out dimensions, levels, building positions and site boundaries to be checked by the Contractor, with any discrepancies reported before work starts
3. All works to be carried out to the satisfaction of the Local Authority and in accordance with Building Regulations, British Standard Specifications, Codes of Practice, Acts & Bylaws, manufacturers recommendations, specialist information and building practice
4. References to Local Authority are also intended to read as for Approved Inspectors
5. This drawing is the copyright of SPX Architects and should only be reproduced with their written permission

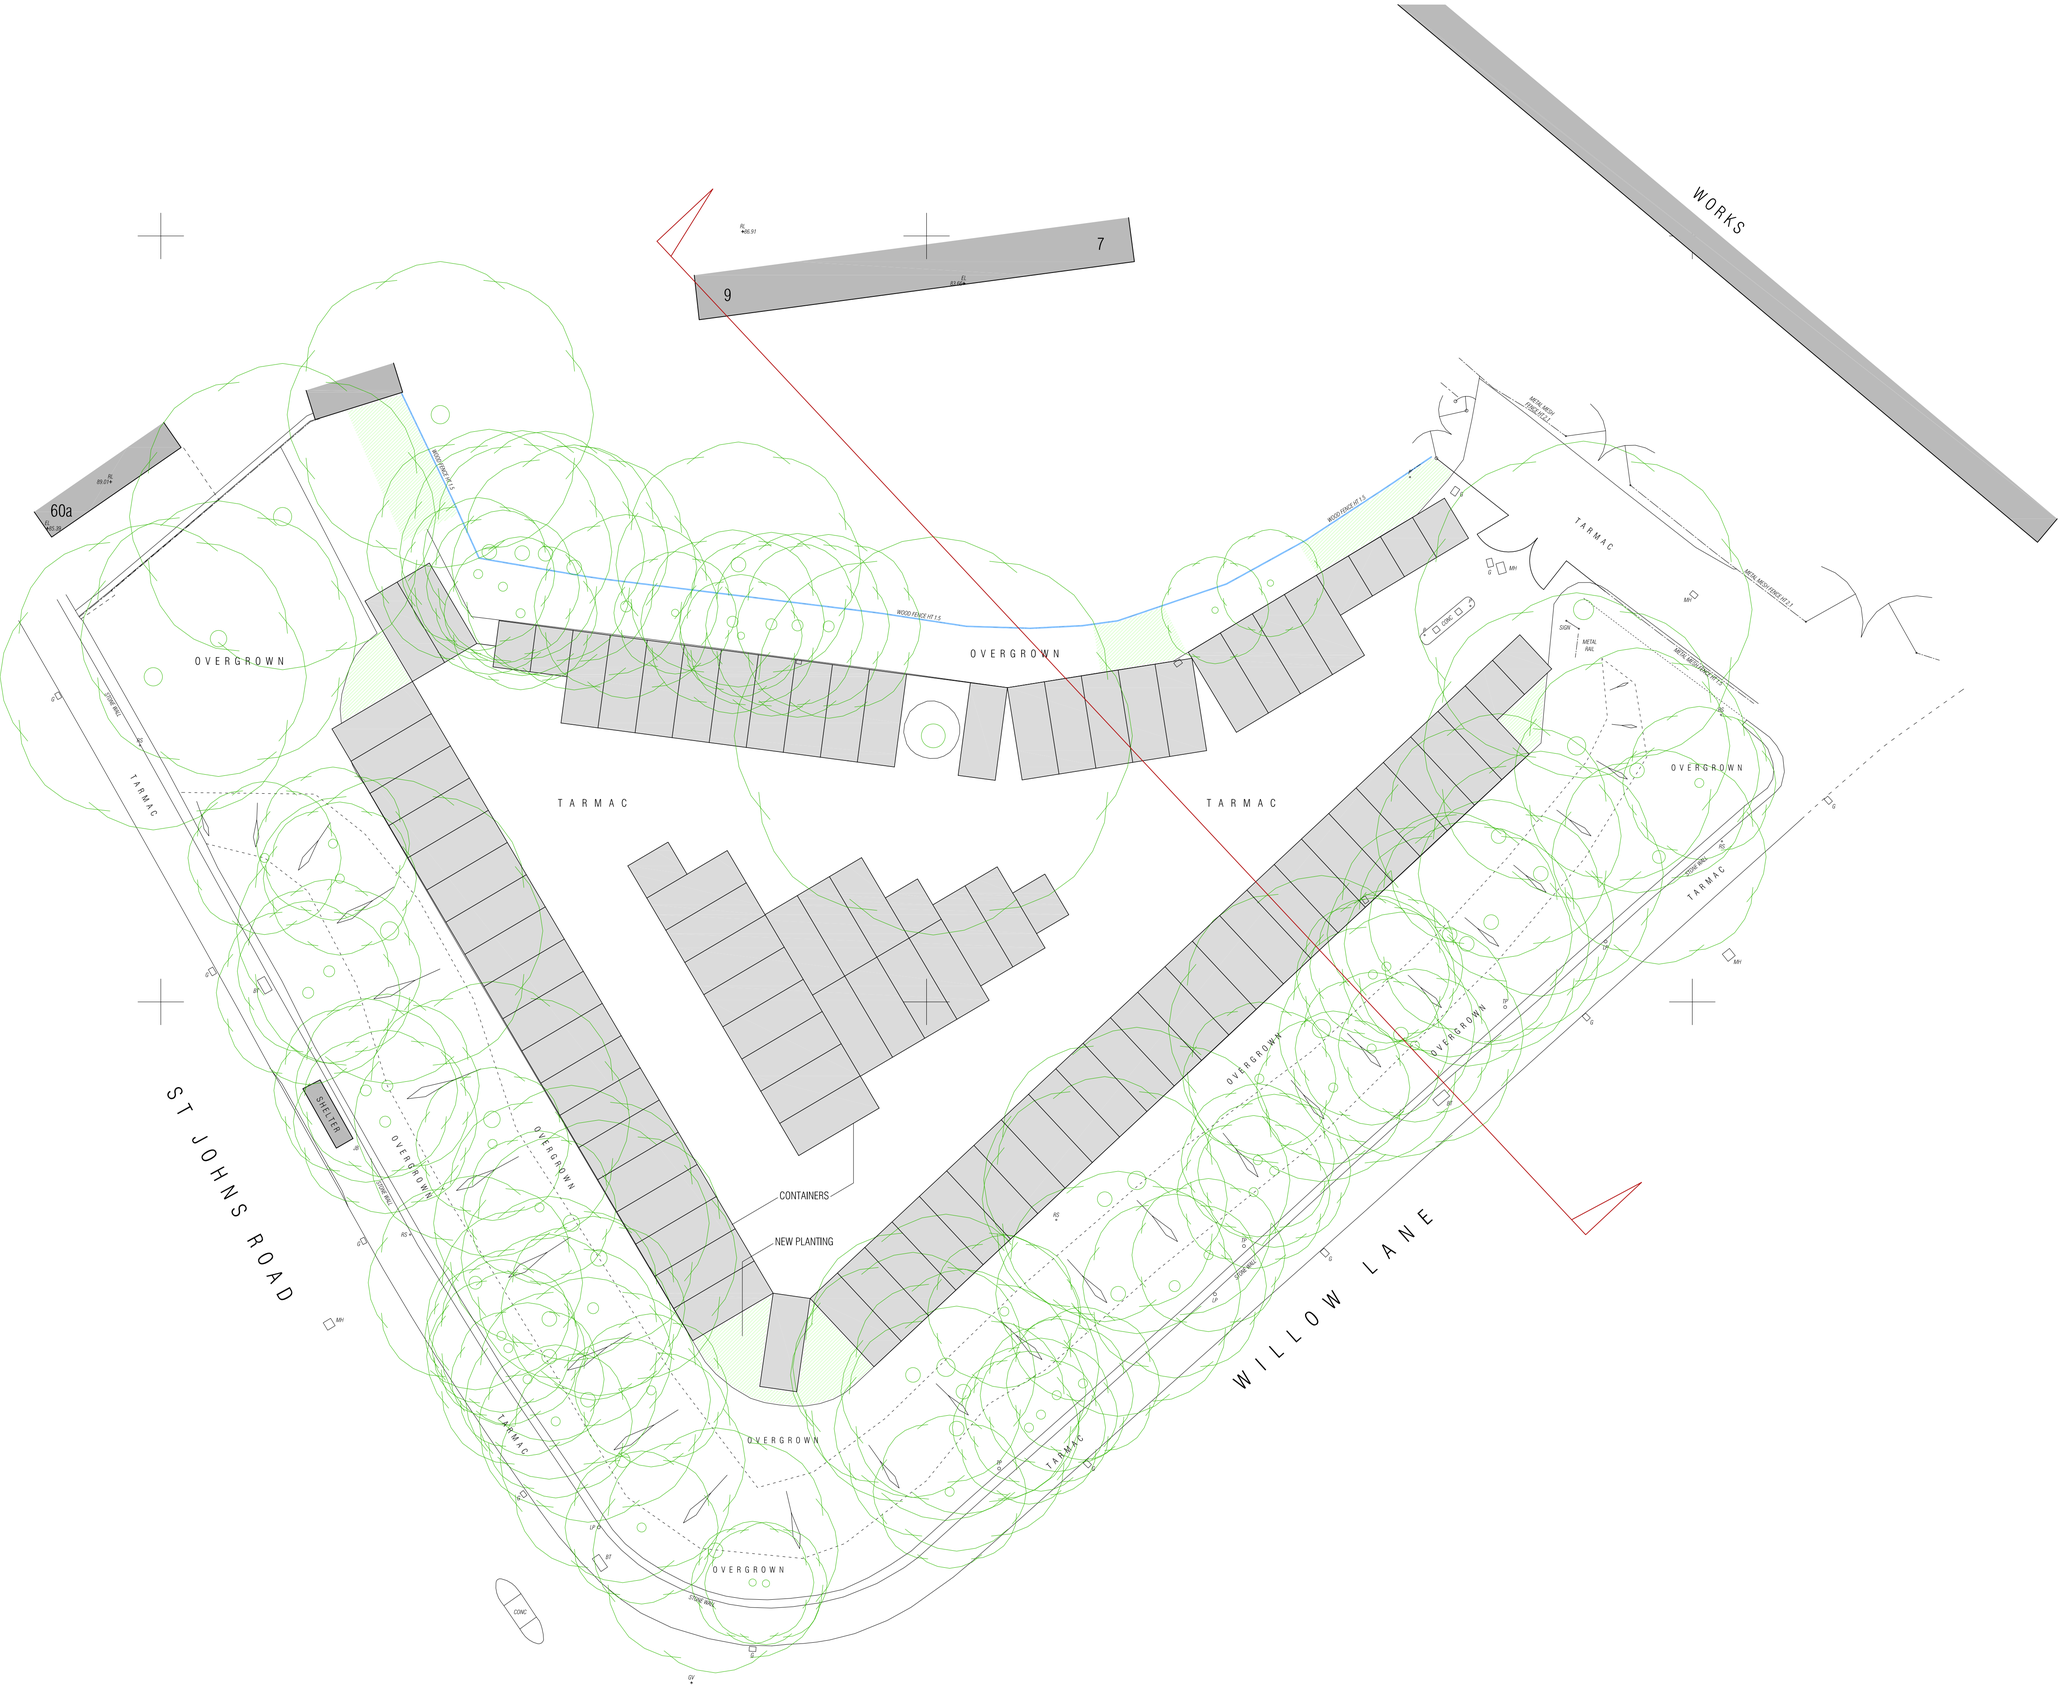
WORKS
7
9
FL 88.91
FL 89.14
60a
FFL 89.07
FL 89.07
WOOD FENCE HT 1.5
WOOD FENCE HT 1.5
WOOD FENCE HT 1.5
METAL MESH FENCE HT 2.1
METAL MESH FENCE HT 2.1
METAL MESH FENCE HT 2.1
OVERGROWN
OVERGROWN
OVERGROWN
OVERGROWN
OVERGROWN
OVERGROWN
OVERGROWN
OVERGROWN
OVERGROWN
TARMAC
TARMAC
TARMAC
TARMAC
TARMAC
TARMAC
TARMAC
CONC
CONC
SHELTER
CONTAINERS
NEW PLANTING
ST JOHNS ROAD
WILLOW LANE
KERB
KERB
KERB