


This drawing & Design is the Copyright of 1618 Architects and may not be reproduced in any way without prior written consent.


Any discrepancies on this drawing or between drawings are to be reported to this office.

Unless specifically specified these drawings are not to be used for construction purposes or placing of any orders.

Do not scale from this drawing.

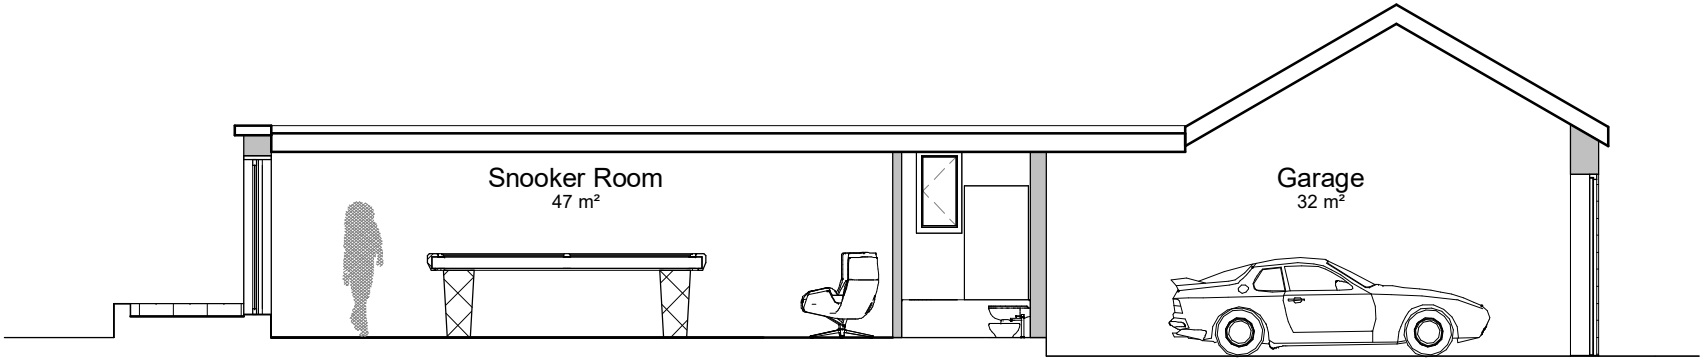

Section A-A
1 : 100

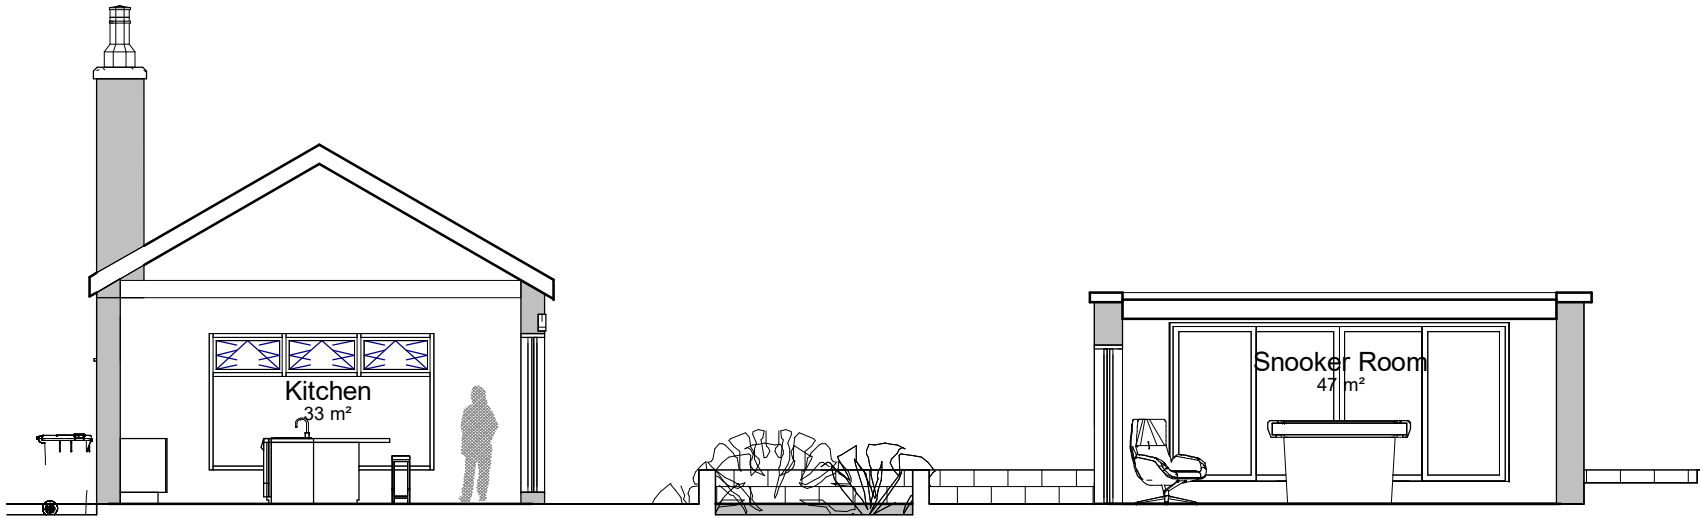

Section B-B
1 : 100



PROJECT	CLIENT			
	Naeem Nazeer			
SHEET	Project number	Scale (@ A3)		
	657	1 : 100		
Proposed Sections	DRAWING No	Date	REV	
	P109	15/07/2024	A	

- ☐ FEASIBILITY
- ☒ PLANNING APPROVAL
- ☐ BUILDING REGULATIONS
- ☐ TENDER
- ☐ CONSTRUCTION

Address: 761 Wilmslow Rd,
Didsbury, Manchester M20 6RN
Phone: 0161 280 0574
Web: www.1618architects.com

