



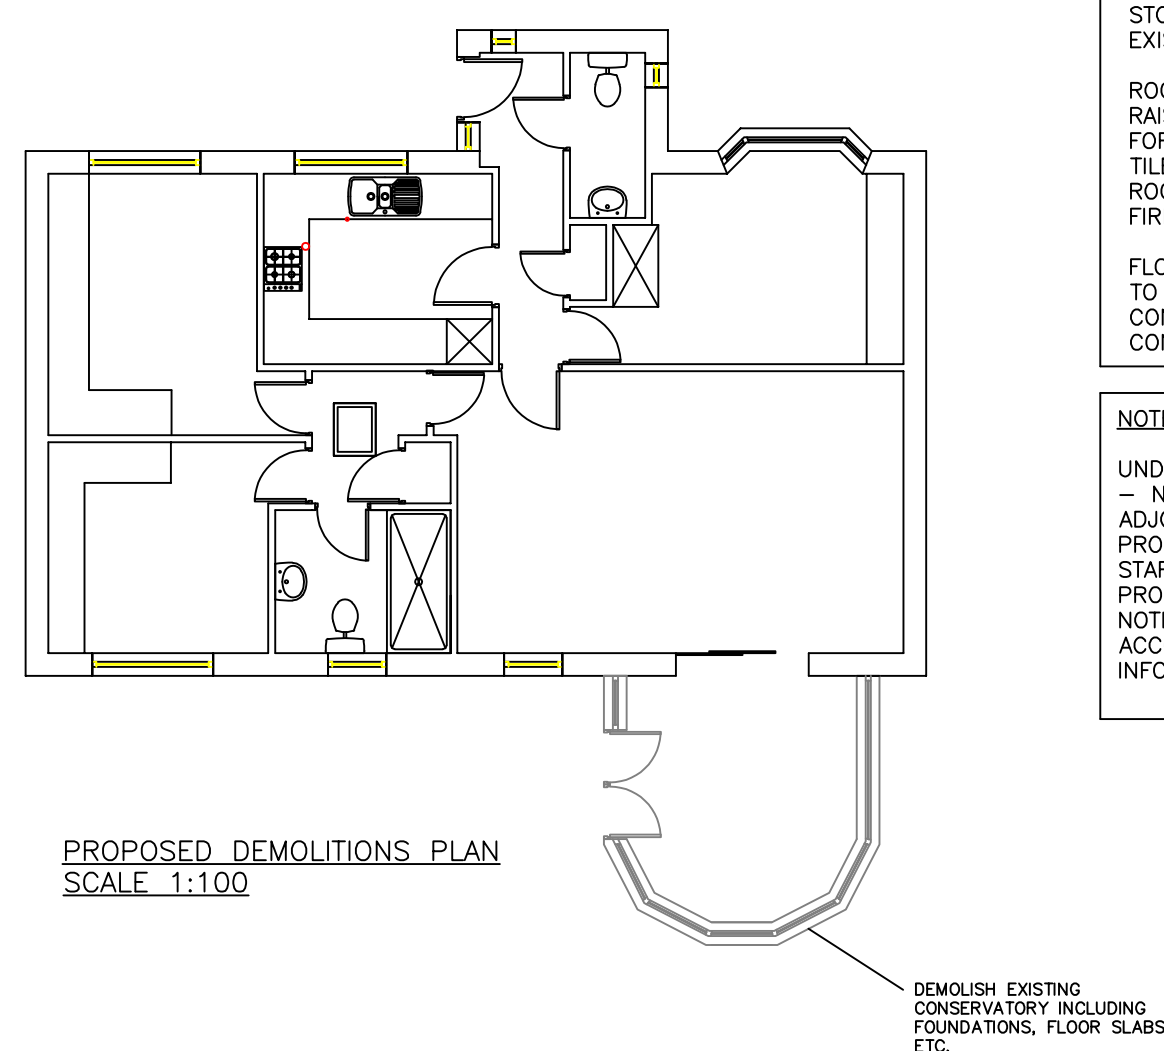

**NOTE:**

UNDER THE PARTY WALL ACT 1996  
- NOTICE MUST BE SERVED ON  
ADJOINING OWNERS BY THE  
PROPERTY OWNER PRIOR TO  
STARTING ANY WORK NEAR  
PROPERTY BOUNDARIES. THIS  
NOTICE MUST BE SERVED IN  
ACCORDANCE WITH THE ACT. MORE  
INFORMATION IS AVAILABLE ONLINE.

**LINTELS:-** ALL LINTELS TO ACHIEVE 150mm END BEARING. ALL LINTELS TO HAVE HORIZONTAL DAMP PROOF COURSE.

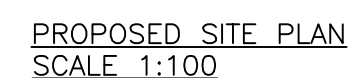

NOTE - THIS DRAWING  
IS TO BE READ IN  
CONJUNCTION WITH  
DRAWING NO. S03 -  
WORK SPECIFICATION

|           |          |  |                                     |
|-----------|----------|--|-------------------------------------|
| Revisions |          |  | Planning Application for:           |
| Date      | Jul 2024 |  | Rear Extension                      |
|           |          |  | 28 Leith Court, Thornhill, Dewsbury |
|           |          |  | Drawing Title:                      |
|           |          |  | Proposed Plans and Elevations       |
|           |          |  |                                     |
|           |          |  | Drawing No: S02                     |
|           |          |  | Rev C                               |
|           |          |  | Scale: As shown                     |
|           |          |  | Paper Size: A1                      |