


Notes

Do not scale from drawing, use figured dimensions only.
All dimensions must be checked and verified on site prior to commencement of work and Architect to be notified of any discrepancies.
This drawing is intended to permit overall scheme proposals only and cannot be used for construction purposes without further information.

Rev	Description	Drawn	Date
•	Drawing created from Blackwells Mapping.	EB	26.06.24

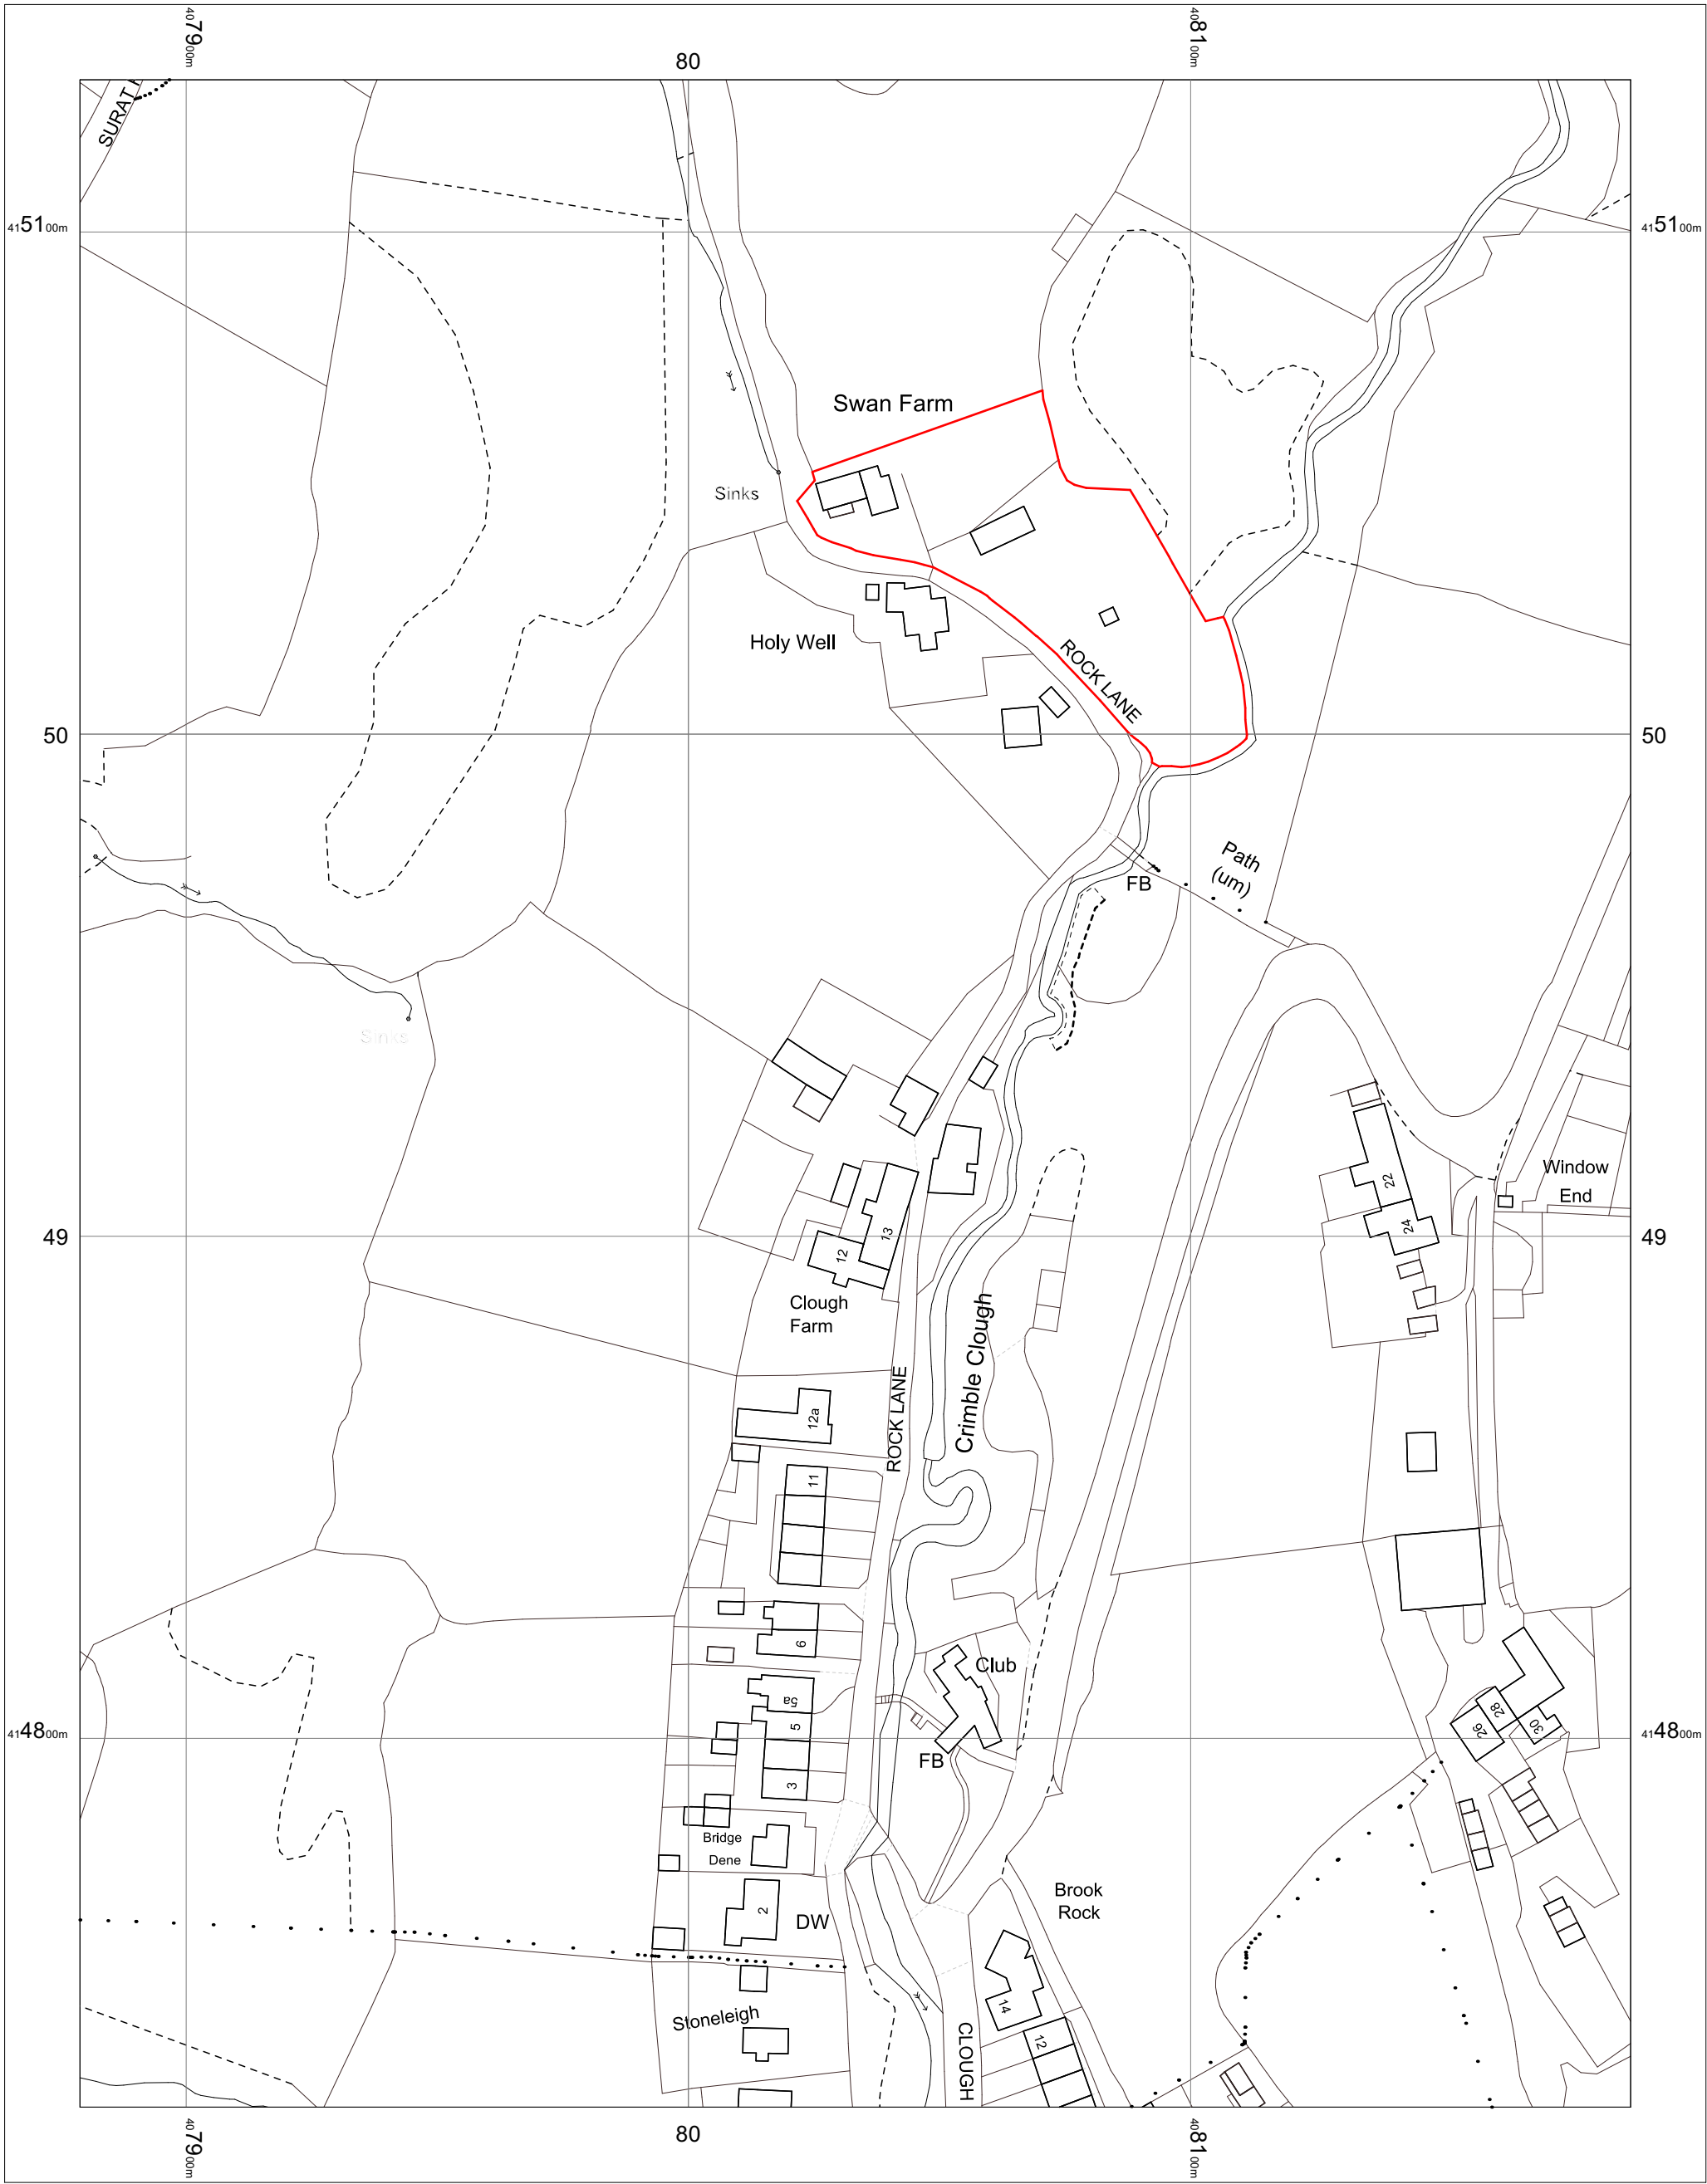

OS MasterMap 1250/2500/10000 scale
Wednesday, June 26, 2024, ID: BW1-01172303
maps.blackwell.co.uk
1:1250 scale print at A3, Centre: 408033 E, 414828 N
©Crown Copyright Ordnance Survey, Licence no. 100041041

N

BLACKWELL'S

MAPPING SERVICES

PERSONAL & PROFESSIONAL MAPPING

www.blackwellmapping.co.uk

TEL: 0800 151 2612

maps@blackwell.co.uk


Ordnance Survey

OS

OS

Ordnance Survey

Location Plan - 1:1250

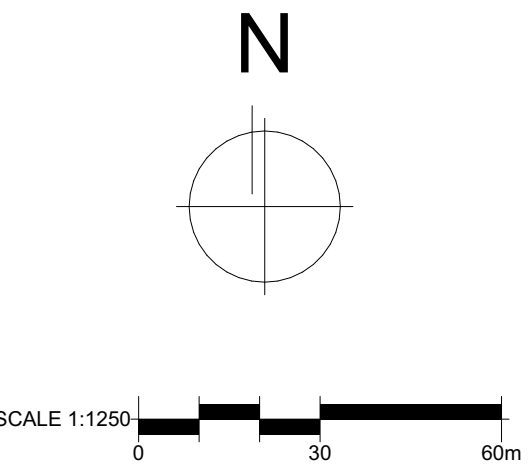

Client	
Mr A Gutteridge	
Site Address	
Swan Farm, Rock Lane, Slaithwaite, Huddersfield, HD7 5DA	
Project Description	
Extension & Internal Alterations	
Status	
Planning	
Date	July 2024
Drawn	EB
Checked	FWG
Drawing	Location Plan
Scale @ A1	1:1250
Drawing No.	3591 (LP) 01
Revision	•

ONE17

DESIGN

THE DYEHOUSE, ARMITAGE BRIDGE

HUDDERSFIELD, WEST YORKS HD4 7PD

T 01484 668000 E SOLUTIONS@ONE17DESIGN.COM

ONE17DESIGN.COM