


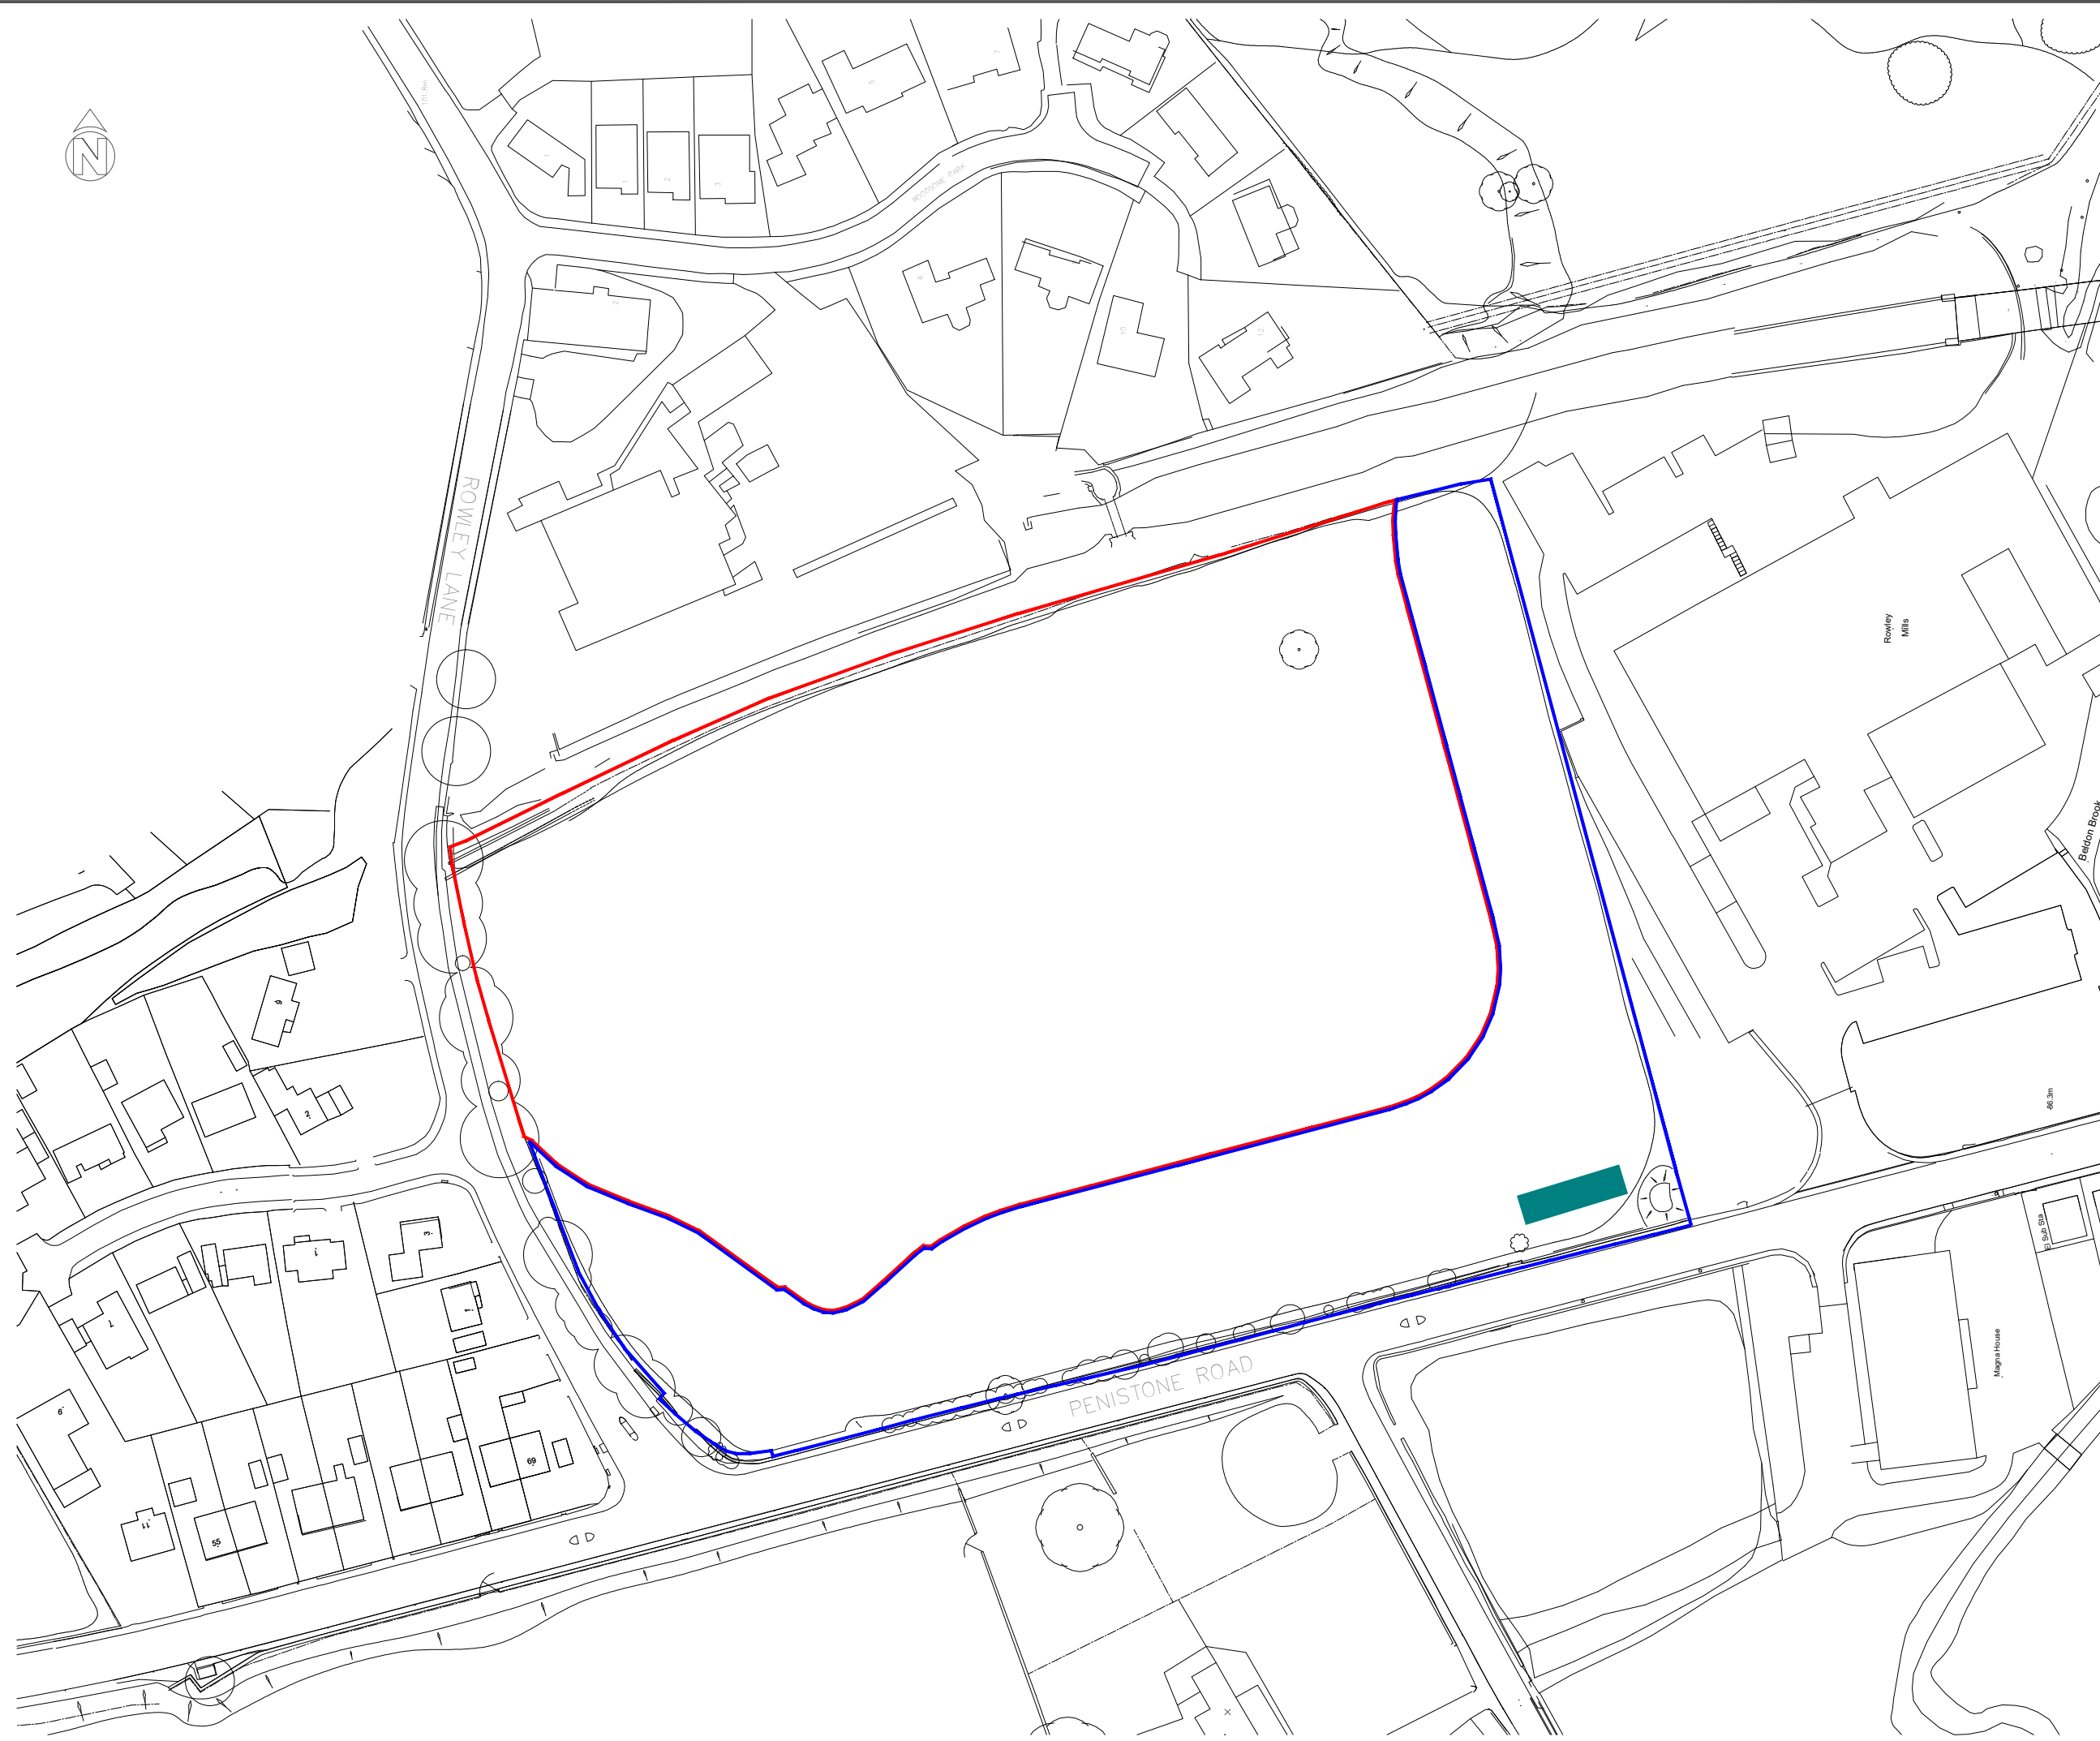

Notes:

- 1. THE COPYRIGHT OF THIS DRAWING IS VESTED IN Homes by honey
- 2. WORK TO FIGURED DIMENSIONS ONLY.
- 3. THIS DRAWING IS TO BE READ IN CONJUNCTION WITH ALL RELEVANT ARCHITECTS, SERVICE ENGINEER'S AND Homes by honey DRAWINGS AND SPECIFICATIONS.

Sales signage location

A	LEGAL ISSUE.	JP	06/02/24
REV:	DESCRIPTION:	BY:	DATE:
STATUS:	LEGAL ISSUE		

Homes by honey
197 Ecclesall Road
Sheffield
S11 8HW
www.homesbyhoney.co.uk

honey

Where life is sweeter

SITE: LAND OFF PENISTONE ROAD FENAY BRIDGE			
TITLE: SALES SIGNAGE LOCATION			
SCALE AT A3: 1:1250	DATE: 15/07/24	DRAWN: AW	CHECKED: AW
PROJECT NO: C005	DRAWING NO: 000	REVISION:	