


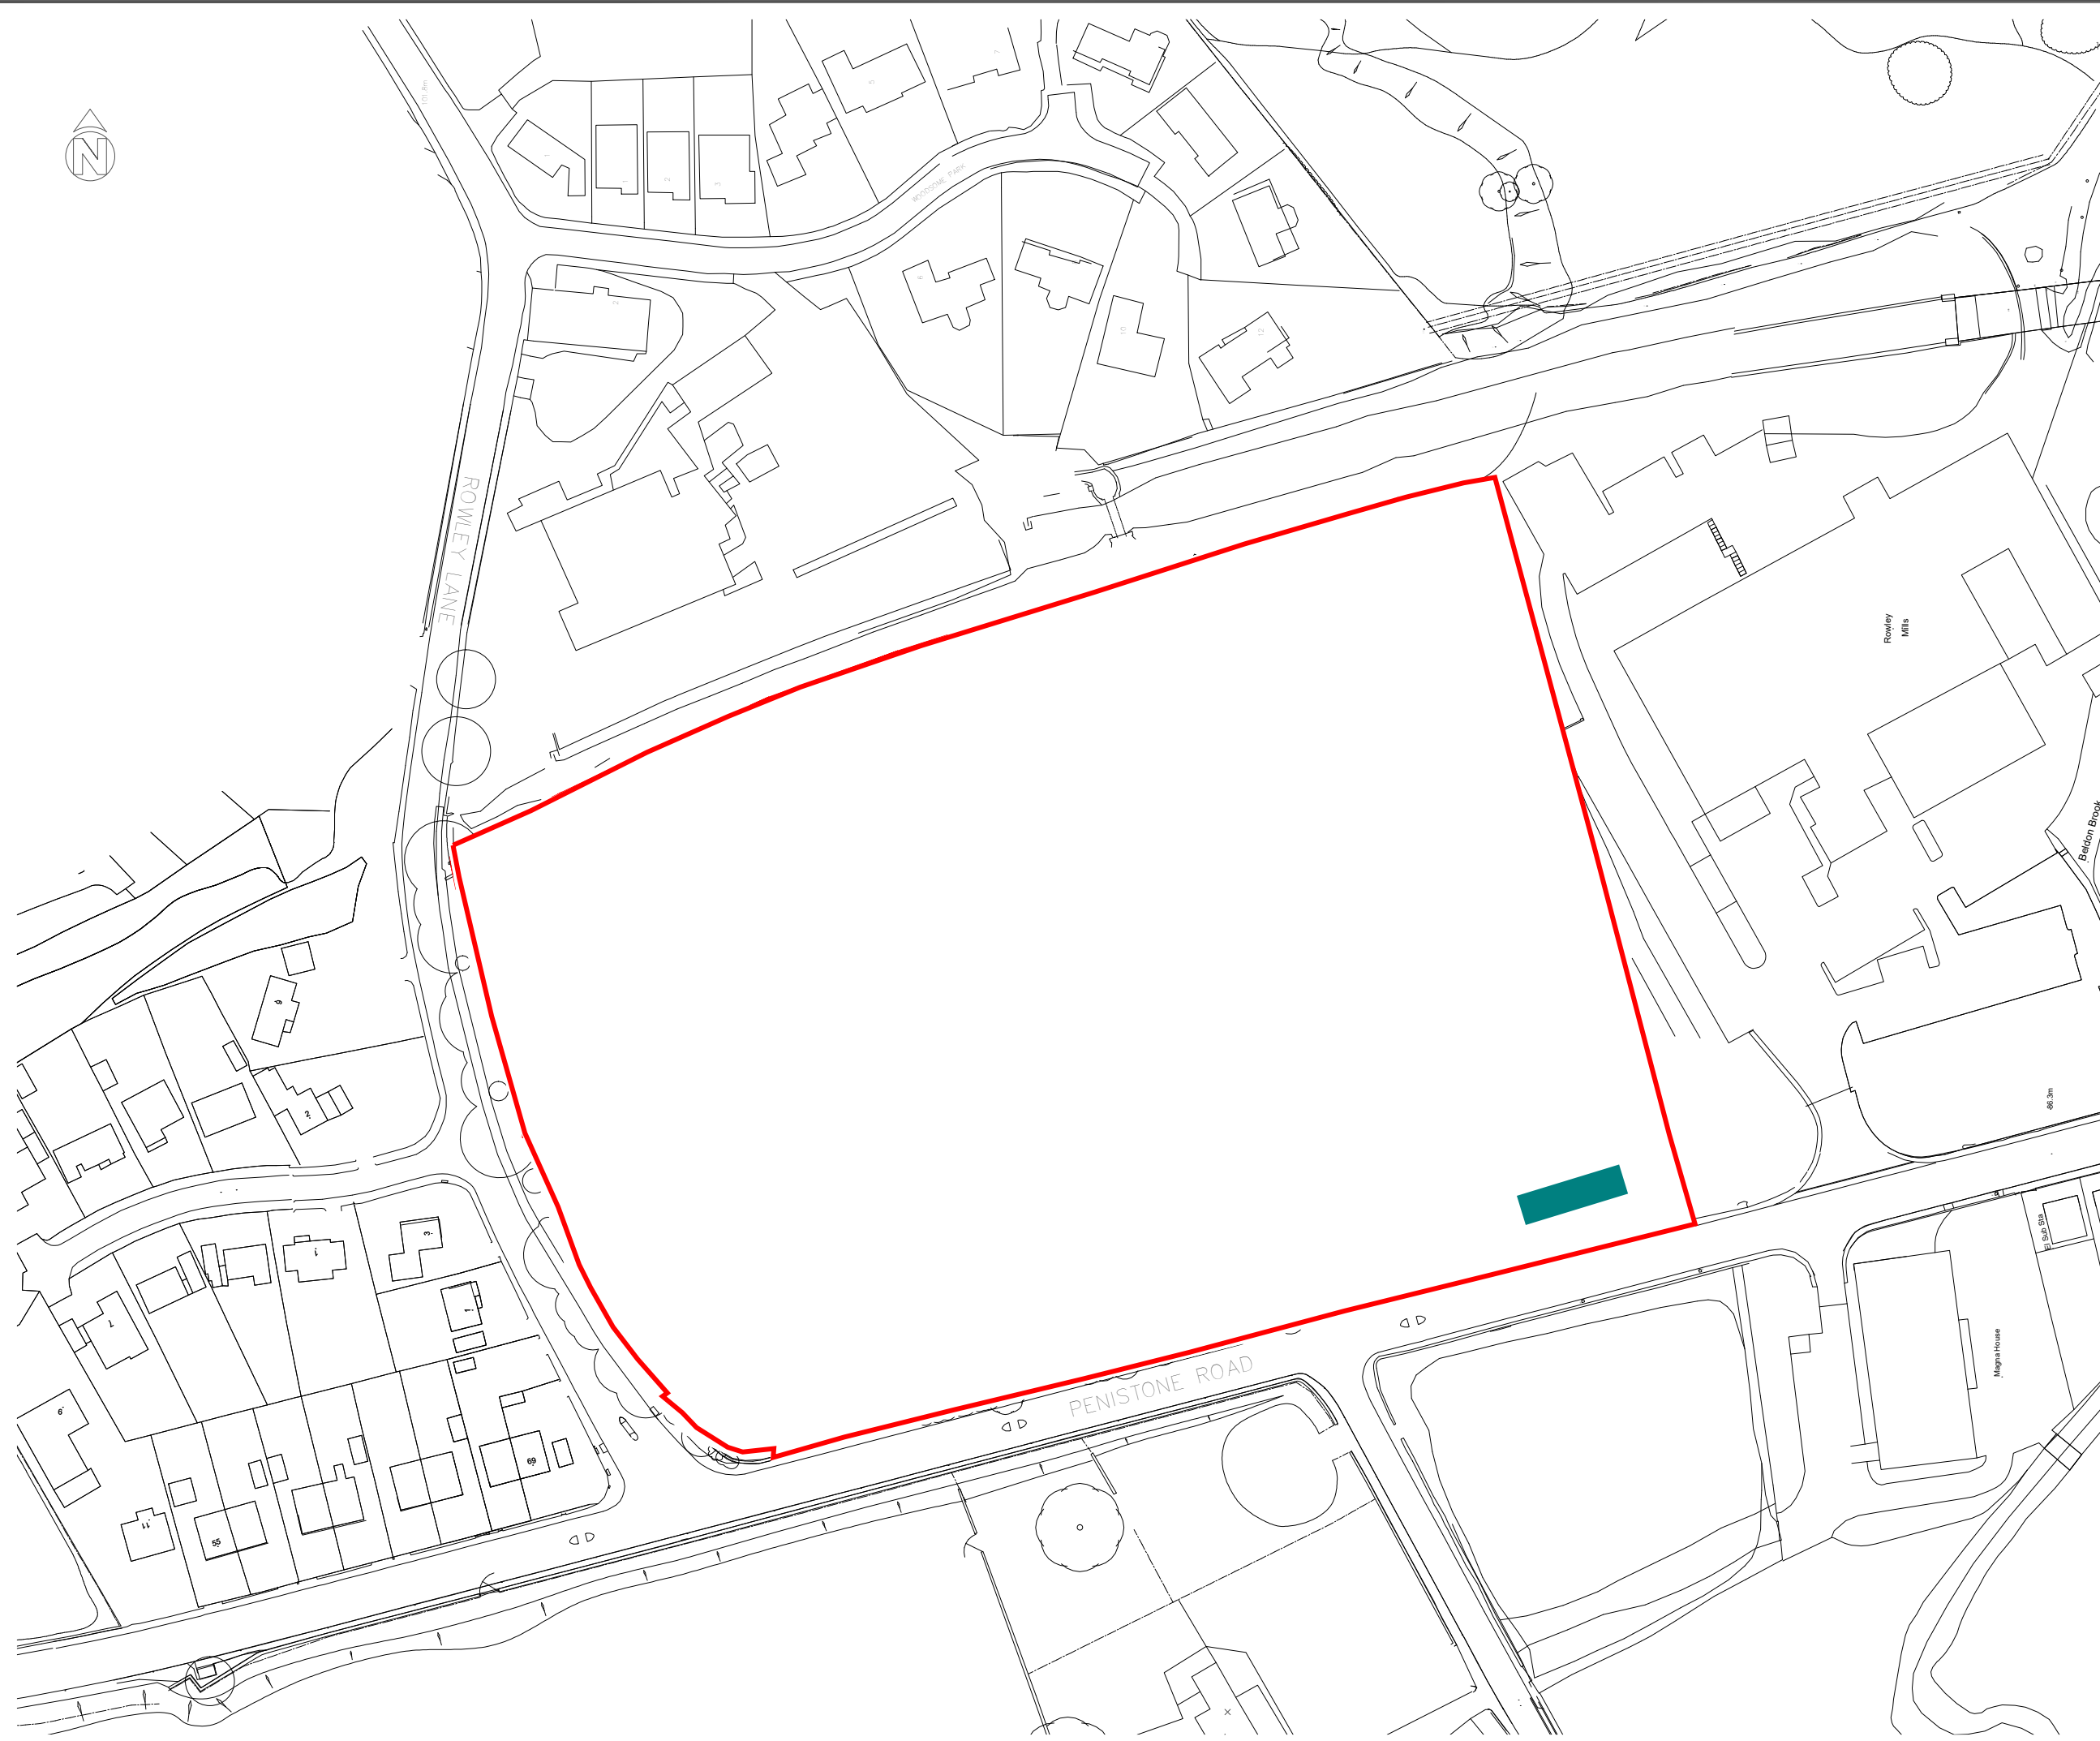

Notes:

1. THE COPYRIGHT OF THIS DRAWING IS VESTED IN Homes by honey

2. WORK TO FIGURED DIMENSIONS ONLY.

3. THIS DRAWING IS TO BE READ IN CONJUNCTION WITH ALL RELEVANT ARCHITECTS, SERVICE ENGINEER'S AND Homes by honey DRAWINGS AND SPECIFICATIONS.

Sales signage location

Planning red line boundary

A	LEGAL ISSUE.	JP	06/02/24
REV:	DESCRIPTION:	BY:	DATE:
STATUS:	LEGAL ISSUE		

Homes by honey

197 Ecclesall Road

Sheffield

S11 8HW

www.homesbyhoney.co.uk

honey

Where life is sweeter

SITE: LAND OFF PENISTONE ROAD FENAY BRIDGE			
TITLE: SALES SIGNAGE LOCATION			
SCALE AT A3: 1:1250	DATE: 15/07/24	DRAWN: AW	CHECKED: AW
PROJECT NO: C005	DRAWING NO: 000	REVISION: A	