

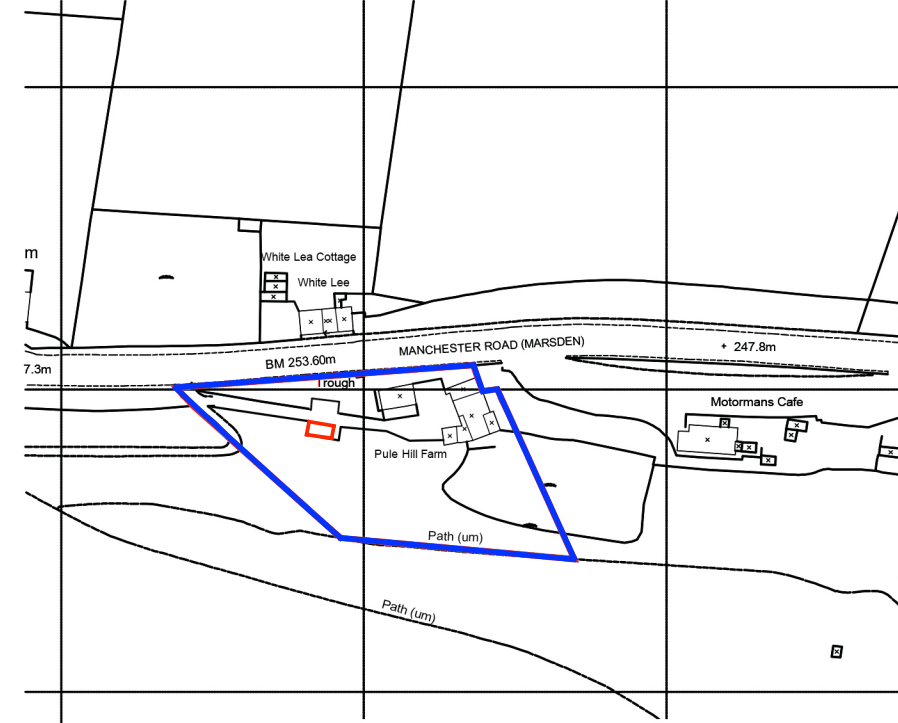


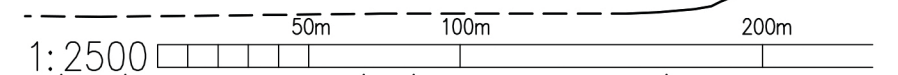

Copyright exist on the designs and information shown on this drawing. No part of this drawing can be reproduced without written confirmation of Heppenstalls. This drawing should only be used for the purpose was issued for and should not be used for construction unless it is marked for construction. Heppenstalls must be notified should any discrepancies be found.

Revision

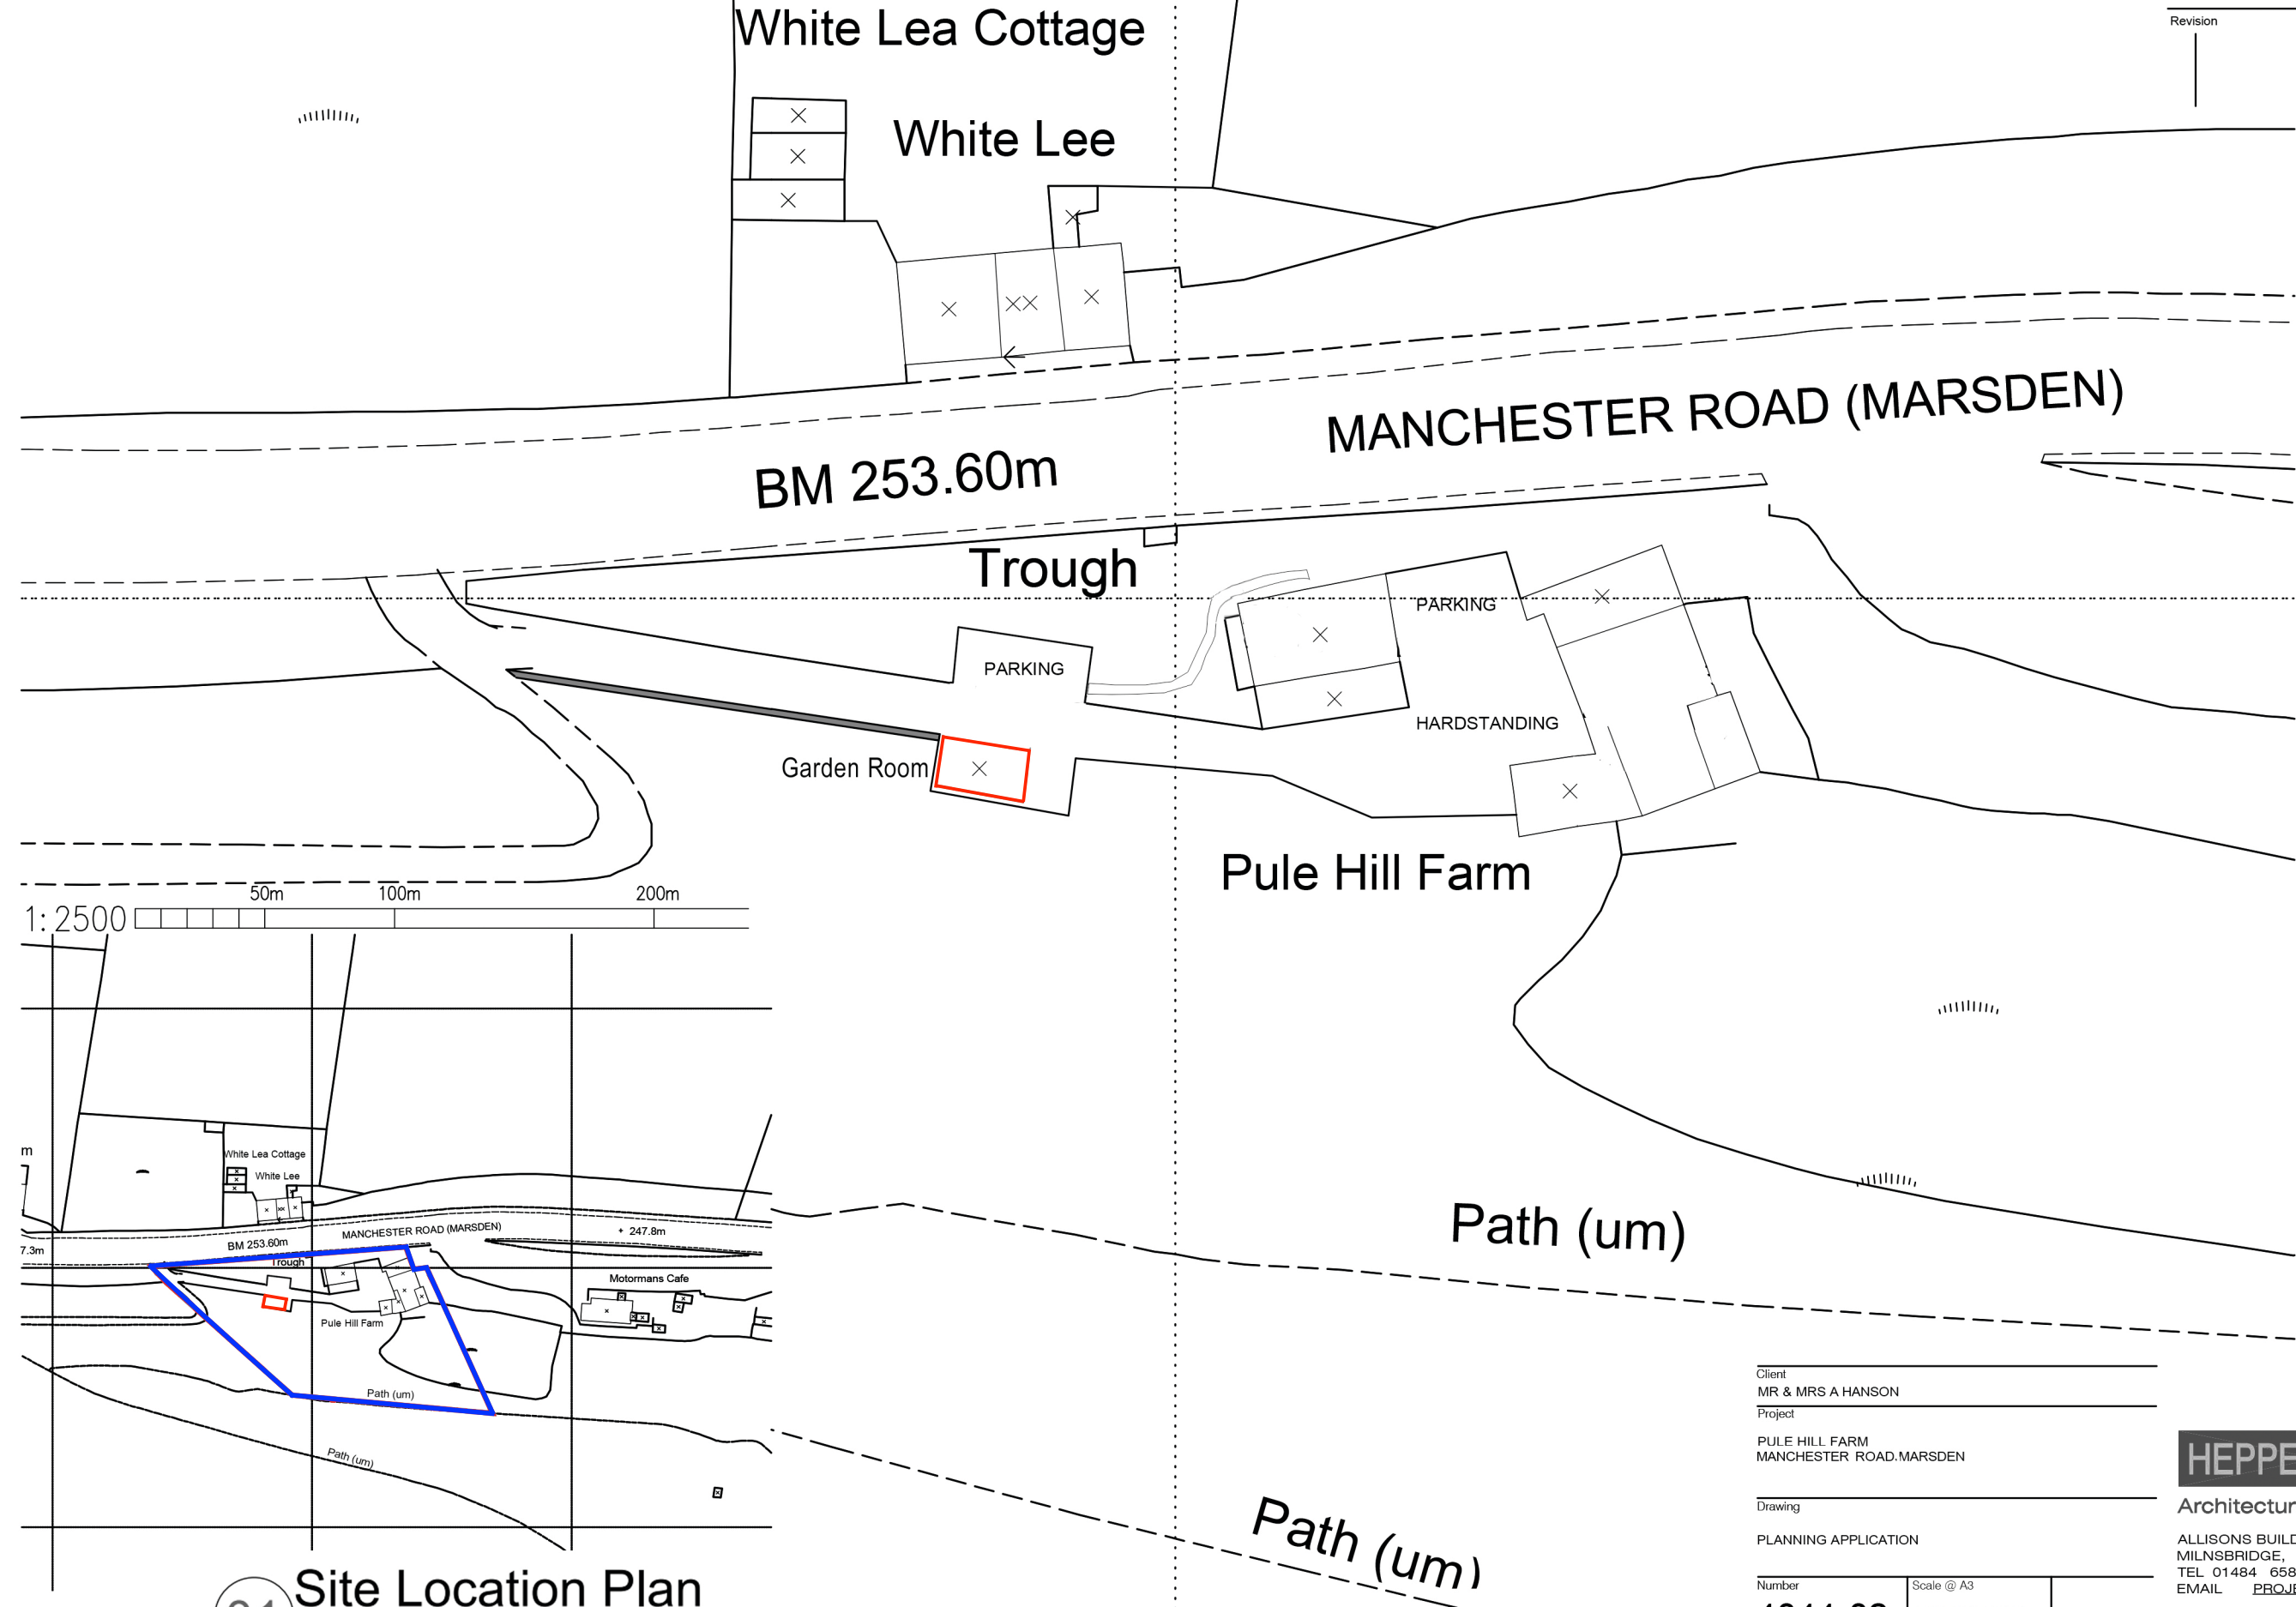

01 Site Location Plan
Scale 1: 2500

Client MR & MRS A HANSON		
Project PULE HILL FARM MANCHESTER ROAD.MARSDEN		
Drawing PLANNING APPLICATION		
Number 4044-02	Scale @ A3 AS MARKED@ A3	

HEPPENSTALLS

Architecture Surveying Planning

ALLISONS BUILDINGS, 135 ARMITAGE ROAD
MILNSBRIDGE, HUDDERSFIELD, HD3 4JY
TEL 01484 658411 FAX 01484 647320
EMAIL PROJECTS@HEPPENSTALLS.NET
WWW.HEPPENSTALLS.NET

PROPOSED SITE LAYOUT PLAN SCALE 1-500