Sheet size
A1

Notes:
1. Setting out to be the responsibility of contractor.
2. Contractor to pay particular attention to pitch of roof and headroom at stairs.
3. Any discrepancies to be reported to Colne Valley Design.

0m	Scale 1:50	4m
0m	Scale 1:100	8m
0m	Scale 1:200	16m
0m	Scale 1:500	40m
0m	Scale 1:1250	100m

(When to scale of original plan bar = 8cm)

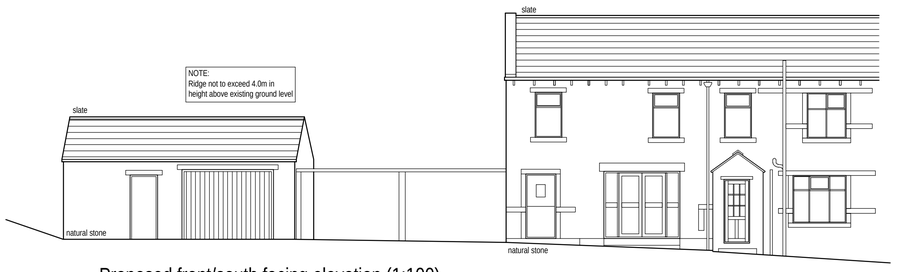

Proposed front/south facing elevation (1:100)

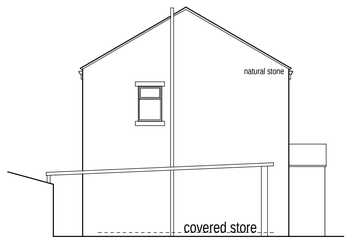

Proposed side/west facing elevation (1:100)

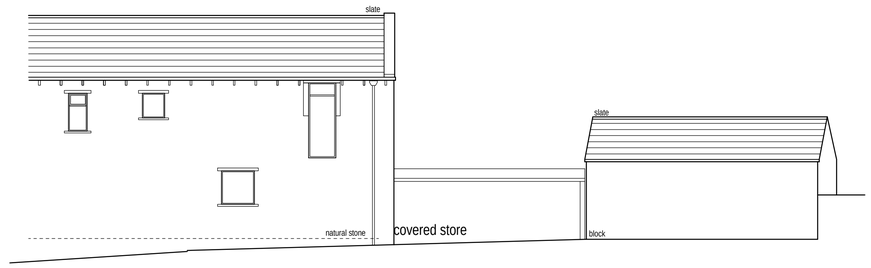

Proposed rear/north facing elevation (1:100)

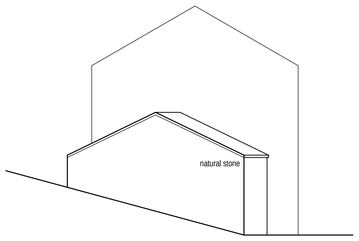

Proposed side/west facing elevation (1:100)

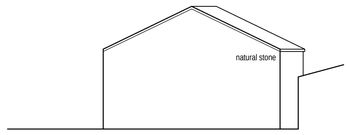

Proposed side/east facing elevation (1:100)

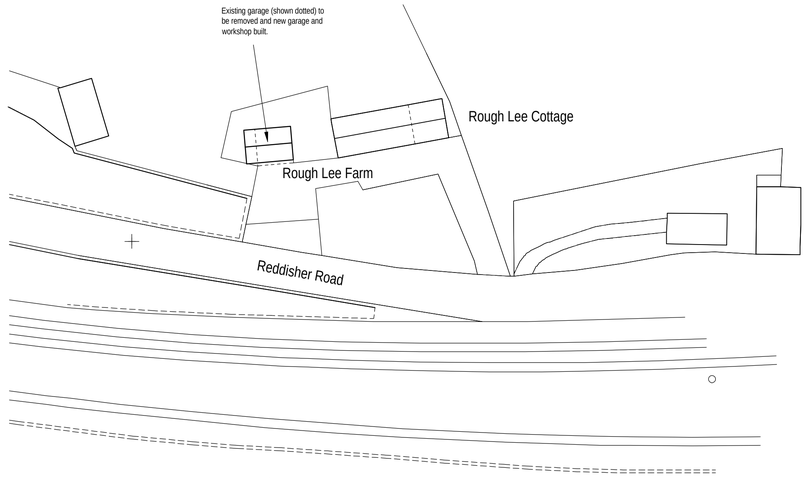

Block plan (1:500)

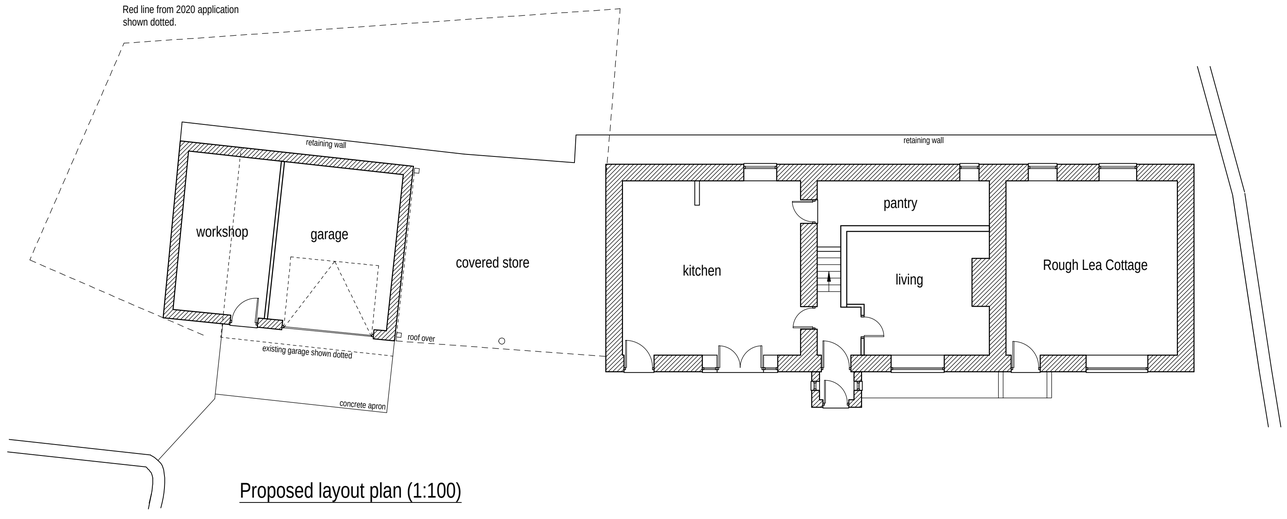

Proposed layout plan (1:100)

Rev A 15/04/2024 Covered store detached from proposed garage.

Colne Valley Design
8 Meadow Lane
Slaithwaite
Huddersfield HD7 5EX

Tel: 01484 842097
Mobile: 07867 803312
E-mail: mitchell@sbhomes.co.uk

Proprietor: S.A. Mitchell (ACIOB)

Project
Proposed replacement garage.

For
Mr L McDonald.

Address
Rough Lea Farm
Reddisher Road
Marsden
HD7 6??????

Title
Proposed layouts and elevations.

Job No.	Drawing number	Date
23 J 61.	01 A.	Feb 2024.