


SOUTH ELEVATION

EAST ELEVATION


NORTH ELEVATION

WEST ELEVATION


MATERIALS
Walls - Brick walling and render to match existing.
Roof - Concrete tile to match existing and single ply membrane in grey.
Windows - Powder coated aluminium windows double glazed.
Doors - Powder coated aluminium doors double glazed/composite.

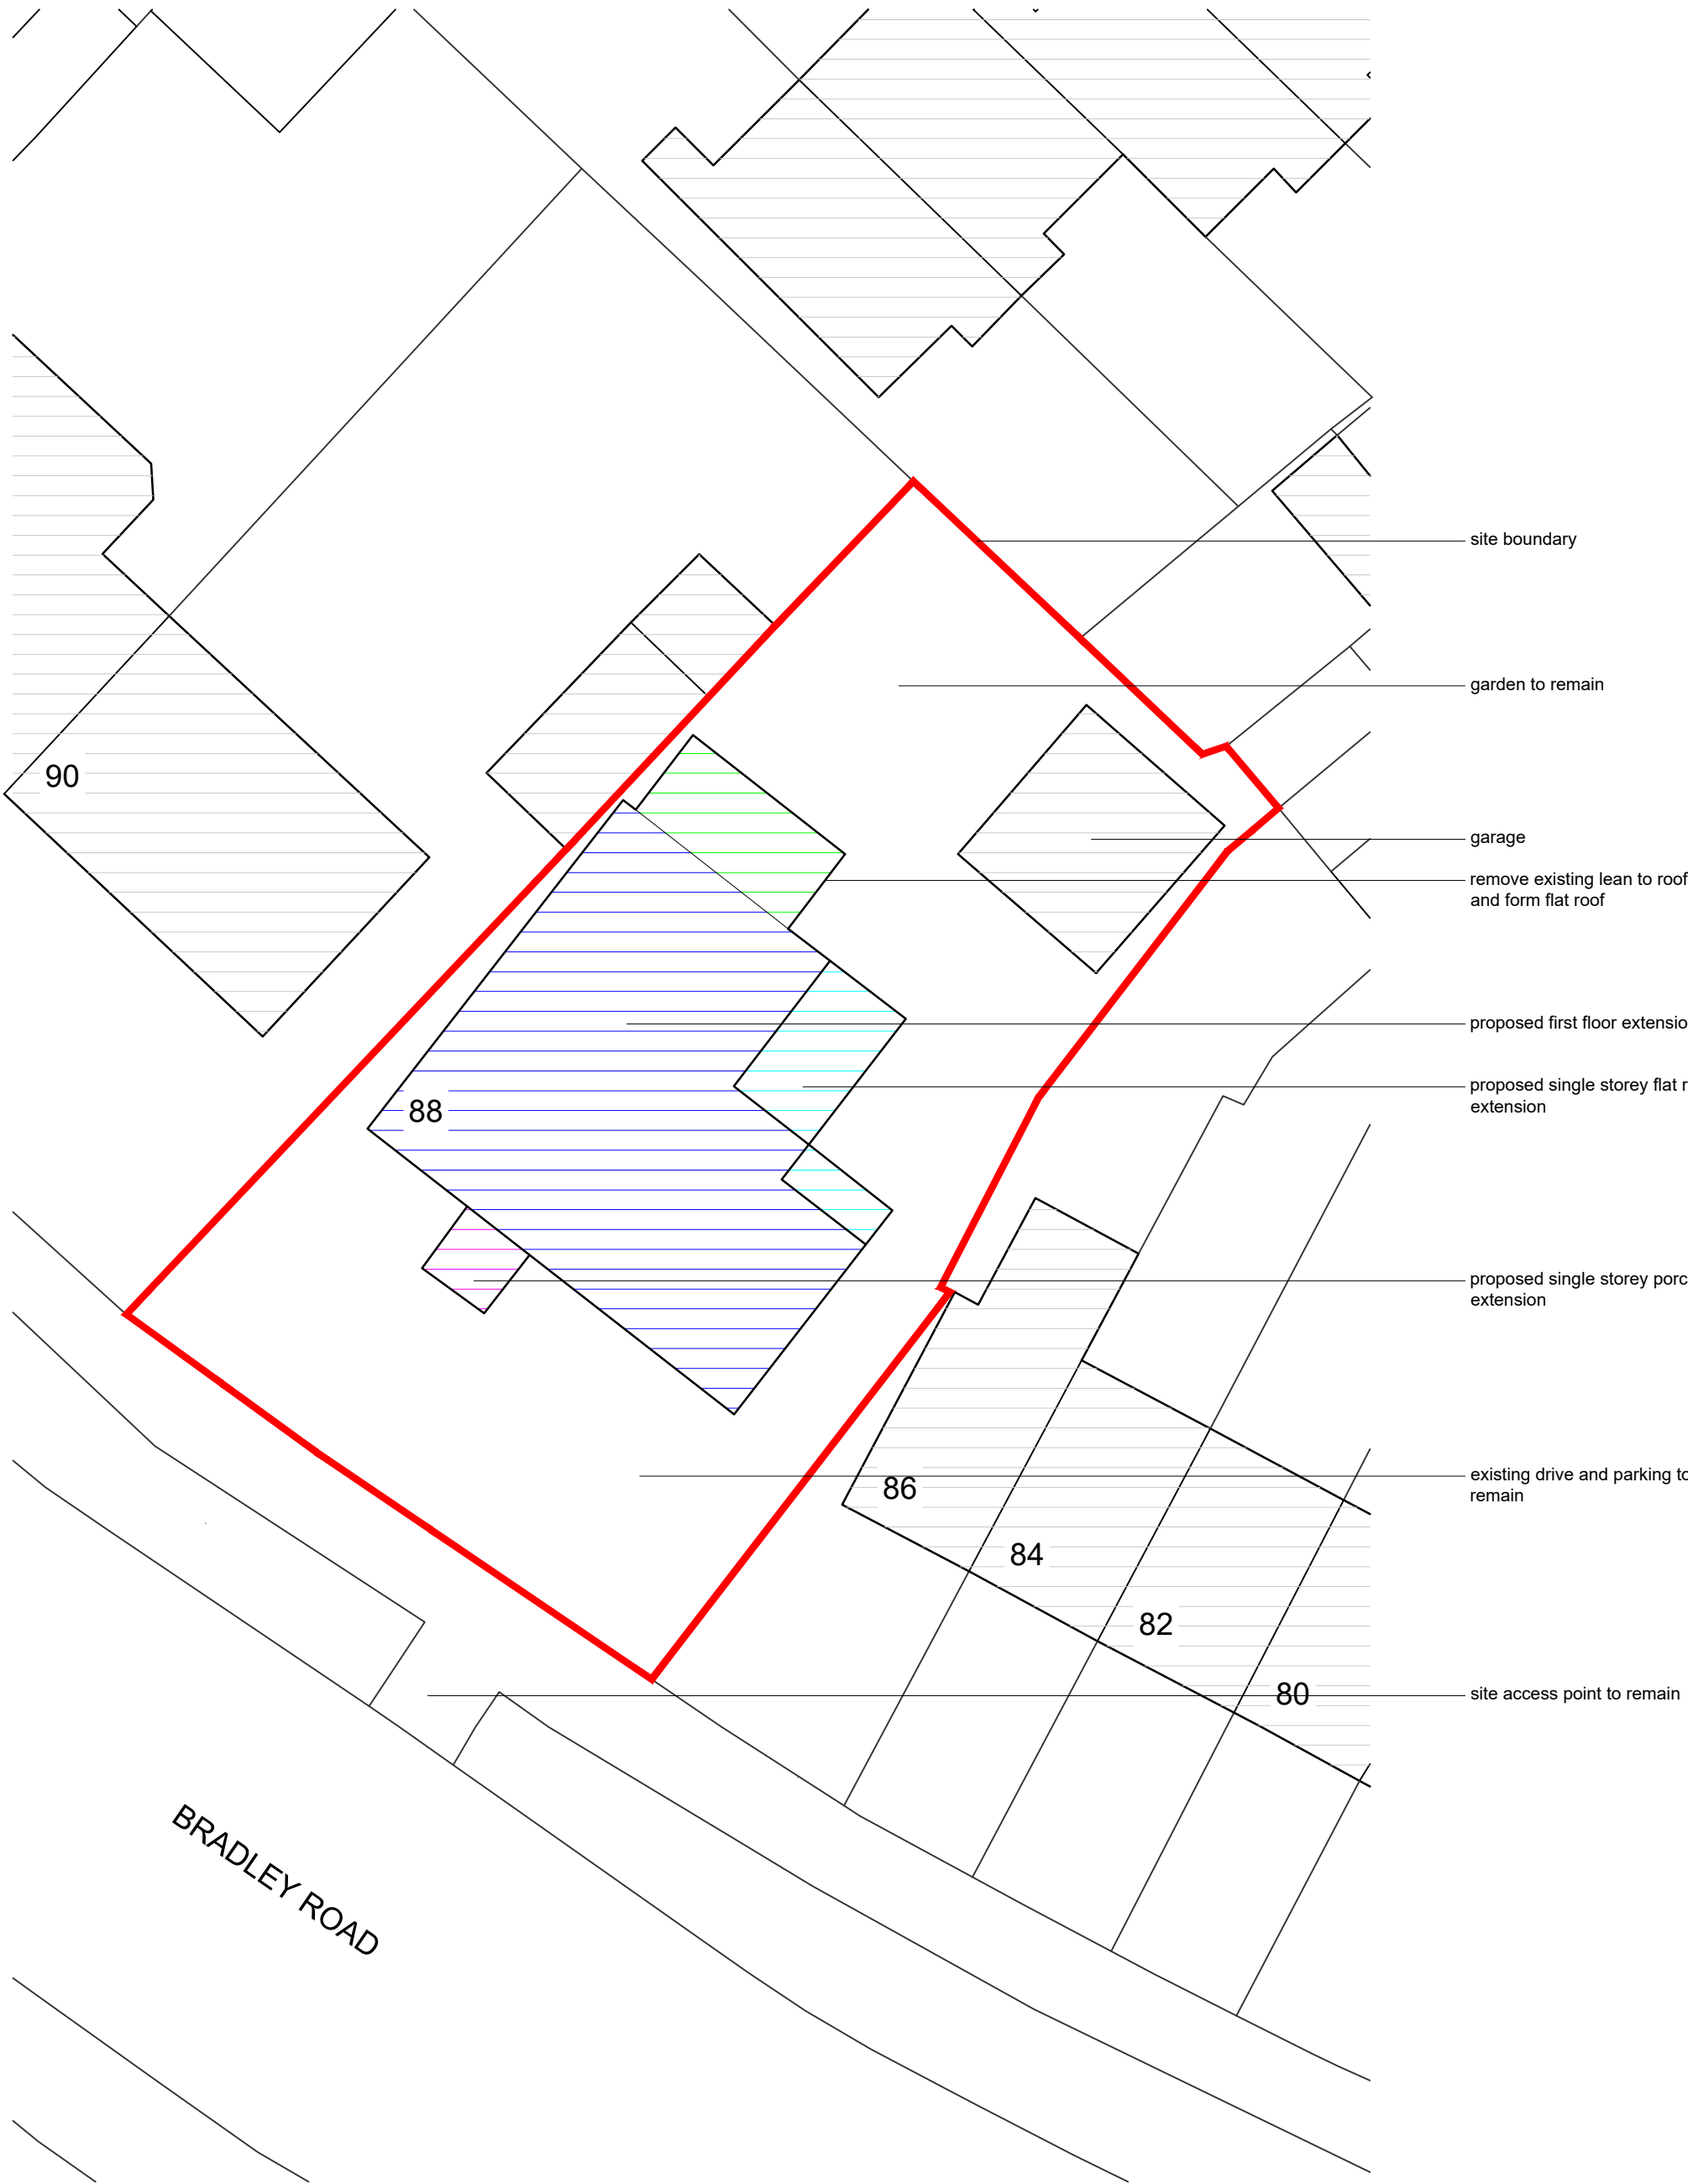


SITE/BLOCK PLAN 1:200

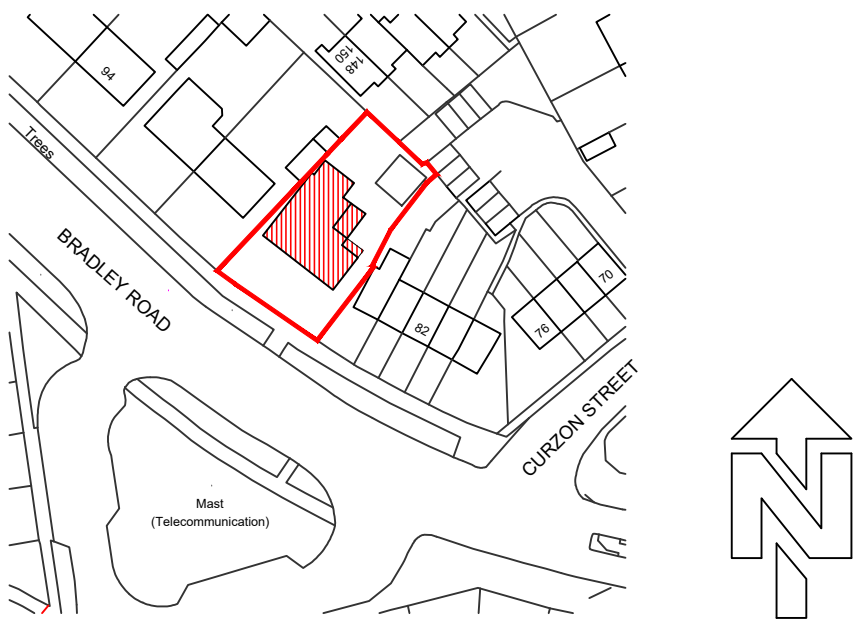

LOCATION PLAN 1:1250

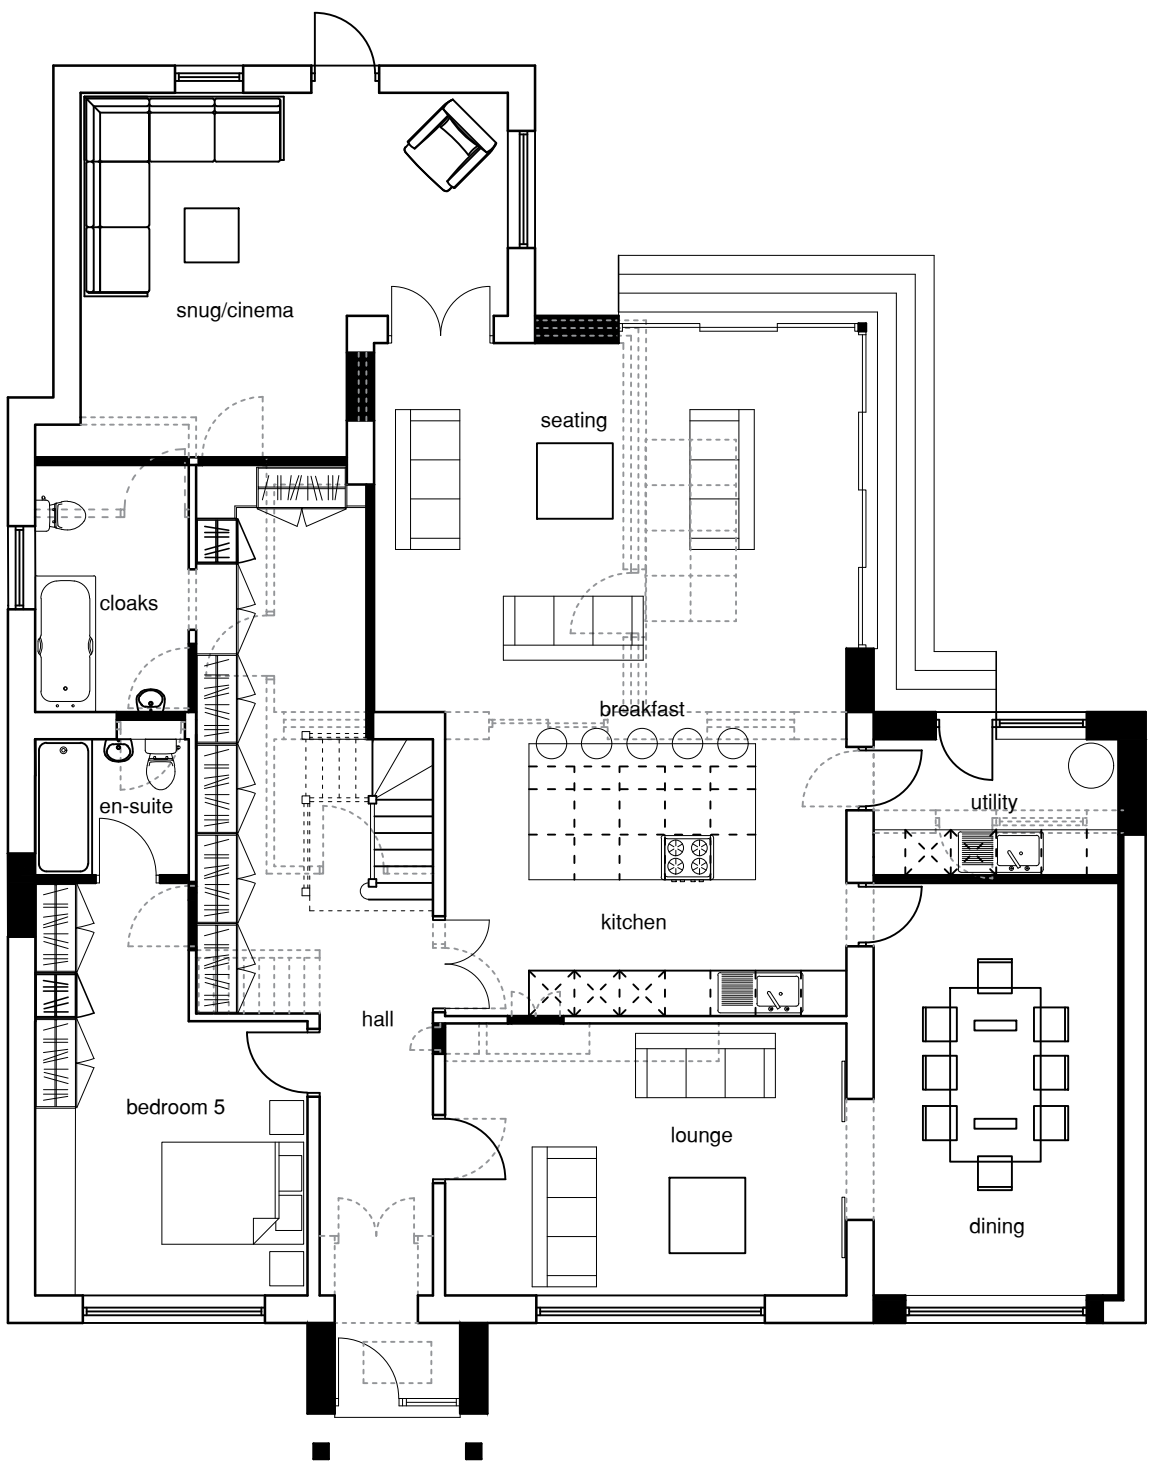

GROUND FLOOR PLAN

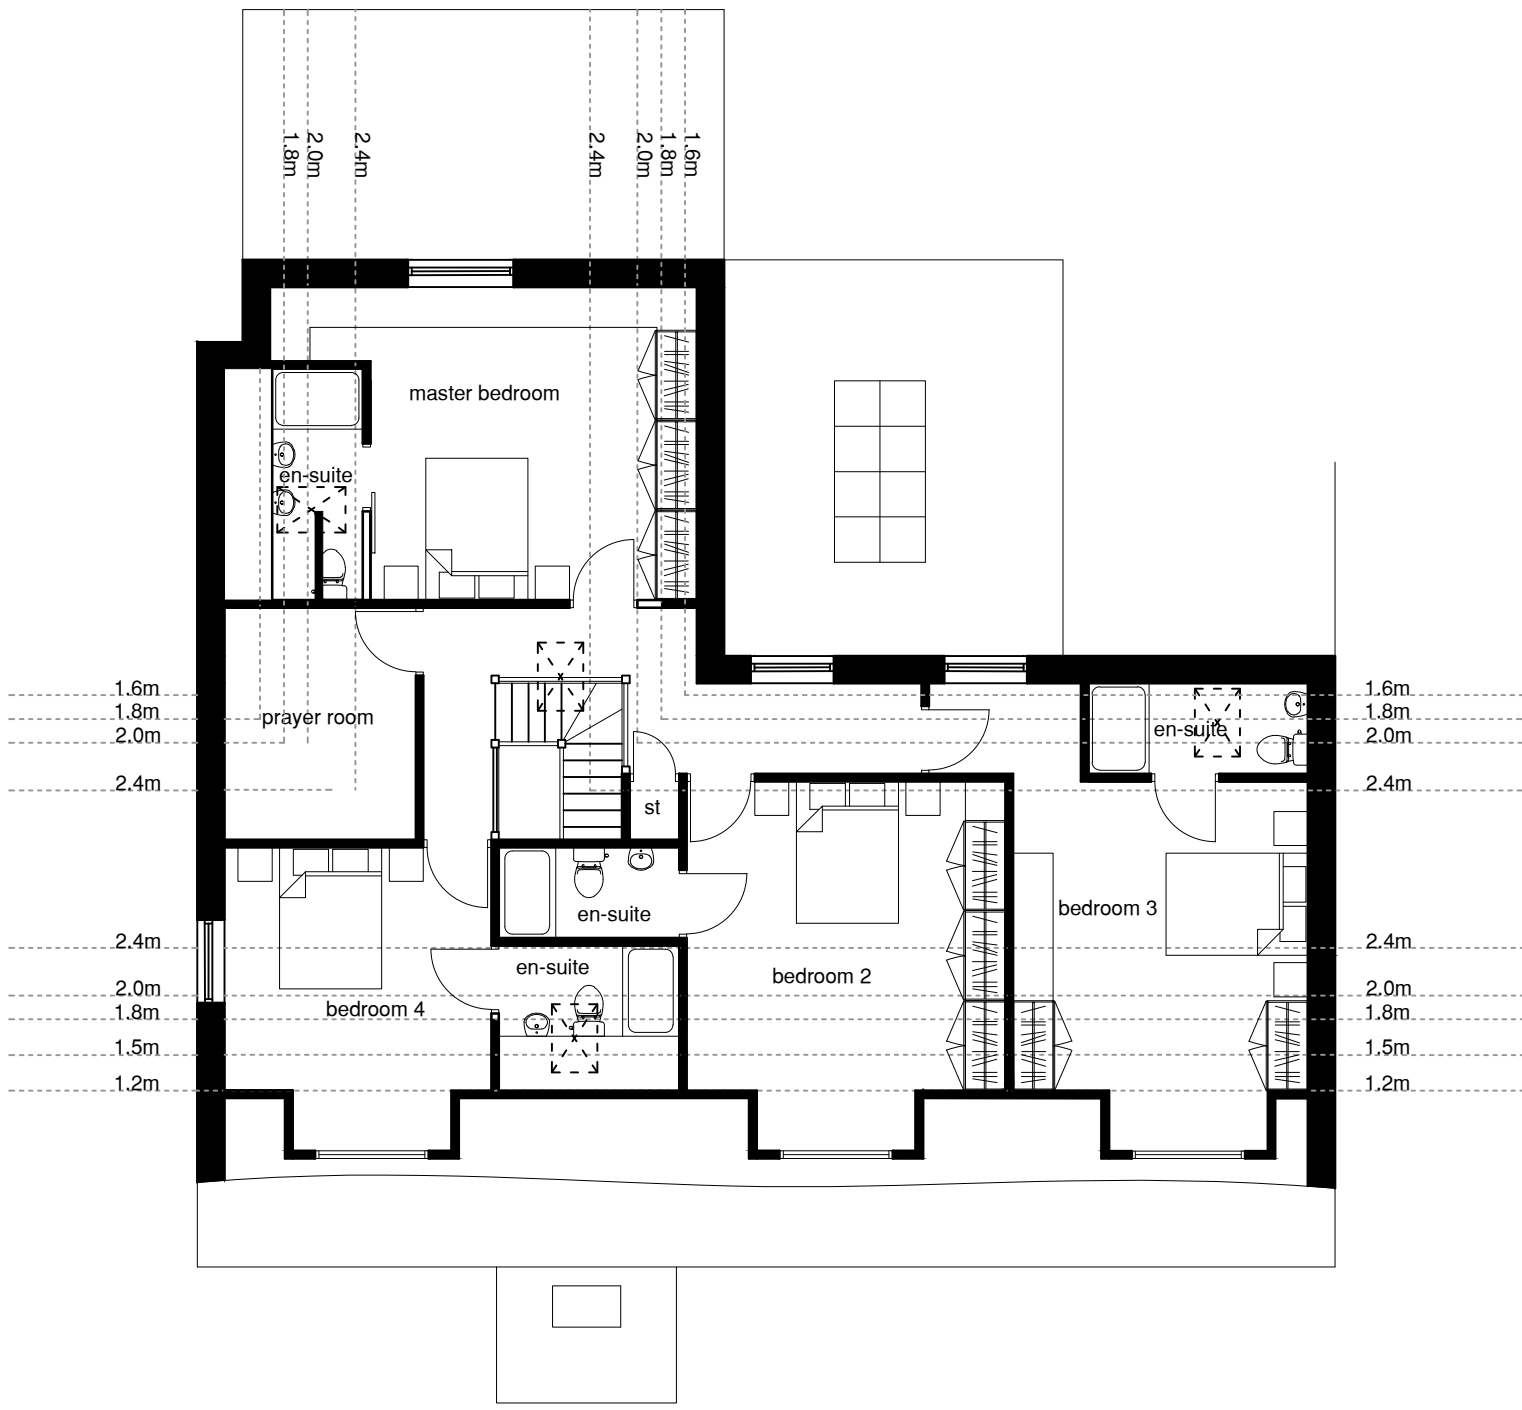

FIRST FLOOR PLAN

