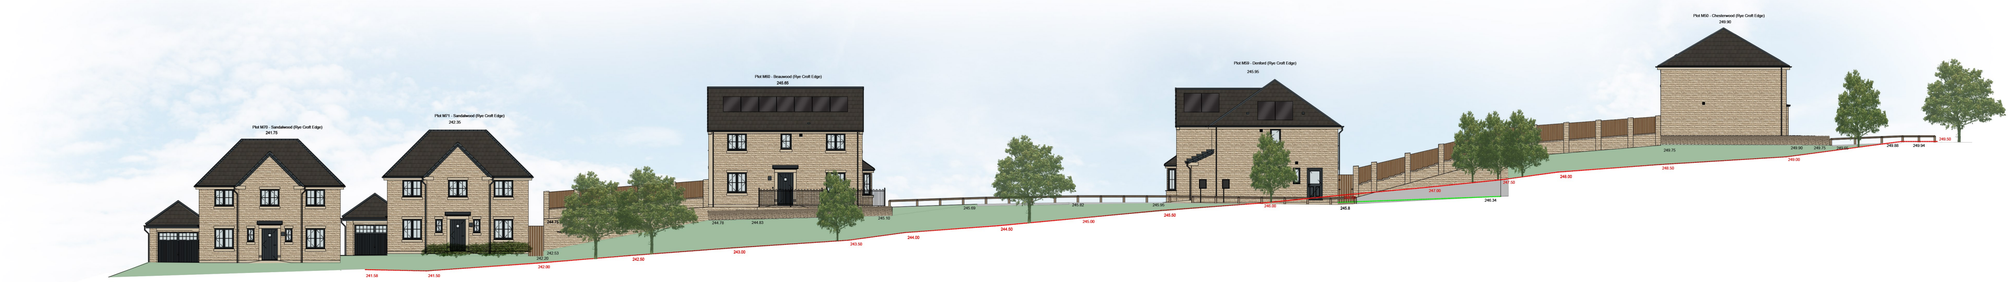

Section A-A @ 1:200

KEY:-

244.40	Levels of path to the PROW/existing boundary abutting site.
244.40	Proposed garden levels
244.40	Proposed levels
	Out of eye sight / below ground from PROW/valley.

Site Layout @ 1:500

Rev.	Description	Drawn	Date

miller homes
Miller Homes Ltd - Yorkshire
Lapwing House
Peel Avenue, Calder Park
Wakefield
West Yorkshire, WF2 7UA

Telephone 0870 336 4600
Fax 0870 336 4602
www.millerhomes.co.uk

Project Title
Blackmoorfoot Road,
Huddersfield

Drawing Title
Streetscene / Section
of Northern Plots M50/M59/M60
& M71-69

Scale	Drawn By	Checked By	Authorised By
1:200	JB		
	Date 07.07.25	Date	Date

Job No.	Drawing No.	Revision
811135	BMF-SS-01.1	-

Original Sheet Size A1