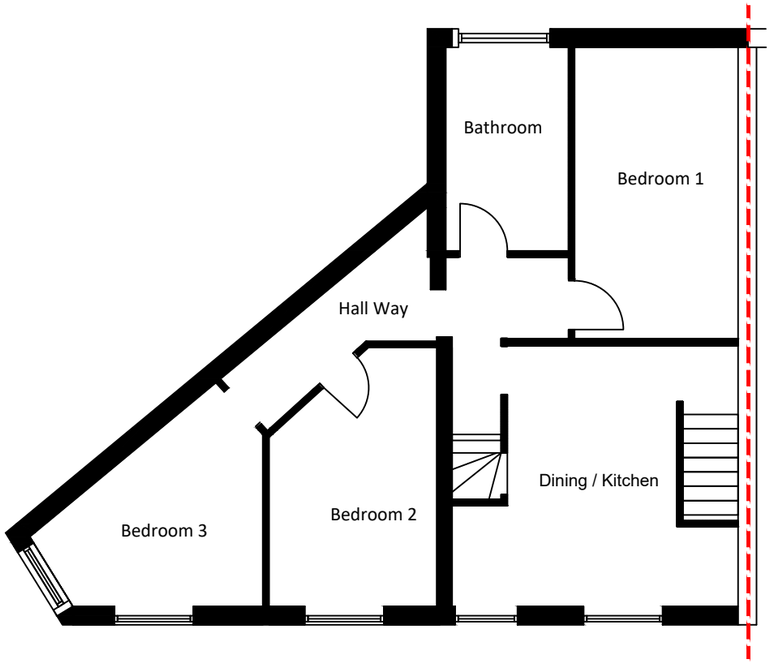

EXISTING FIRST FLOOR

SCALE 1:100 AT A3

EXISTING FRONT ELEVATION

SCALE 1:100 AT A3.

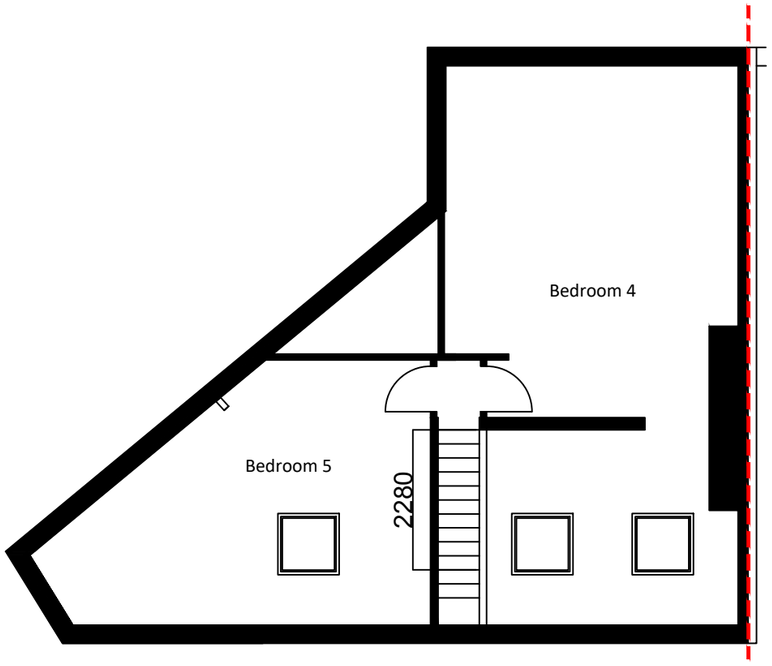

EXISTING SECOND FLOOR

SCALE 1:100 AT A3

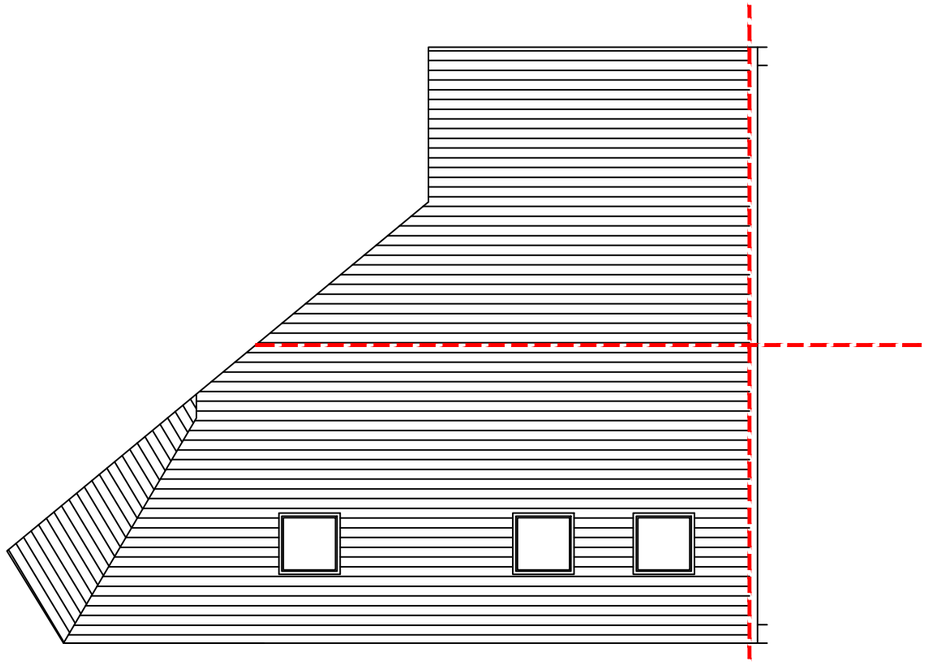

EXISTING ROOF PLAN

SCALE 1:100 AT A3

NOTES

CONTRACTORS AND SUB-CONTRACTORS MUST CHECK AND AGREE ALL DIMENSION BEFORE PREPARING SHOP DRAWINGS OR COMMENCING WORK ON SITE.

CONTRACTORS ARE RESPONSIBLE FOR INFORMING THE DESIGNER OF ANY DISCREPANCY DISCOVERED ON ANY OTHER RELATED DOCUMENTS WORK TO BE CARRIED OUT AS SHOWN ON THIS DRAWING

NOTES

THE COPYRIGHT OF THIS DRAWING IS VESTED WITH (ARCHITECTURAL PLANNING SERVICES) AND MUST NOT BE COPIED OR REPRODUCED WITHOUT THE CONSENT OF THE COMPANY. FIGURED DIMENSIONS ONLY TO BE TAKEN FROM THIS DRAWING. ALL CONTRACTORS MUST VISIT SITE AND BE RESPONSIBLE FOR THE CHECKING OF ALL DIMENSIONS AND NOTIFYING THE ARCHITECT IMMEDIATELY OF ANY DISCREPANCIES PRIOR TO ANY MANUFACTURE OR CONSTRUCTION WORK.

Architectural Planning Services

PH, 07588808686

www.planningoption.co.uk

PLANNING: ● B.REGULATIONS: ○ GENERAL: ○

Client: MR ARSHID MAMOOD

Project Title:

3 KING CLIFF ROAD
HUDDERSFIELD, HD2 2RR

Drawing Title:

EXISTING FLOOR PLANS AND FRONT ELEVATION .

Scale: 1/100 @ A3	Date: 21.04.2021
Rev: 0	Drawn By: N.H

Drawing No. AM - 0101 - EX-0001

Drawings are to scale indicated for planning purposes
No scaling permitted for construction purposes
Information on this drawing is copyright. All rights reserved any form by any means, either electronically, mechanically, by photocopying, recording or otherwise stored in any retrieval system of any nature, without the express consent of Architectural Planning Services.