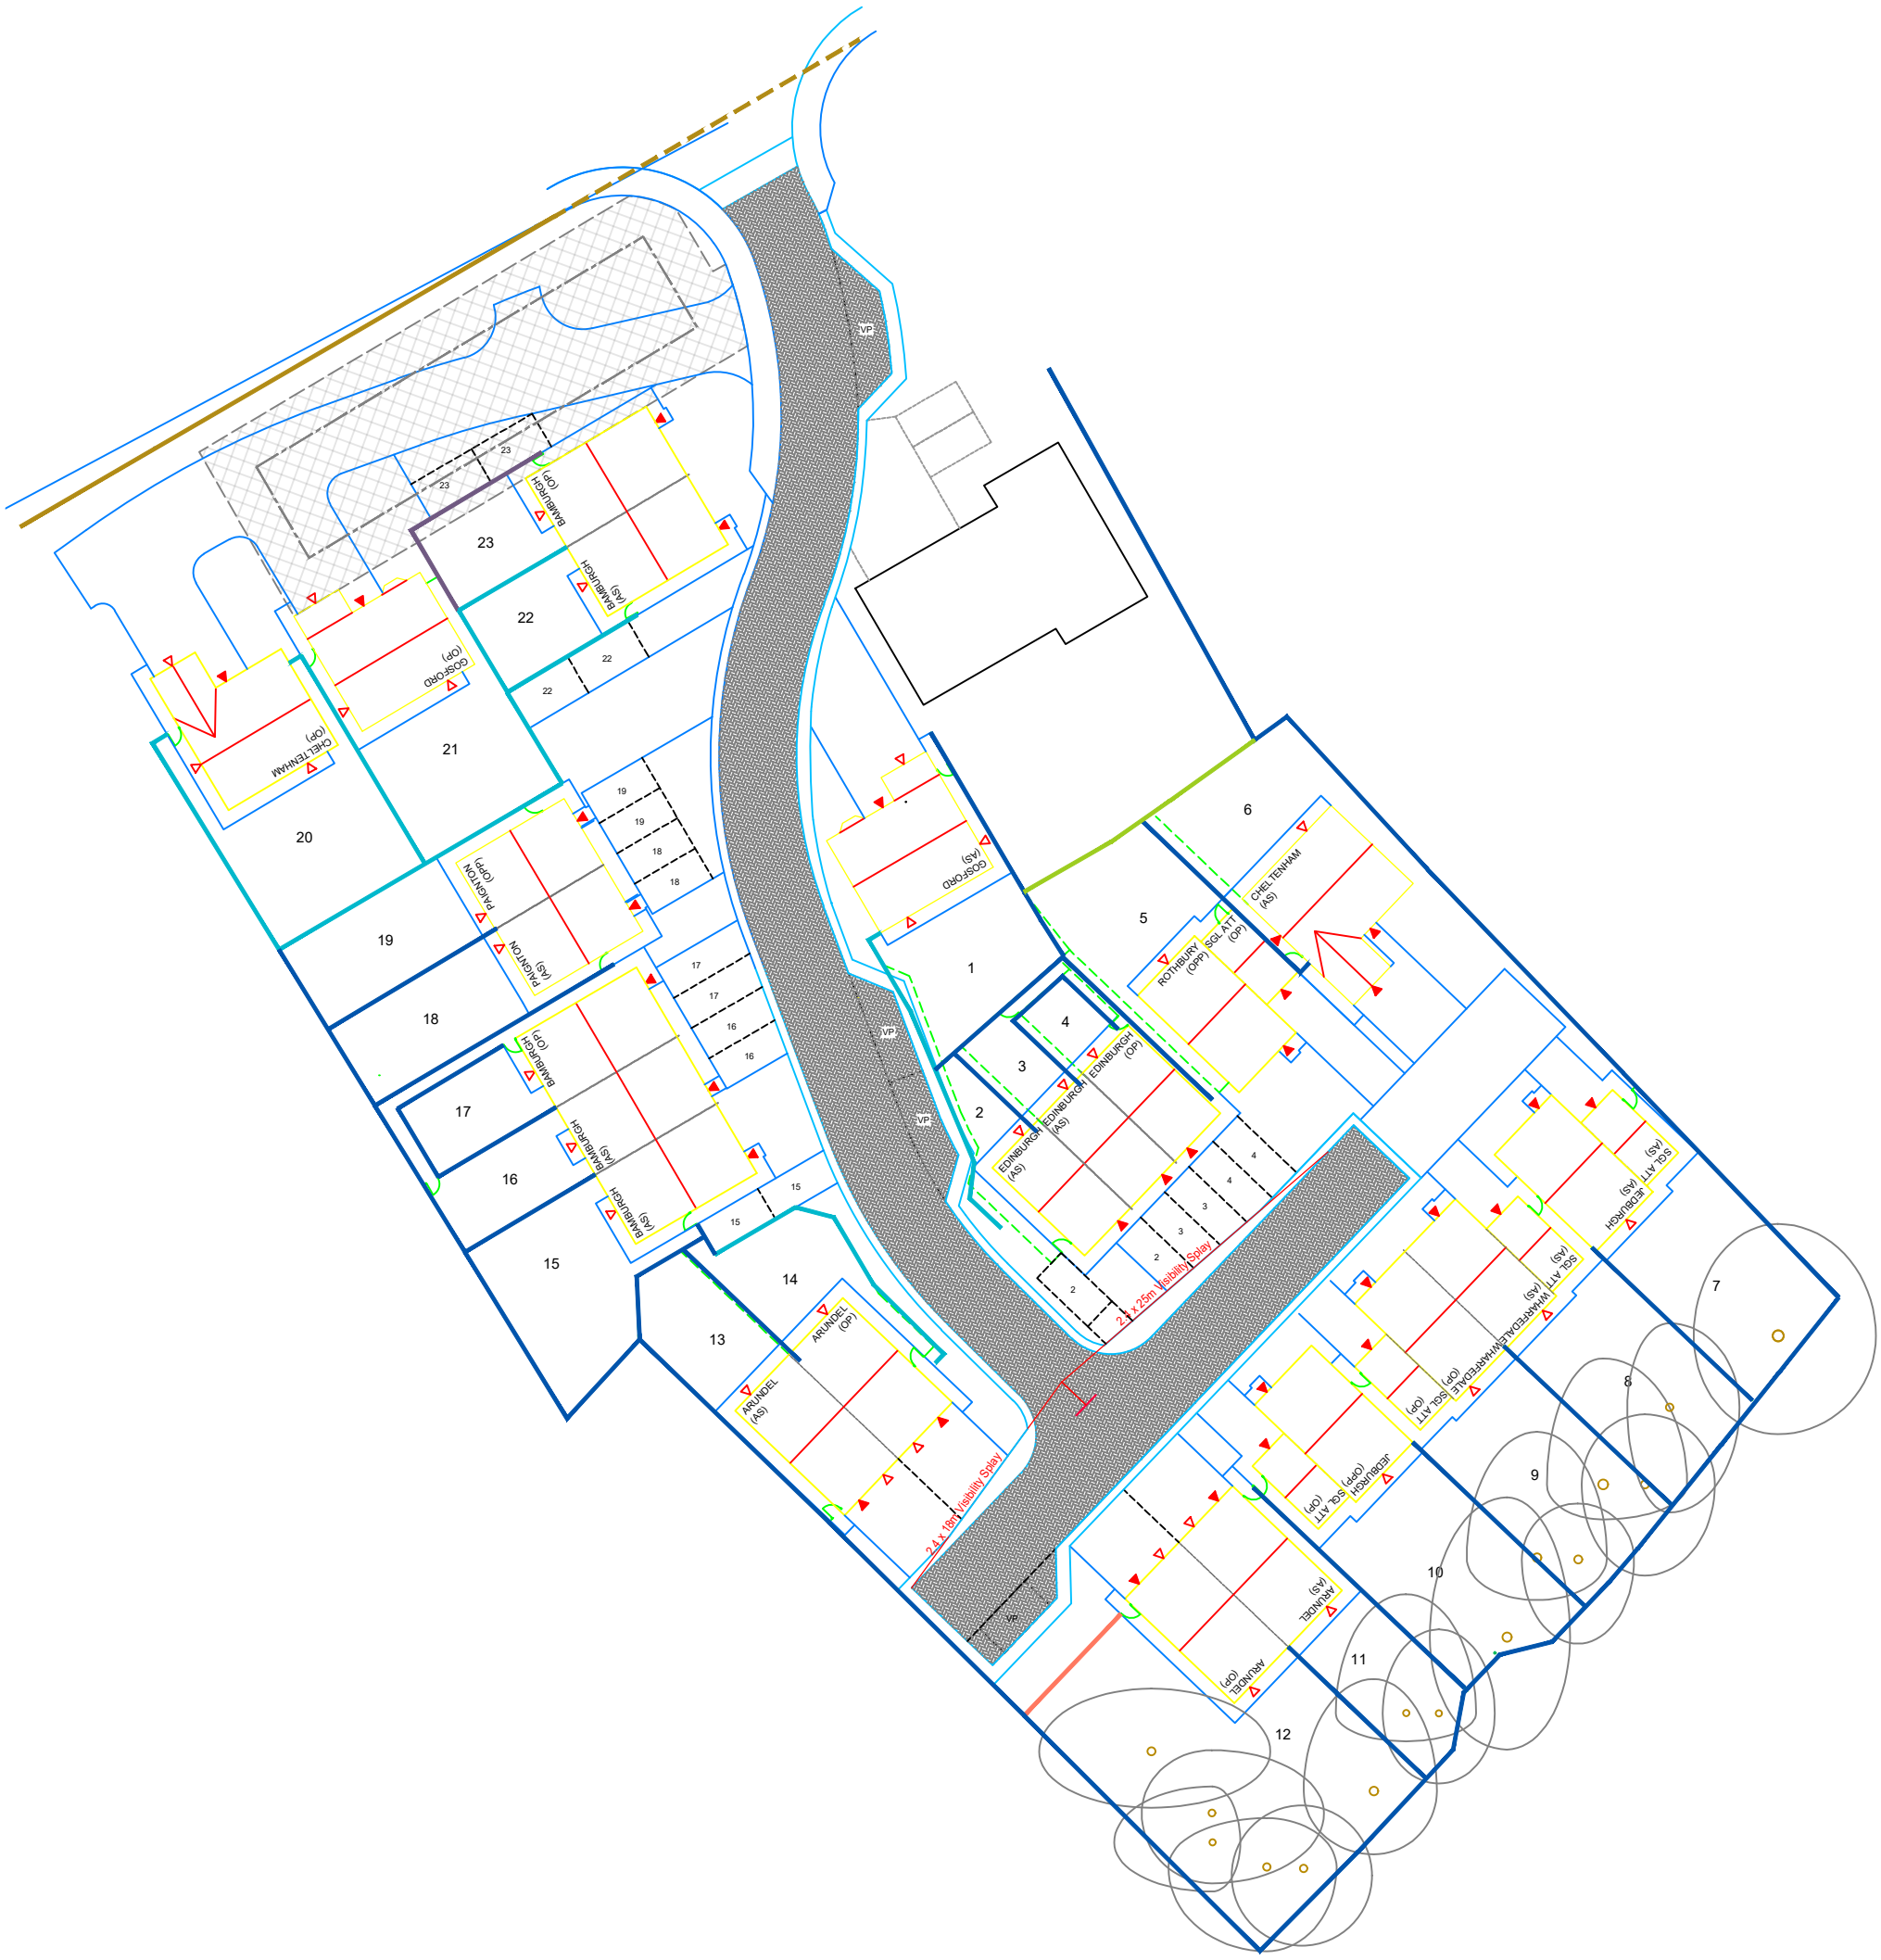

Revision notes:		
Rev:	Date:	Notes:
-	04.10.2024	FIRST ISSUE
A	13.06.25	Boundary treatment adjacent plot 6/7 and existing property to eastern boundary amended - CD

Revision notes:		
Rev:	Date:	Notes:
--	--	--

Revision notes:		
Rev:	Date:	Notes:
--	--	--

Date: 03.10.2024	Project: Whitehall Road West, Birkenshaw
Scale @ A3: 1:500	Drawing Number: 2306/02/002 / Revision: A
Drawn By: CC	Drawing Title: BOUNDARY TREATMENT PLAN

OrionHomes
SO GOOD TO COME HOME TO
Unit 5, Benton Office Park, Bennett Avenue,
Horbury, Wakefield, WF4 5RA, Tel: 01924 831030