


Cloth Hall Street Elevation_Existing



Cloth Hall Street Elevation_Proposed

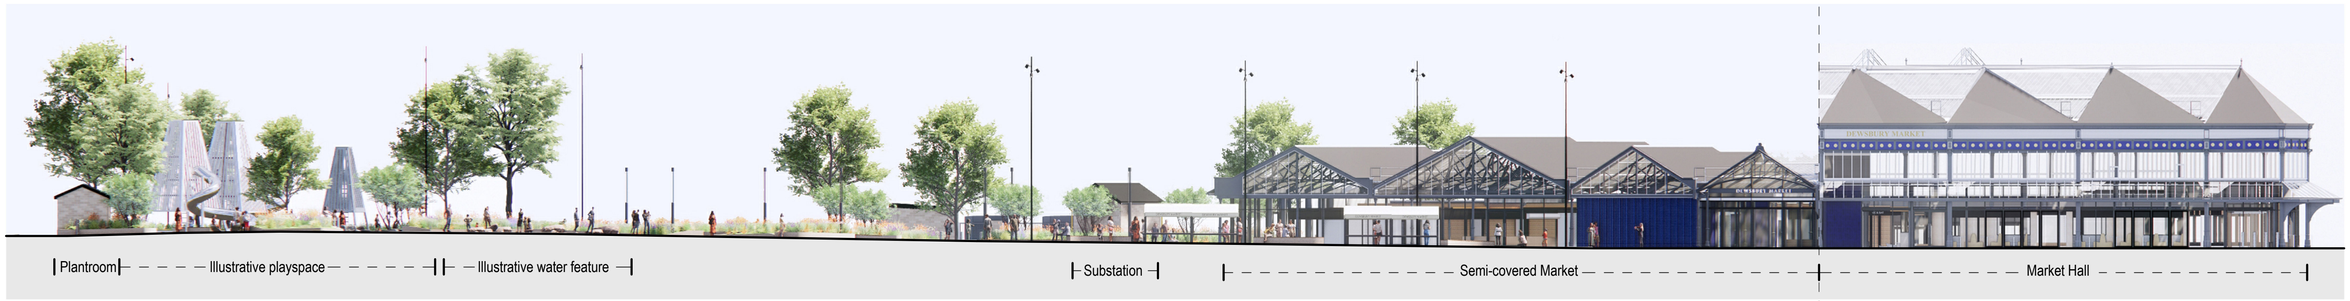

0m 4m 8m 12m 16m 20m

SCALE 1:200

BUILDING DESIGN PARTNERSHIP SHALL HAVE NO RESPONSIBILITY FOR ANY USE MADE OF THIS DOCUMENT OTHER THAN FOR THAT WHICH IT WAS PREPARED AND ISSUED.

ALL DIMENSIONS SHOULD BE CHECKED ON SITE.

DO NOT SCALE FROM THIS DRAWING

ANY DRAWING ERRORS OR DIVERGENCIES SHOULD BE BROUGHT TO THE ATTENTION OF BUILDING DESIGN PARTNERSHIP AT THE ADDRESS SHOWN BELOW.

DRAWINGS SHALL BE READ IN CONJUNCTION WITH THE FOLLOWING BEFORE WORK COMMENCES:
- THE CDM DESIGN ISSUES REGISTER
- THE BDP RISK SERIES OF DRAWINGS
- THE PROJECT CDM RISK REGISTER

NOTES

REVISION	DESCRIPTION	DRAWN	CHECKED	DATE
P01	Planning Submission	TB	RG	12/08/24

KEYPLAN

CLIENT

Kirklees COUNCIL

BDP.
3 St Paul's Place
129 Norfolk Street
Sheffield
S1 2JE
United Kingdom

T +44 (0)114 273 1641
www.bdp.com

PROJECT TITLE: Dewsbury Market

BDP JOB NUMBER: P3001350

SUITABILITY: S4 - Stage Approval

DRAWING TITLE: Existing and Proposed Site Elevation 2 - Cloth Hall Street

SCALE: As indicated @ A1

DATE FIRST ISSUED: 12/08/24

DRAWING No.: DMTP-BDP-OM-SL-EL-A-20002

REVISION: P01

C:\REVIT_LOCAL\v2020\DMTP-BDP-XX-XX-M3-A-00008_RG43522.rvt