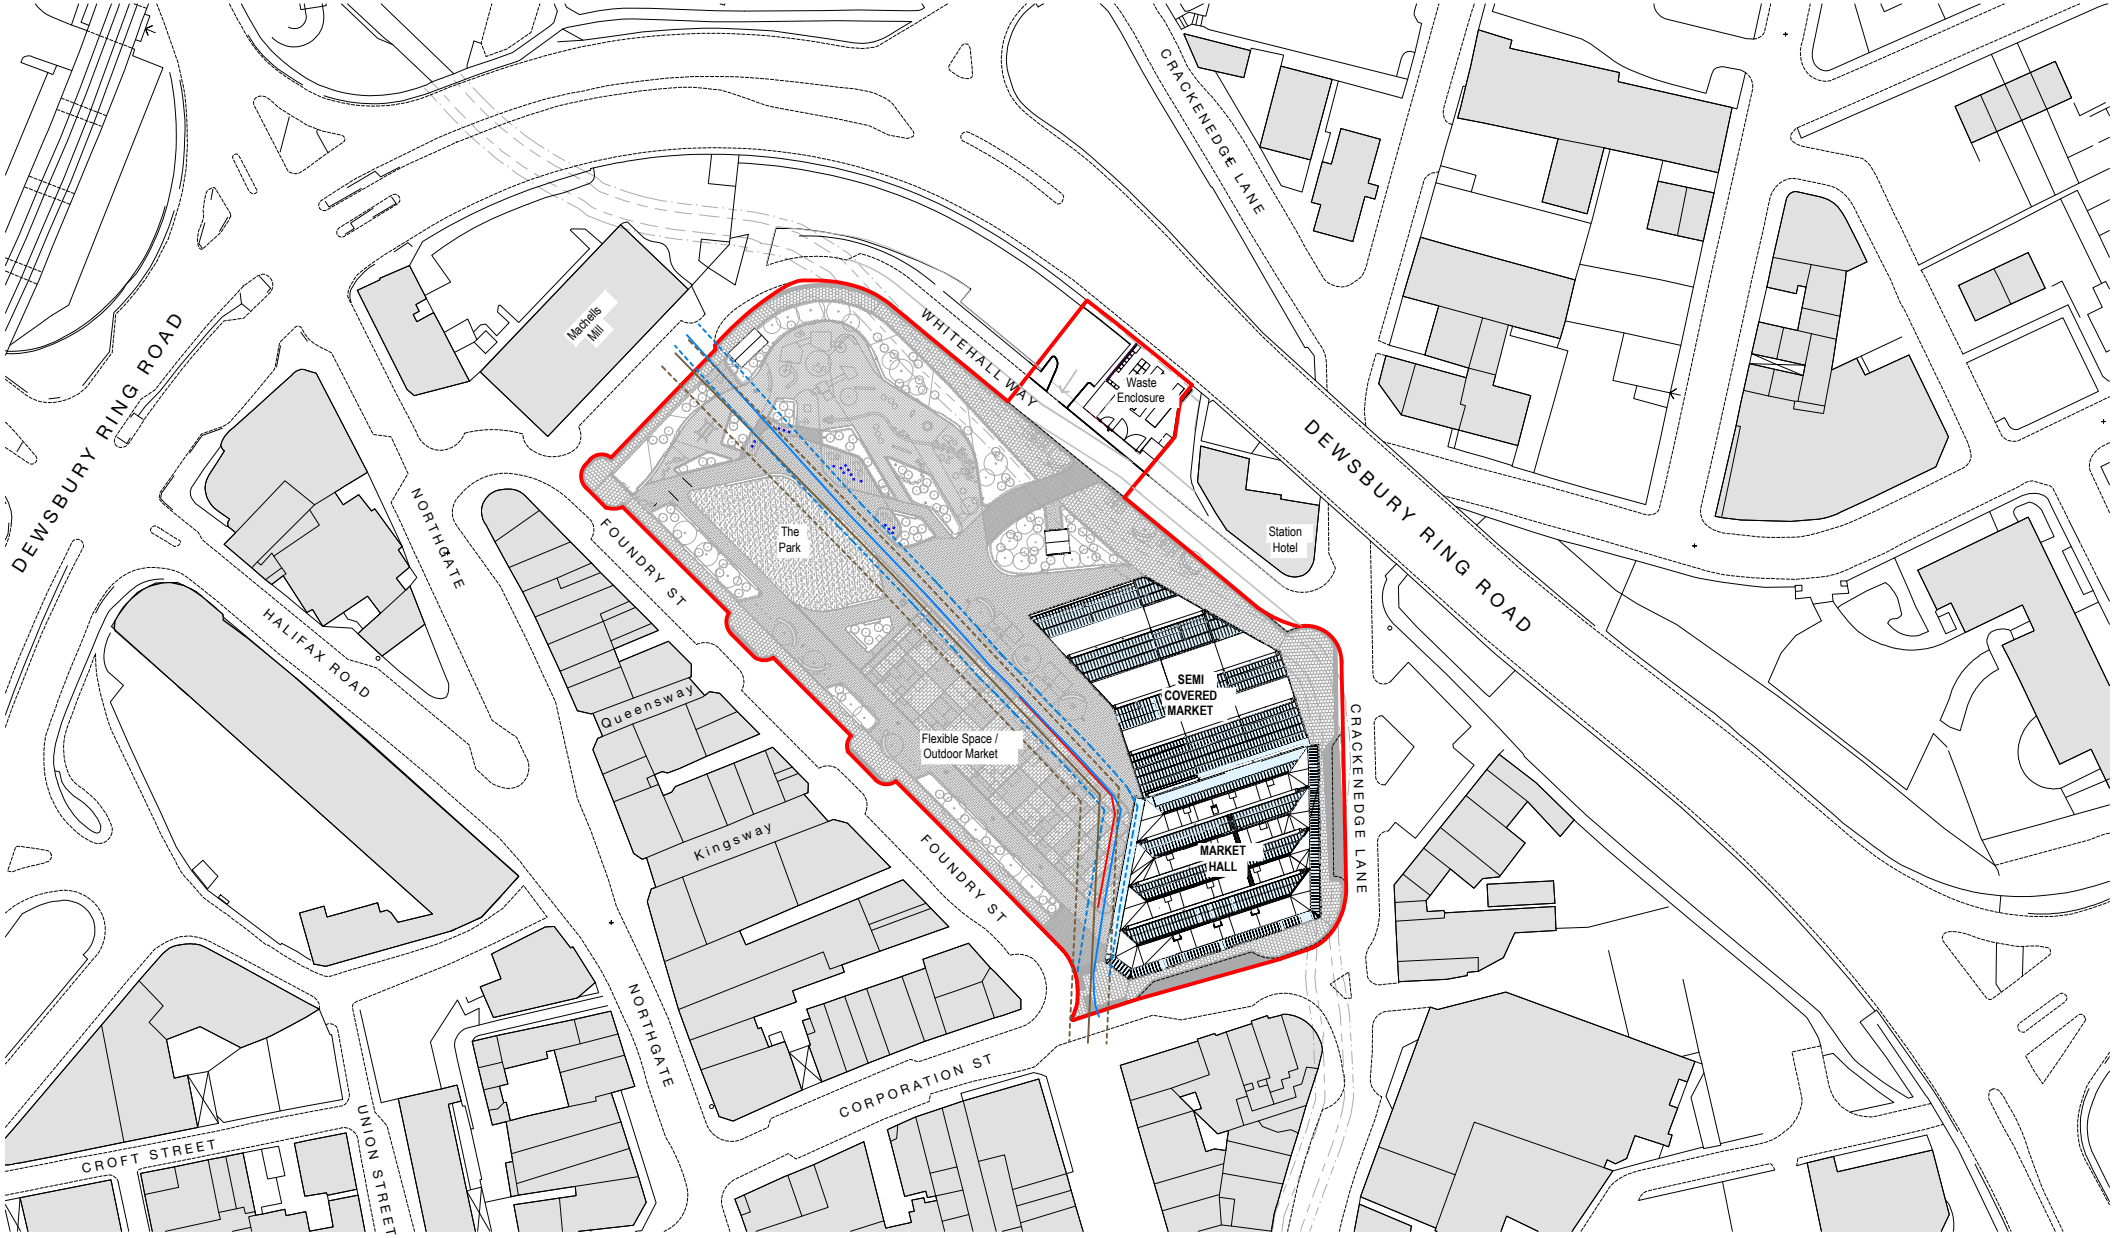

N

0m 10m 20m 30m 40m 50m

SCALE 1:500

Water Supply
- 125mm DPE water main
- 3000mm stand-off distance
- Abanonded 70mm water main

Waste Water
- 450 & 375mm public combined sewer
- 3500mm stand-off distance

BUILDING DESIGN PARTNERSHIP SHALL HAVE NO RESPONSIBILITY FOR ANY USE MADE OF THIS DOCUMENT OTHER THAN FOR THAT WHICH IT WAS PREPARED AND ISSUED.

ALL DIMENSIONS SHOULD BE CHECKED ON SITE.

DO NOT SCALE FROM THIS DRAWING

ANY DRAWING ERRORS OR DIVERGENCIES SHOULD BE BROUGHT TO THE ATTENTION OF BUILDING DESIGN PARTNERSHIP AT THE ADDRESS SHOWN BELOW.

DRAWINGS SHALL BE READ IN CONJUNCTION WITH THE FOLLOWING BEFORE WORK COMMENCES:
- THE CDM DESIGN ISSUES REGISTER
- THE BDP RISK SERIES OF DRAWINGS
- THE PROJECT CDM RISK REGISTER

NOTES

Key

Application Site

Alignment of below ground culverted watercourse and buffer zone

REVISION	DESCRIPTION	DRAWN	CHECKED	DATE
P01	Planning Submission	TB	RG	21/10/24

DETAILS

CLIENT

Kirklees COUNCIL

BDP.

3 St Paul's Place
129 Norfolk Street
Sheffield
S1 2JE
United Kingdom

T +44 [0]114 273 1641
www.bdp.com

PROJECT TITLE: Dewsbury Market

BDP JOB NUMBER: P3001350

SUITABILITY: S4 - Stage Approval

DRAWING TITLE: Proposed Site Plan with Yorkshire Water Assets

SCALE: As indicated @ A1

CREATED DATE: 21/10/24

DRAWING NO: DMTP-BDP-00-SL-PL-A-20008

REVISION: P01

C:\REVIT_LOCAL\c222KDMTP-BDP-XX-XX-M3-A-0000B_TB4S877.rvt