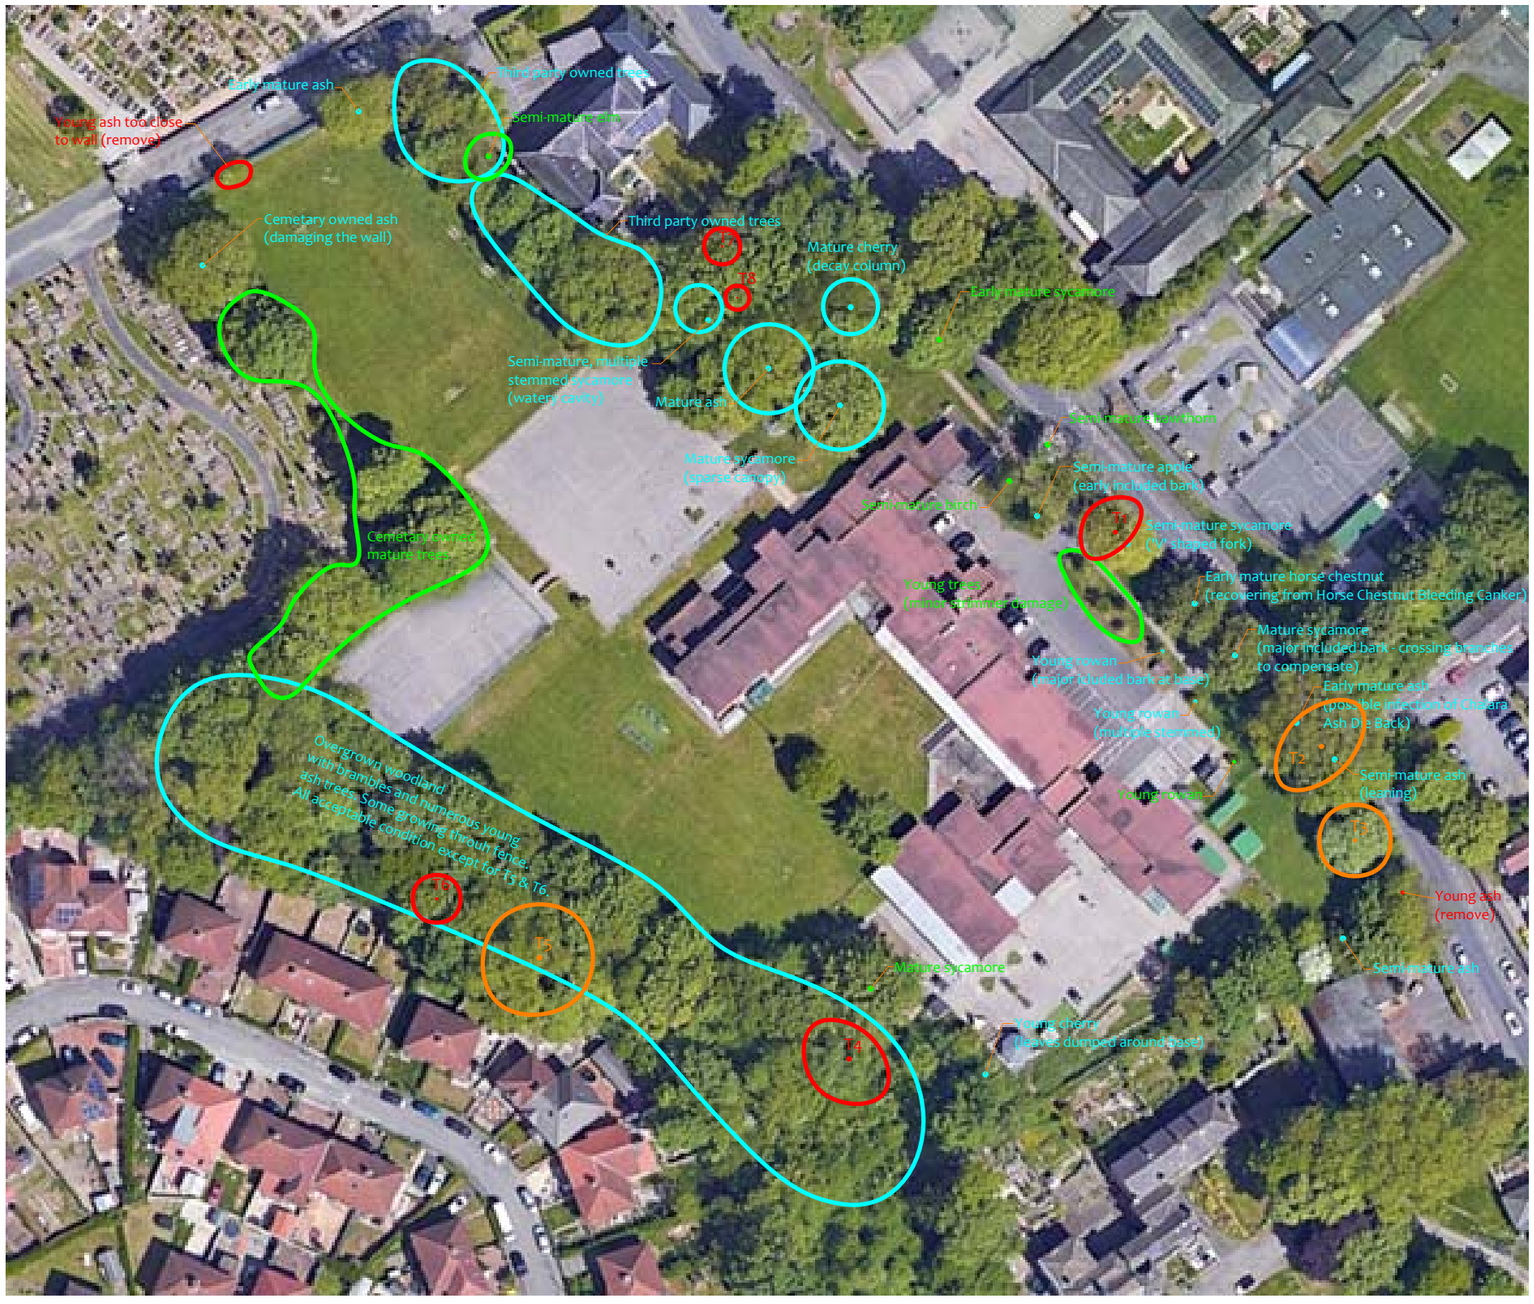

CROWN
Arboricultural Consultants

Site:
St Paulinus Catholic Primary School, Dewsbury, WF13 3QE

Ref No: 11733/TLP
Revision: 1
Scale: 1:1000
Paper Size: A3

T1 Tree number 1
G2 Group number 2

Class 1:
Trees in good condition (green) or acceptable condition (blue).
No defects apparent or likely to develop in the foreseeable future.
No significant works recommended.

Class 2:
Trees with minor defects.
Pruning works are usually required to ensure that they are in an acceptable condition (unless they are remotely located).

Class 3:
Trees with significant defects.
Works are usually necessary in order to bring them into an acceptable condition (unless they are remotely located).

Class 4:
Trees with major defects.
These trees often require removal or significant pruning works (unless they are remotely located).

Stem & canopy of Class 1 tree
Stem & canopy of Class 2 tree
Stem & canopy of Class 3 tree
Stem & canopy of Class 4 tree

N