




Proposed rear/east facing elevation (1:100)



Proposed side/south facing elevation (1:100)

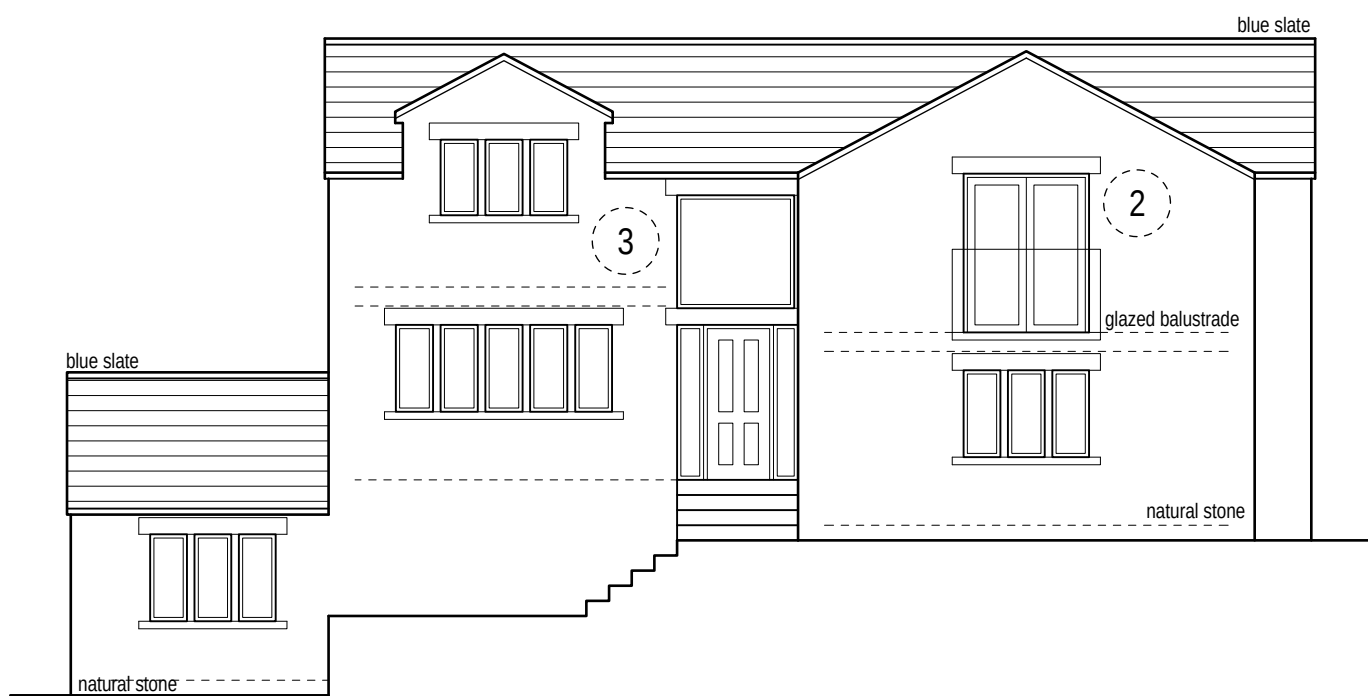


Proposed front/west facing elevation (1:100)




Proposed side/north facing elevation (1:100)

Proposed scope of work.

1. Removal of conservatory and erection of new extension.
2. New french window and juliette balcony to replace existing windows.
3. New fanlight window to replaced arched window.
4. Change windows to patio doors.

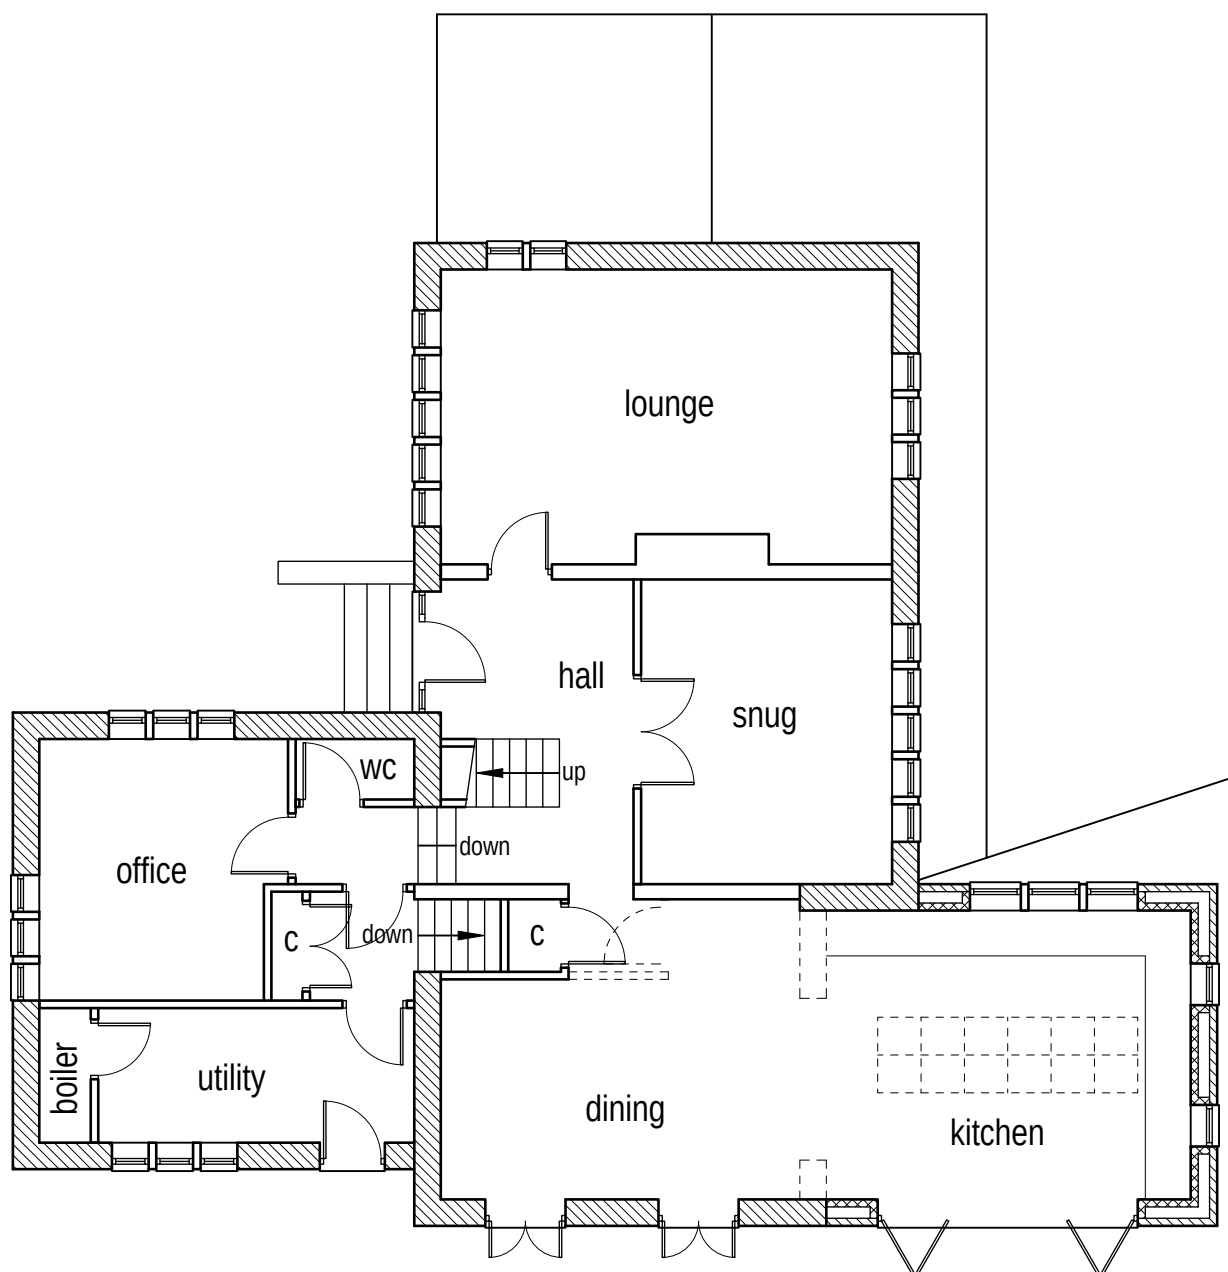

Proposed ground floor layout (1:100)

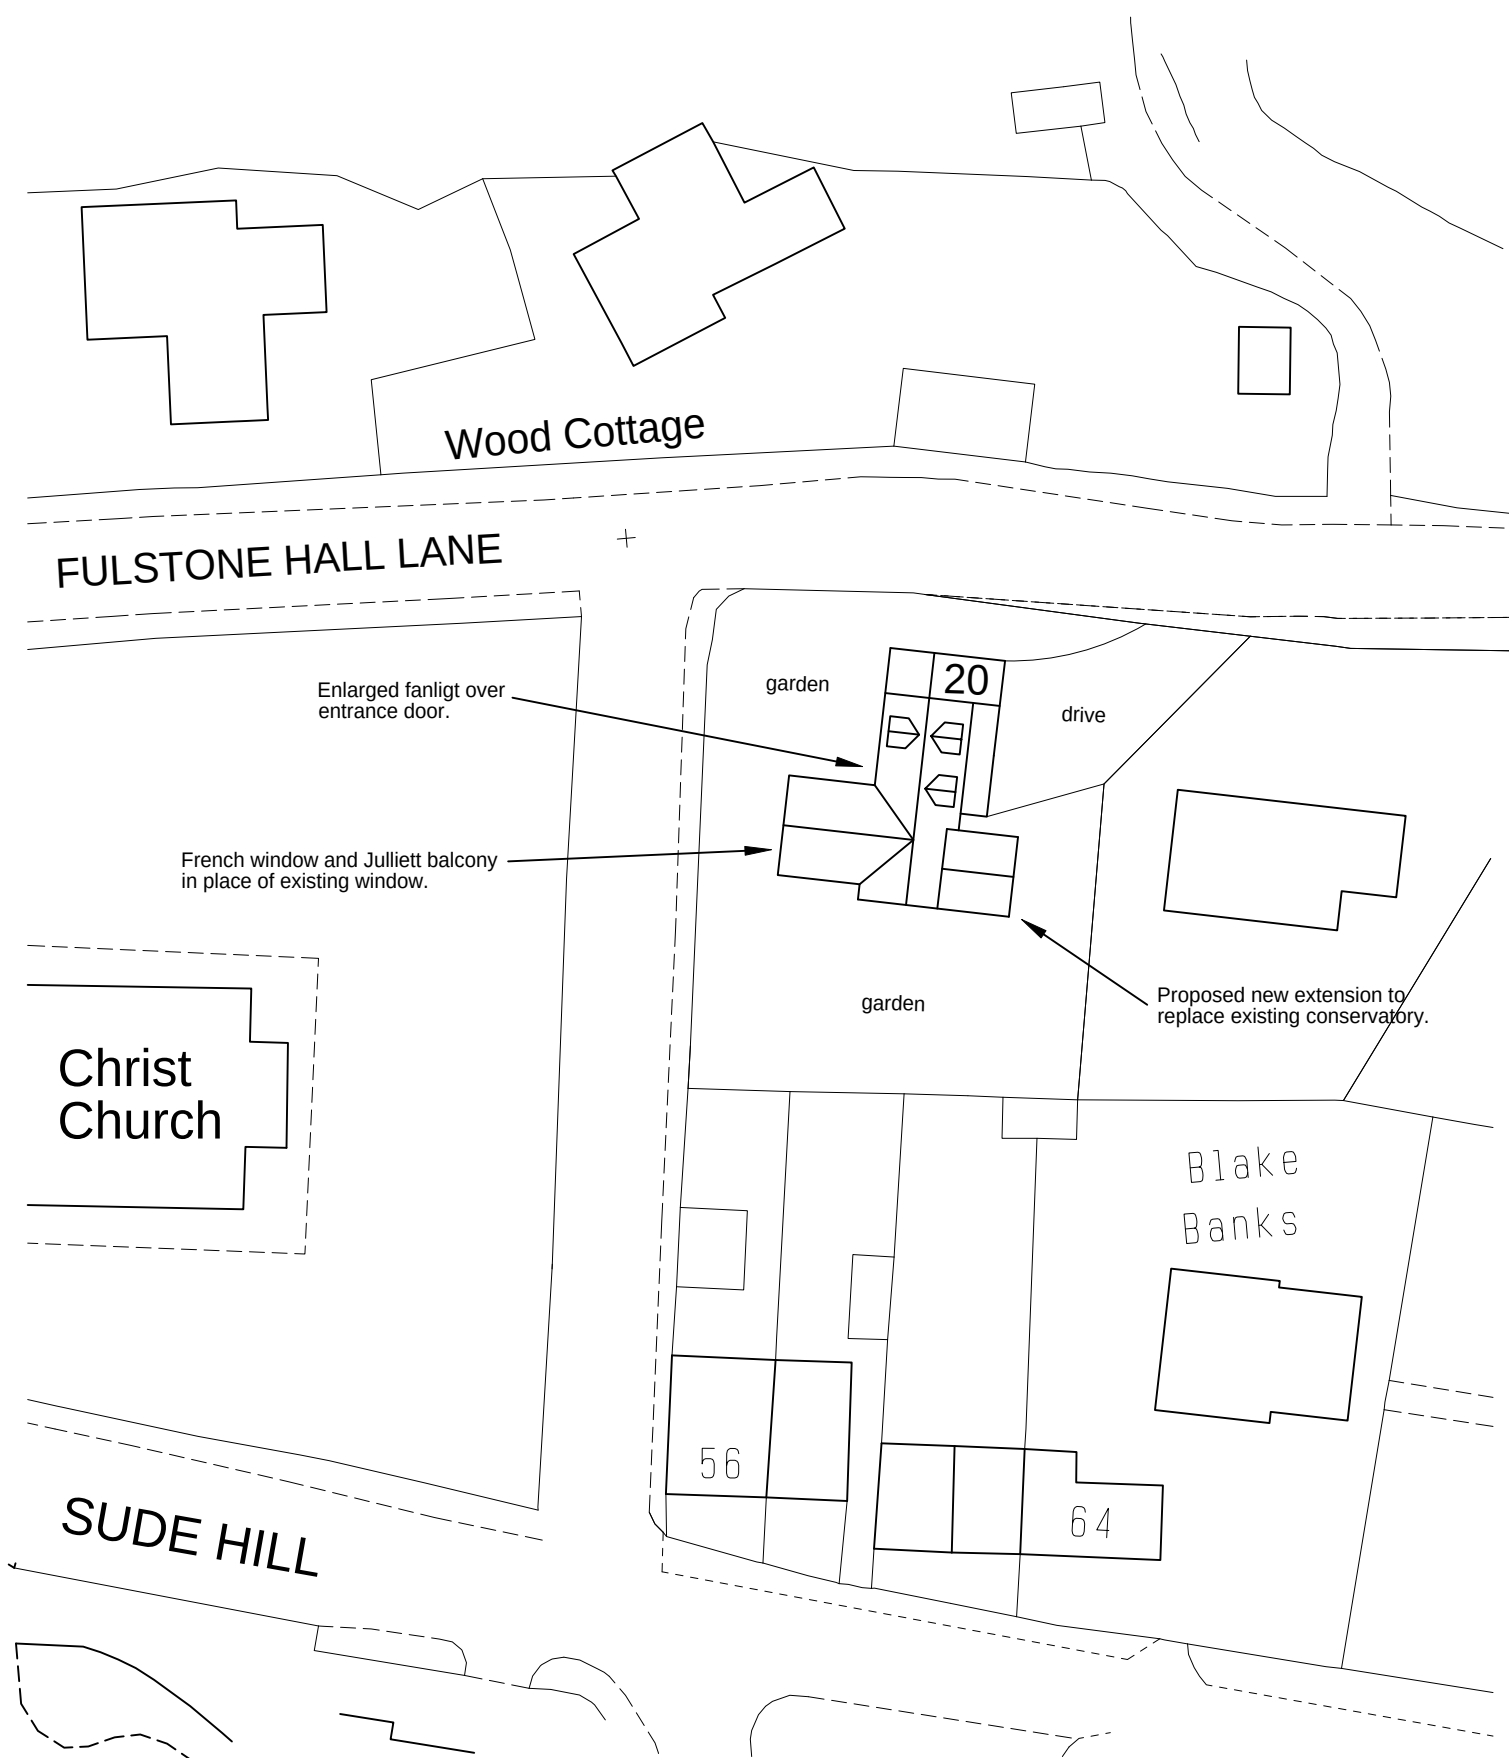

Block plan (1:500)



Colne Valley Design
8 Meadow Lane
Slaithwaite
Huddersfield HD7 5EX

Tel: 01484 842097
Mobile: 07867 803312
E-mail: mitchell@sbhomes.co.uk

Proprietor: S.A. Mitchell (A10108)

Project
Proposed extension and alterations.

For
Mr & Mrs C Stringer.

Address
20 Fulstone Hall Lane
New Mill
HD9 7DW.

Title
Proposed layouts and elevations.

Job No.
24 J 24.

Drawing number
02.

Date
July 2024.