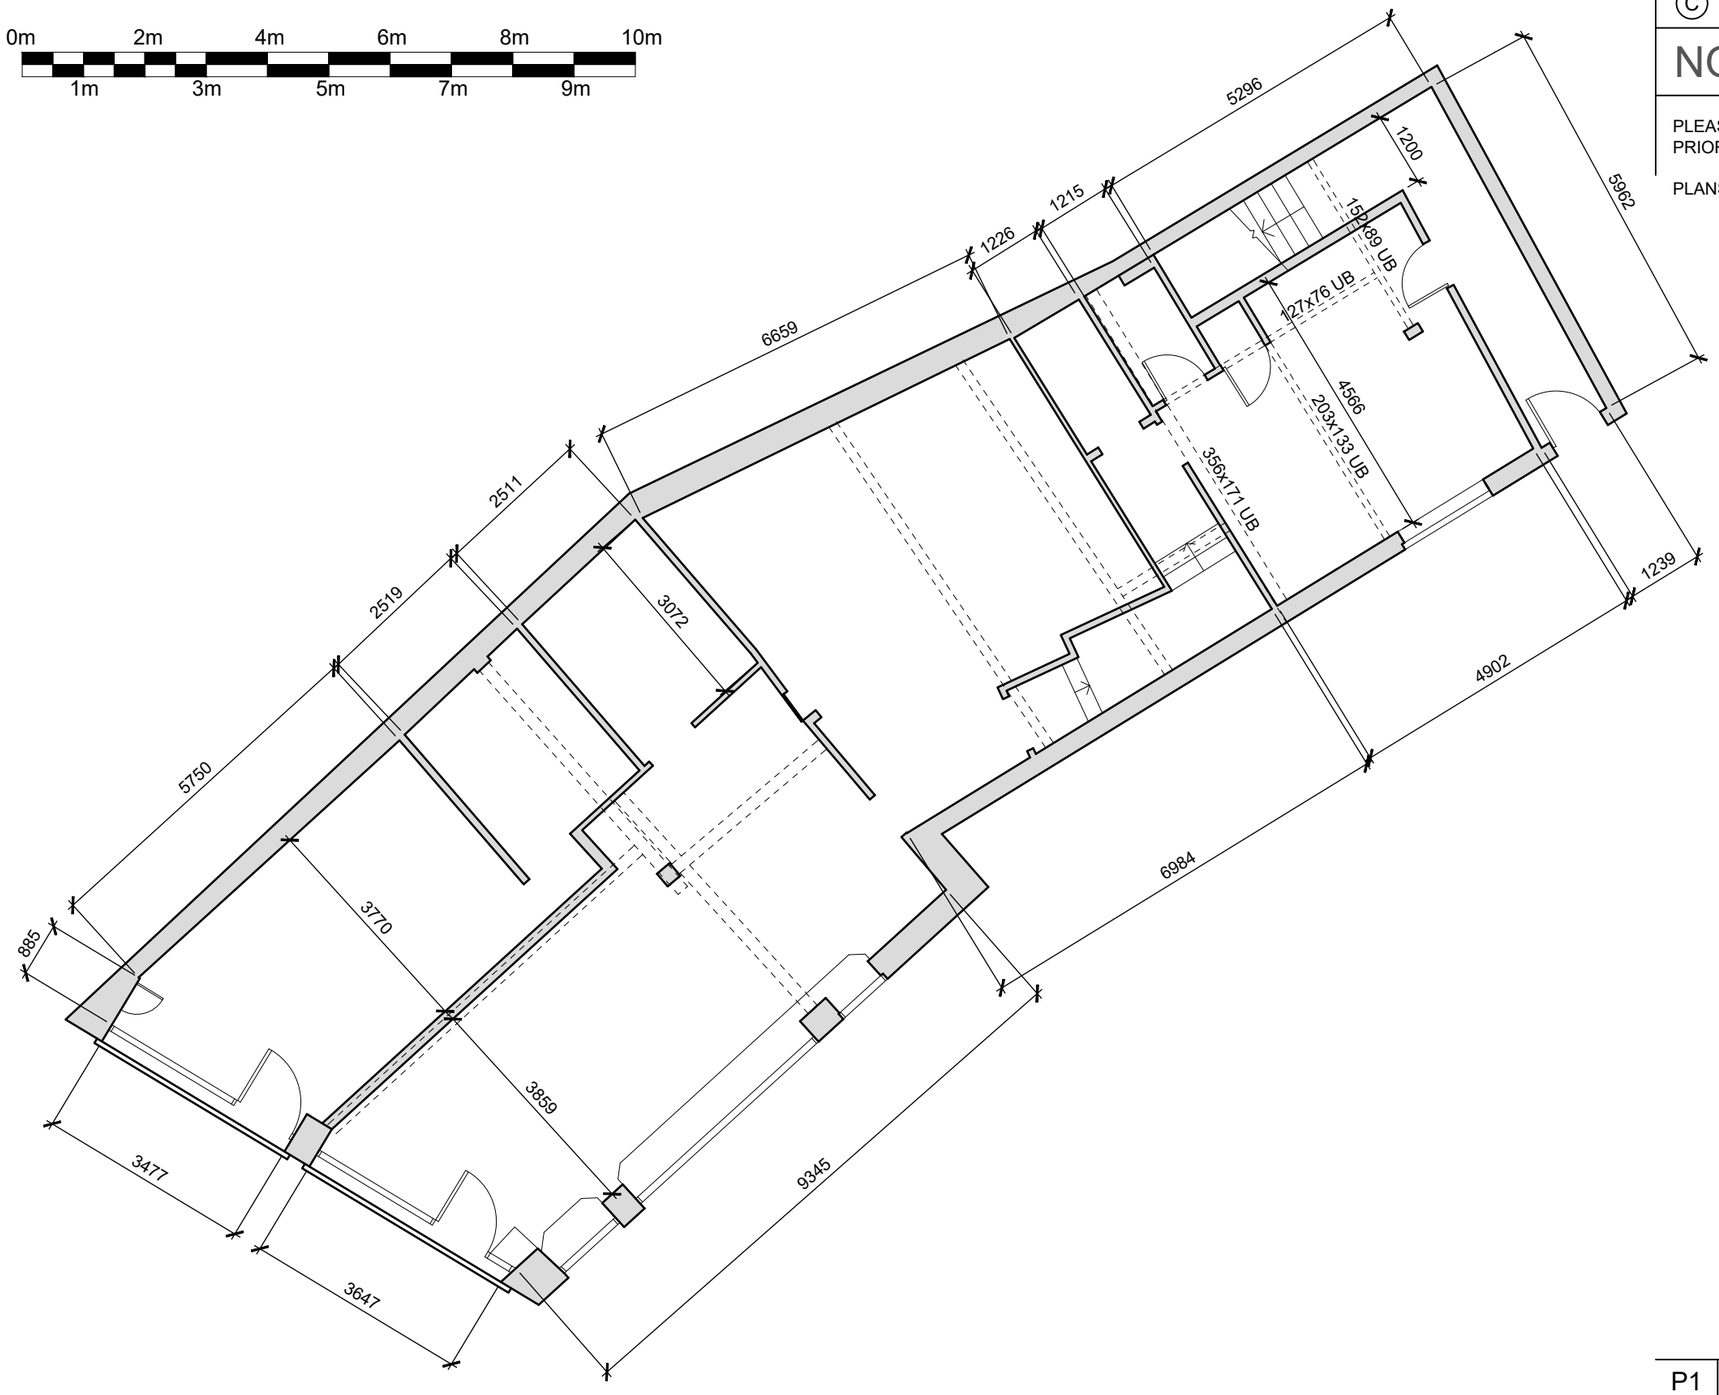

© This Drawing and its contents are strictly the copyright of Perega

NOTES

PLEASE NOTE ALL DIMENSIONS ARE APPROX AND SHOULD BE SITE CHECKED PRIOR TO ANY WORKS COMMENCING ON SITE.

PLANS SHOW STRUCTURE OVER

Rev	Description	By	Date	Chkd
P1	ISSUED FOR INFORMATION	DLT	06.03.2023	MEF

PEREGA

perega.co.uk 12 United Business Park, Lowfields Road, Leeds, West Yorkshire LS12 6UB 0113 245 1282

Project
64 MARKET STREET
HECKMONDWIKE, WF16 0HX

Title
EXISTING GROUND FLOOR PLAN

Perega Project No.	Checked	Passed	Size	Scale
L17013	MEF	MEF	A3	1:100 @A3

Project Code	Originator	Zone	Level	Type	Role	Drawing No.
L17013	PER	ZZ	00	DR	S	04101

Suitability Code	Status	Revision
S2	PRELIMINARY	P1