Huddersfield Bus Station Canopy

GA Plan

Rev	Date	Chk	Drw	Description
P01	18/10/23	MB	DM	"Work-in-Progress" issue.
P02	15/12/23	MB	MB	WIP Drawing issued for information and coordination purposes.
P03	19/01/24	MB	RT	WIP Drawing issued for information and coordination purposes.
P04	16/02/24	MB	RT	Modified WIP issued for information.
P05	08/03/24	MB	MB	WIP Drawing issued for information and coordination purposes. Amendments include extension to southern end.
P06	30/04/24	AB	MB	Drawing issued as Draft Planning Submission for information and review purposes. Includes revision to Market Street ramps to accomodate highway stand off.
P07	12/06/24	MB	MB	Planning drawing issued for approval purposes. Includes amendments following ECI process.
P08	01/07/24	MB	MB	Planning drawing issued for approval purposes. Red / Blue boundary lines amended to BGH drawings.

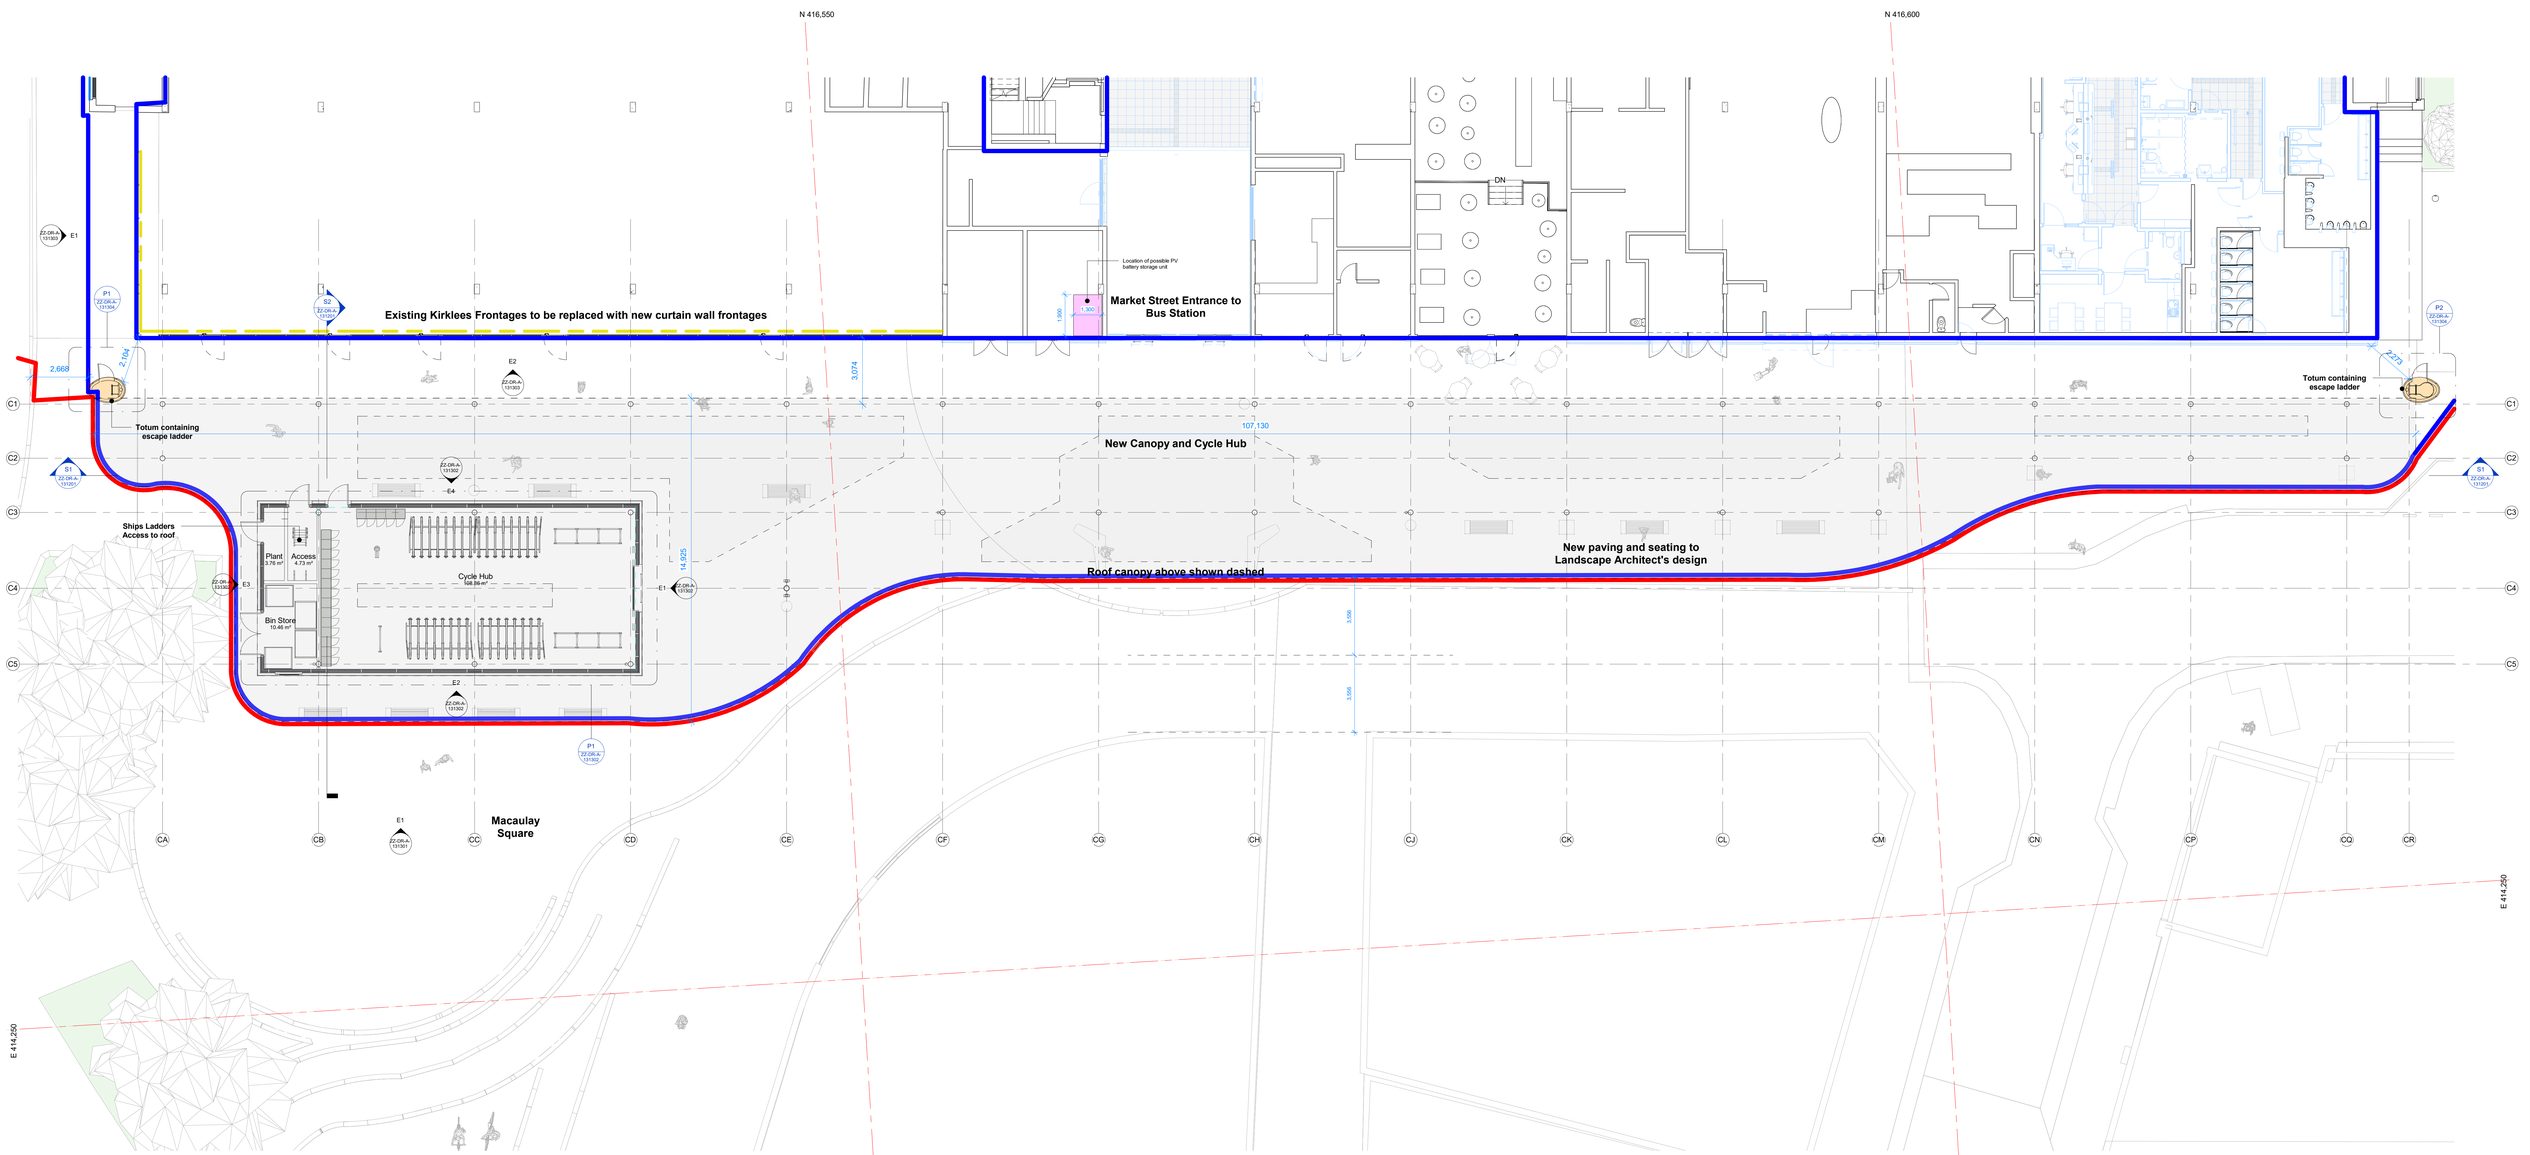

Proposed GA Plan

1 : 100

Extent of Roof Canopy

Extent of Kirklees Frontage to be Replaced

Title: "Scan to BIM Survey Model "
Ref: "Huddersfield Bus Station 07-10-21.rvt"
Revision: "001"
Dated: "07/10/2021
Authored by: "WSP"

Title: "Topographical Survey of Land at Huddersfield Town Centre "
Ref: "20070.dwg"
Revision: "001"
Dated: "Dec 20"
Authored by: "Survey Operations Ltd"

Title: "Existing Layout"
Ref: "HBSC-BWB-00-ZZ-M2-G-0001-Existing Site 2D Model.dwg"
Revision: "P01"
Dated: "10/11/2023"
Authored by: "BWB"

This information has not been verified by Stephen George + Partners LLP and no liability is accepted for its accuracy.

Notional Canopy Scheme Boundary

Notional Application Site Boundary

SCALE 1:100

1m | 5m | 10m

SGP
Architects + Masterplanners

33 Park Place
Leeds
LS1 2RY
t: +44 (0)113 246 7969
www.stephengeorge.co.uk

Drawing No:	202335-SGP-ZZ-ZZ-DR-A- 131101	Rev:	P08
Project No:	20-233-005	Scale:	As indicated@A0
Drawn:	DM	Drawing Stage:	RIBA STAGE 3
Date:	10/12/23	SGP File Ref:	202335-SGP-ZZ-ZZ-M3-A-200001

PLANNING SUBMISSION

Kirklees COUNCIL

This drawing, the works and concepts depicted are copyright of Stephen George + Partners LLP and may not be reproduced or made use of, either directly or indirectly without express written consent. All heights, levels, sizes and dimensions to be checked on site before any work is put to hand.
Information shown on this drawing that is produced by others has not been verified by Stephen George + Partners LLP and no liability is accepted for its accuracy.
This document is prepared for the sole use of the documented recipient and Stephen George + Partners LLP accepts no liability for use of this document by parties other than the party for whom it was prepared or for purposes other than those for which it was prepared.

Do not scale from this drawing for purposes other than the planning application.
Red Line Boundary based on O/S Data and **NOT** confirmed as the Legal Boundary