Rev	Date	Chk	Drw	Description
P01	31/05/24	AB	MB	Preliminary Issue
P02	29/05/24	AB	MB	Drawing issued for information purposes. Details amended following EG feed back.

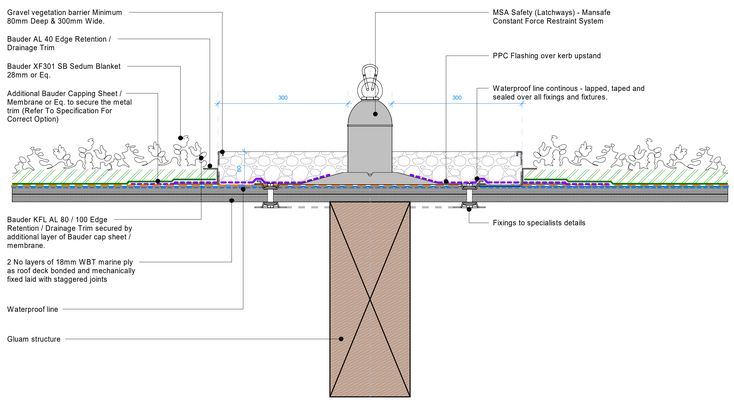

D1 Green Roof Typical Fall Restaint interface
Scale: 1 : 5

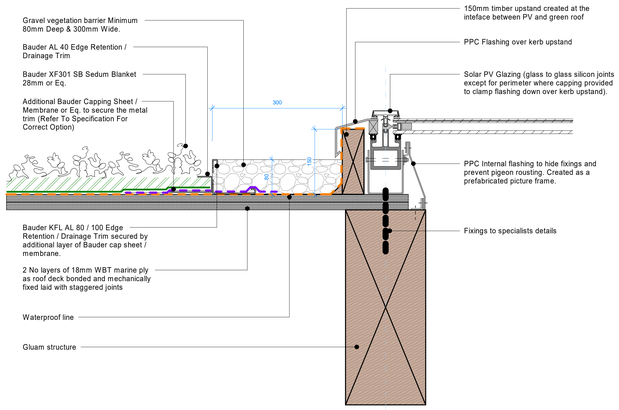

D2 Green Roof Typical PV interface
Scale: 1 : 5

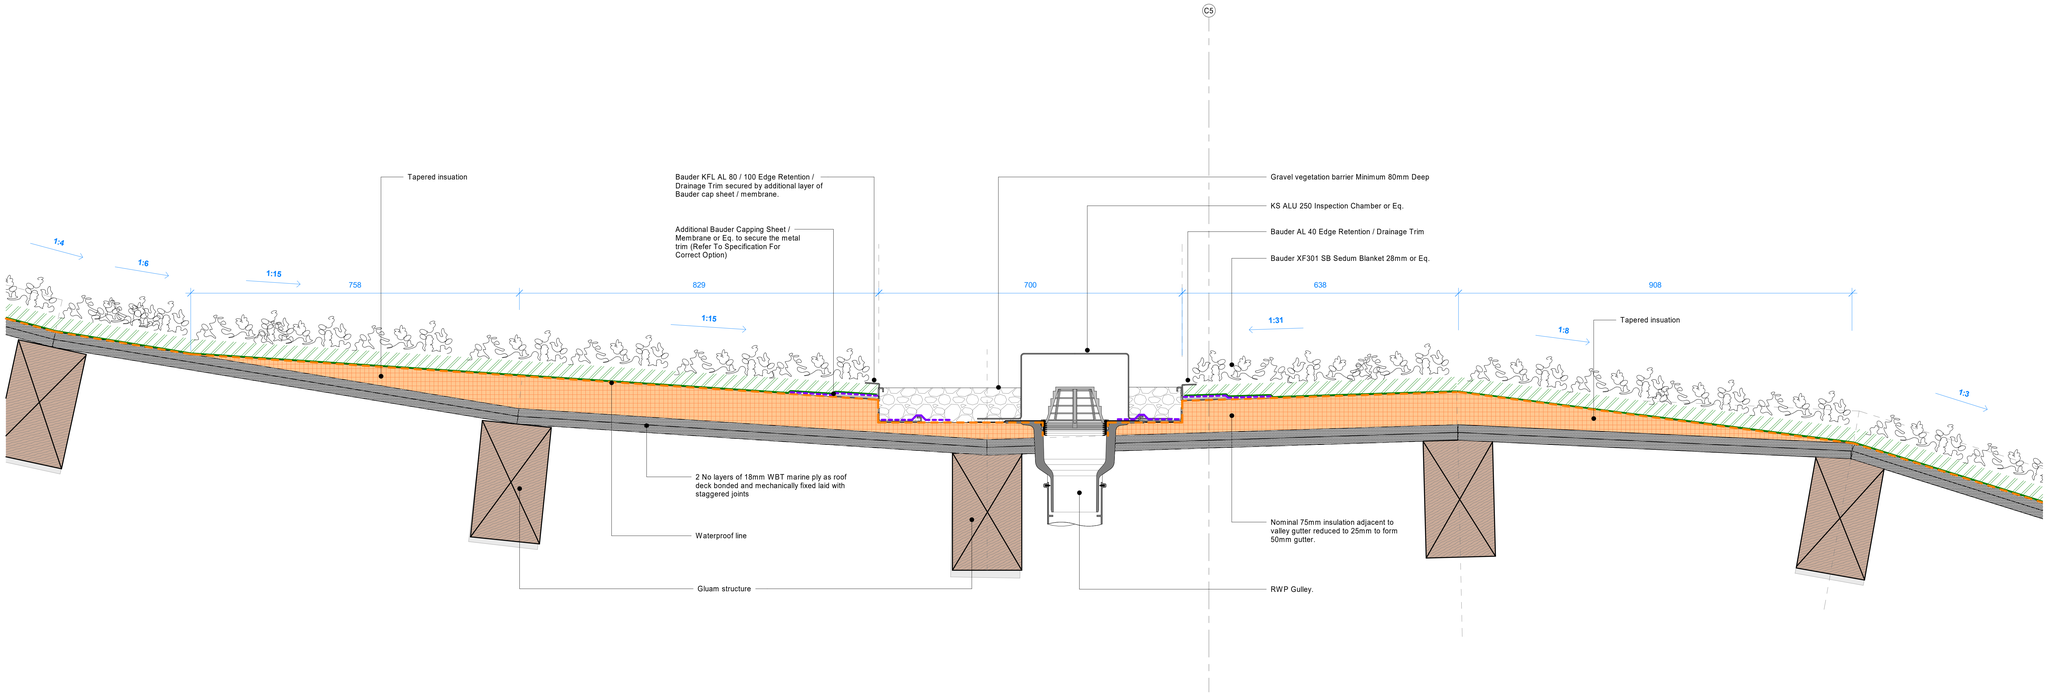

D3 Green Roof Typical Valley Gutter Detail
Scale: 1 : 5

SGP
Architects + Masterplanners
33 Park Place
Leeds
LS1 2RY
t: +44 (0)113 246 7969
www.stephengeorge.co.uk

Drawing No:	202335-SGP-ZZ-ZZ-SK-A- 210604	Rev:	P02
Project No:	20-233-005	Scale:	As indicated@A0
Drawn:	MB	Drawing Stage:	RIBA STAGE 3
Date:	19/05/2024	SGP File Ref:	202335-SGP-ZZ-ZZ-M3-A-200001

SCALE 1:5
100mm 500mm

RIBA STAGE 3 - INFO ONLY

Kirklees COUNCIL

This drawing, the works and concepts depicted are copyright of Stephen George + Partners LLP and may not be reproduced or made use of, either directly or indirectly without express written consent. All heights, levels, sizes and dimensions to be checked on site before any work is put to hand.
Information shown on this drawing that is produced by others has not been verified by Stephen George + Partners LLP and no liability is accepted for its accuracy.
This document is prepared for the sole use of the documented recipient and Stephen George + Partners LLP accepts no liability for use of this document by parties other than the party for whom it was prepared or for purposes other than those for which it was prepared.

Do not scale from this drawing for purposes either than the planning application.
Red Line Boundary based on O/S Data and **NOT** confirmed as the Legal Boundary