WORK REQURED TO TREES – TPO APPLICATION

Location: Riverside, 12 Station Road, Meltham. HD9 4NL

Eight trees (sycamore and hawthorn) along bank between Station Road and Greenway, in front of house (12 Station Road). See sketch below.

Work Required: Remove branches to lift canopy up to 8m and deadwood. This will allow increased light to bank to grow flowers and shrubs and reduce risk of trees falling as a result of leaning toward light. Also provide height clearance along road.
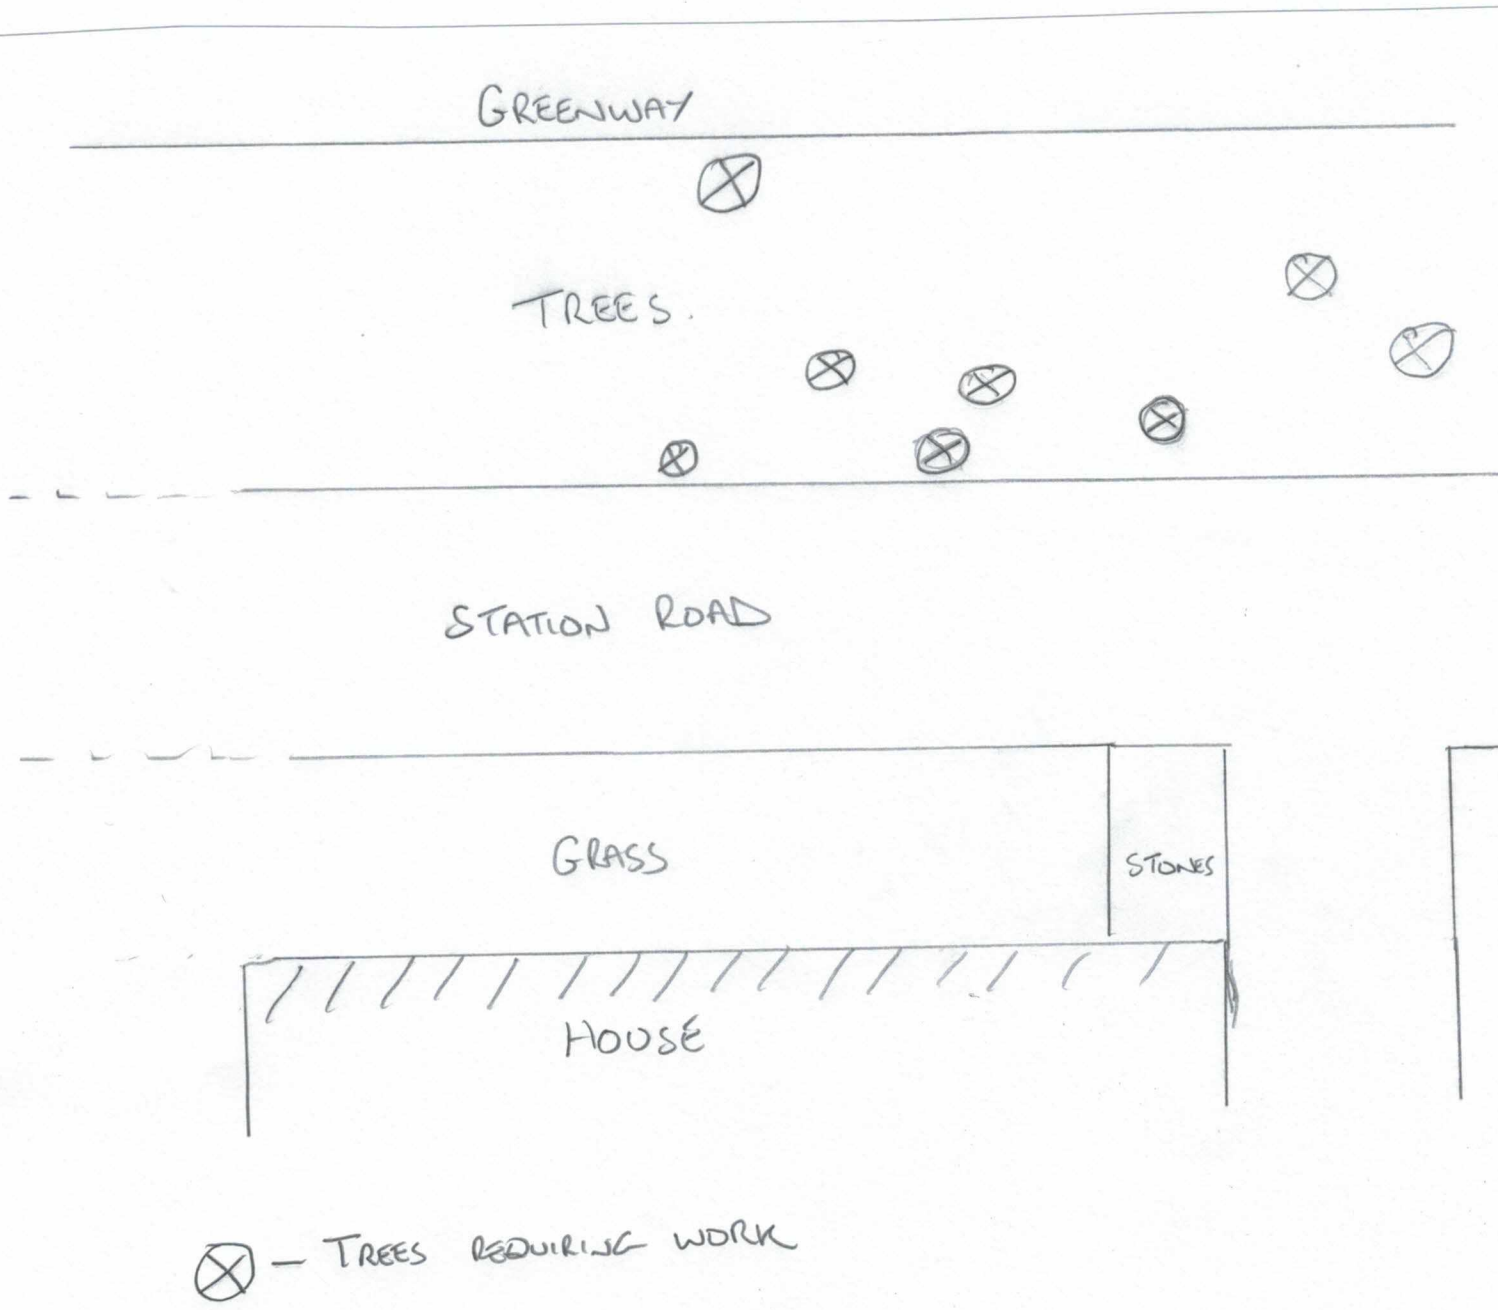
Work will be carried out by qualified tree surgeon.