



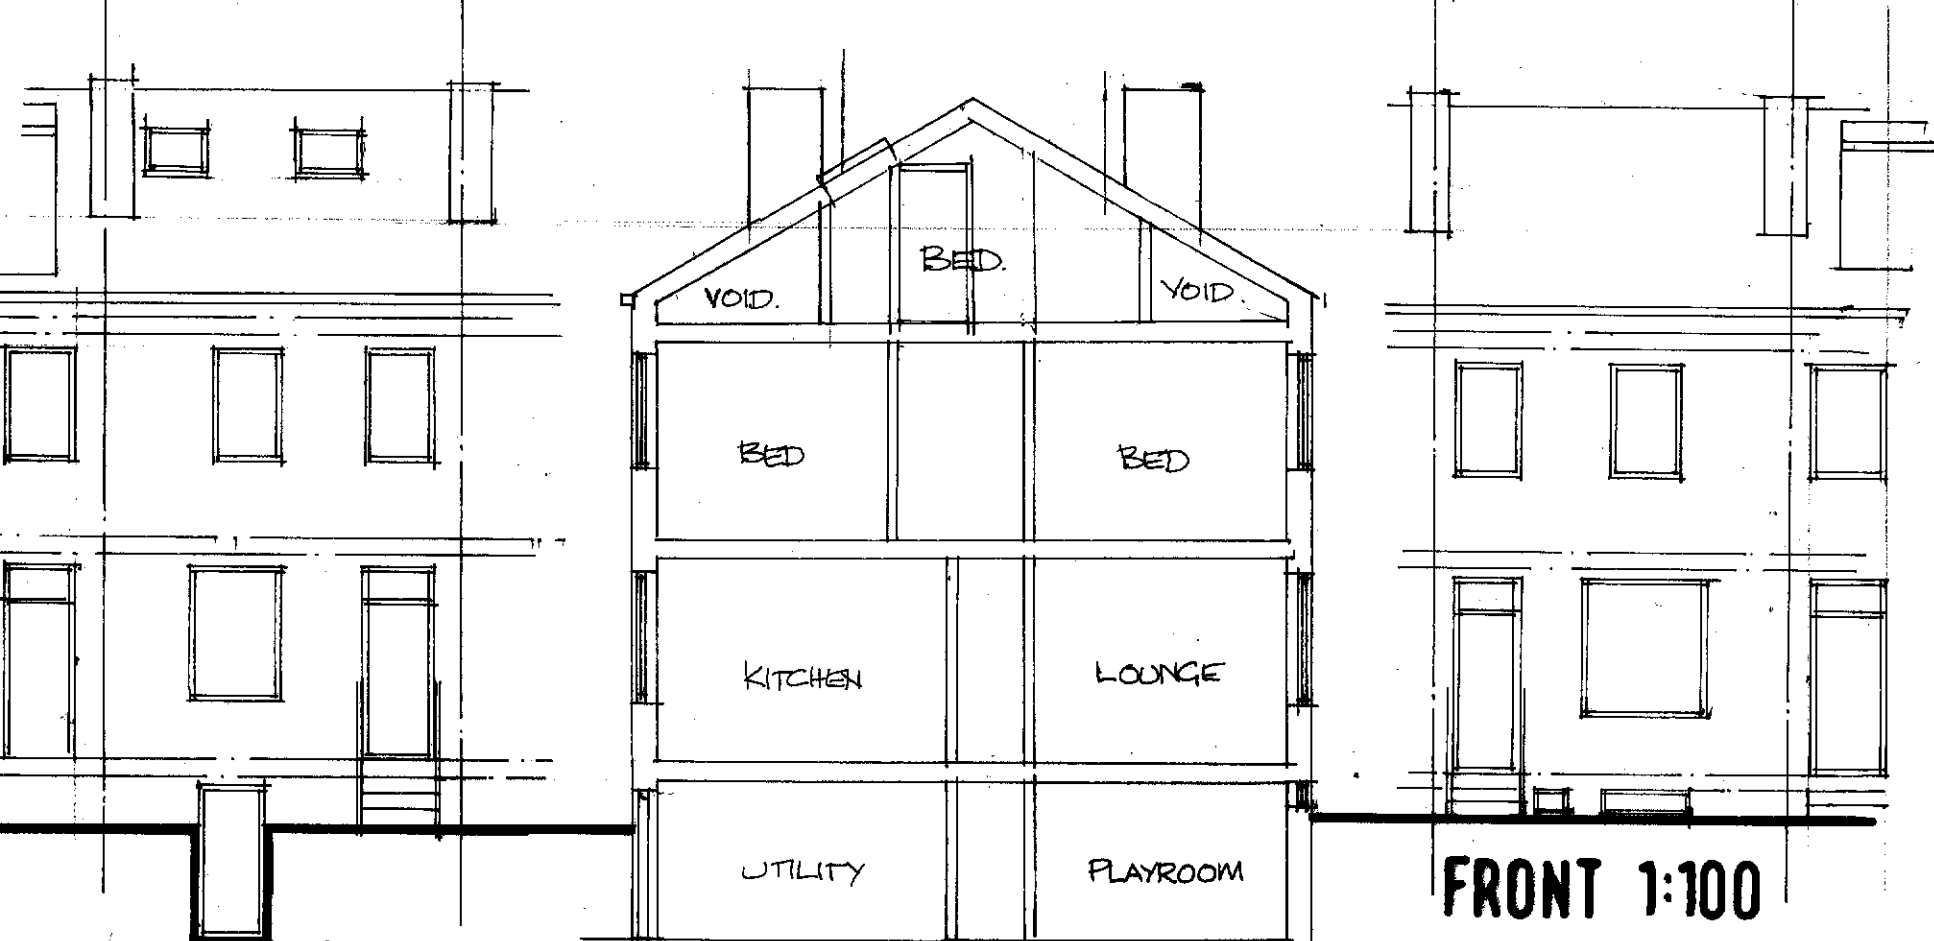


REAR 1:100

SECTION 1:100


FRONT 1:100

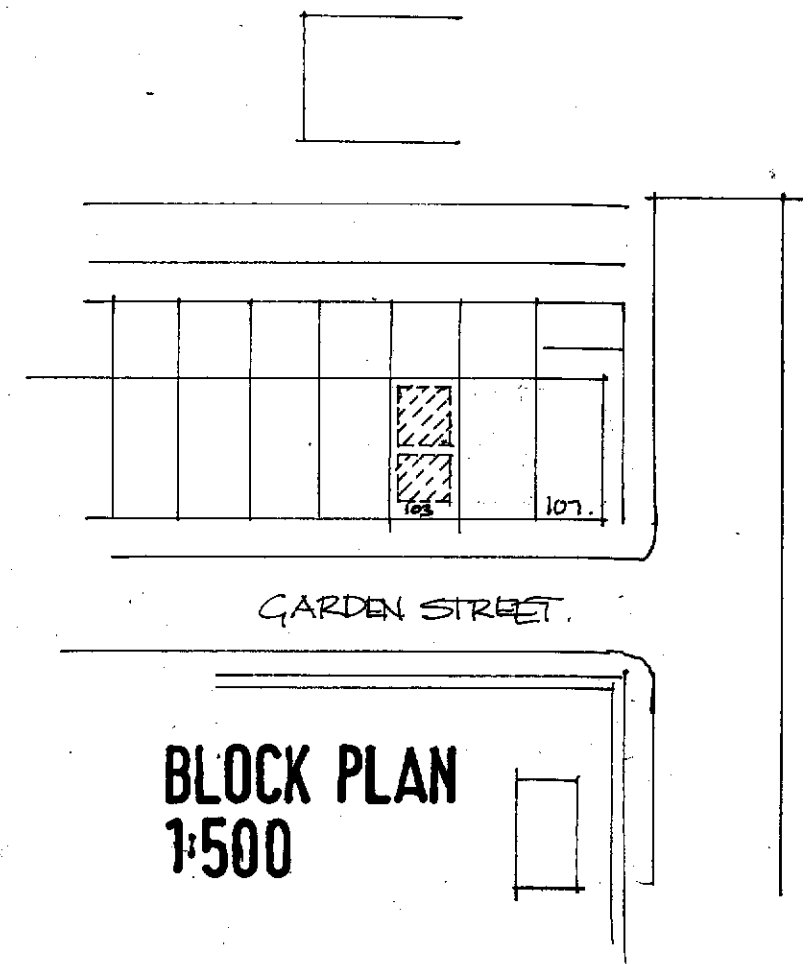


BLOCK PLAN
1:500

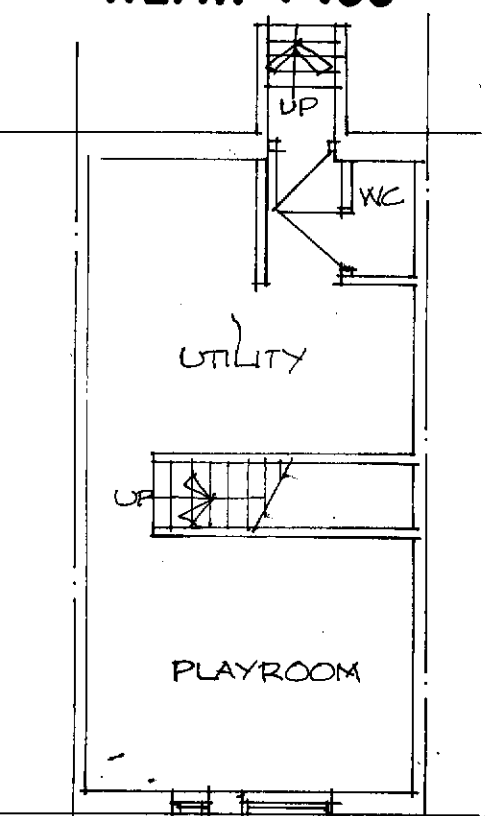


BASEMENT 1:100

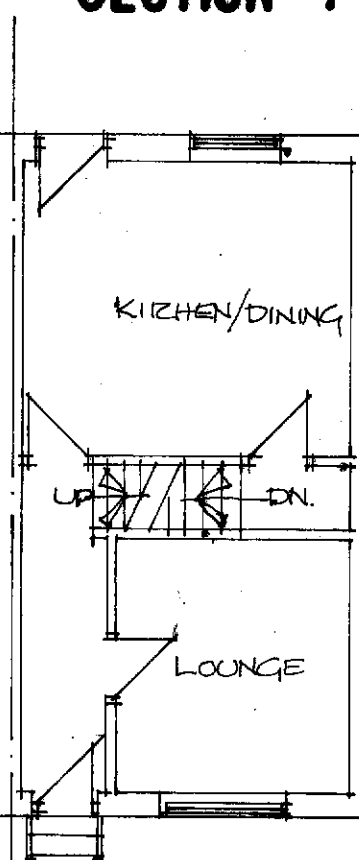


GROUND 1:100

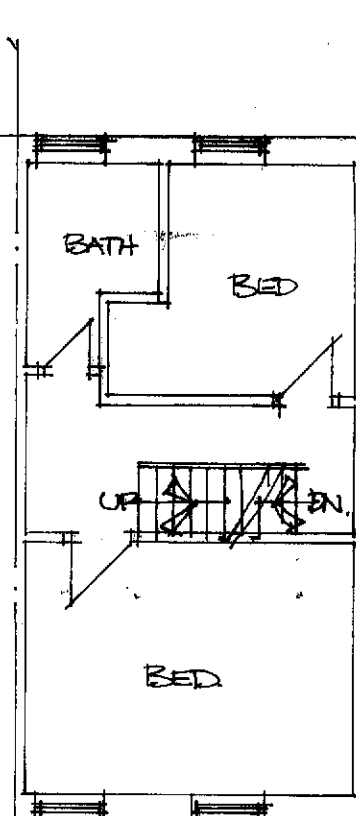

FIRST 1:100

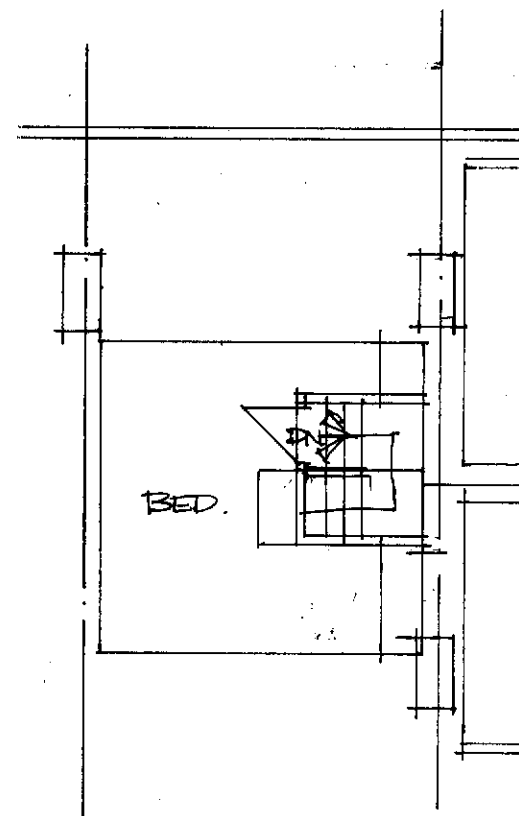

LOFT 1:100

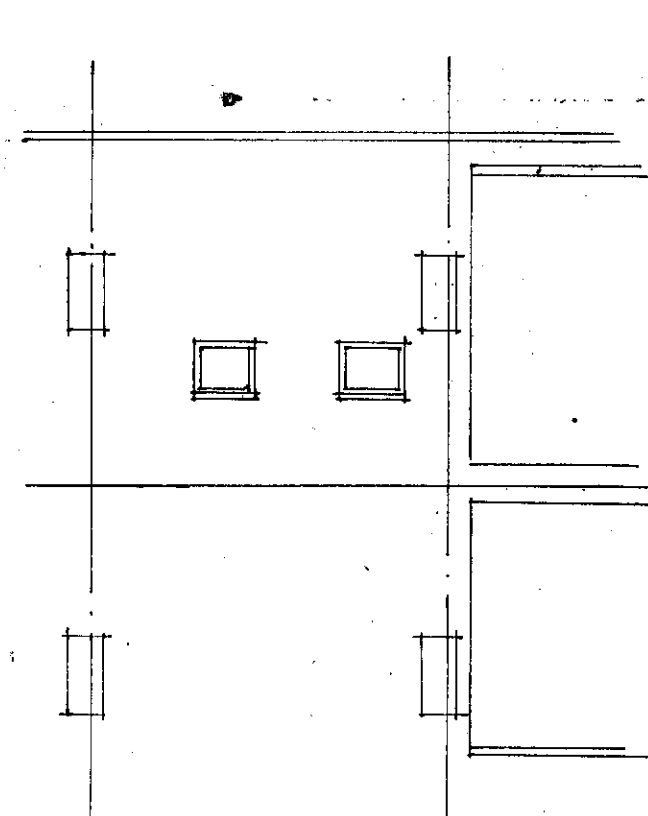

ROOF 1:100

FRONT & REAR DORMERS TO EX LOFT AT
103 GARDEN STREET RAVENSTHORPE
EX DETAILS GSR/01