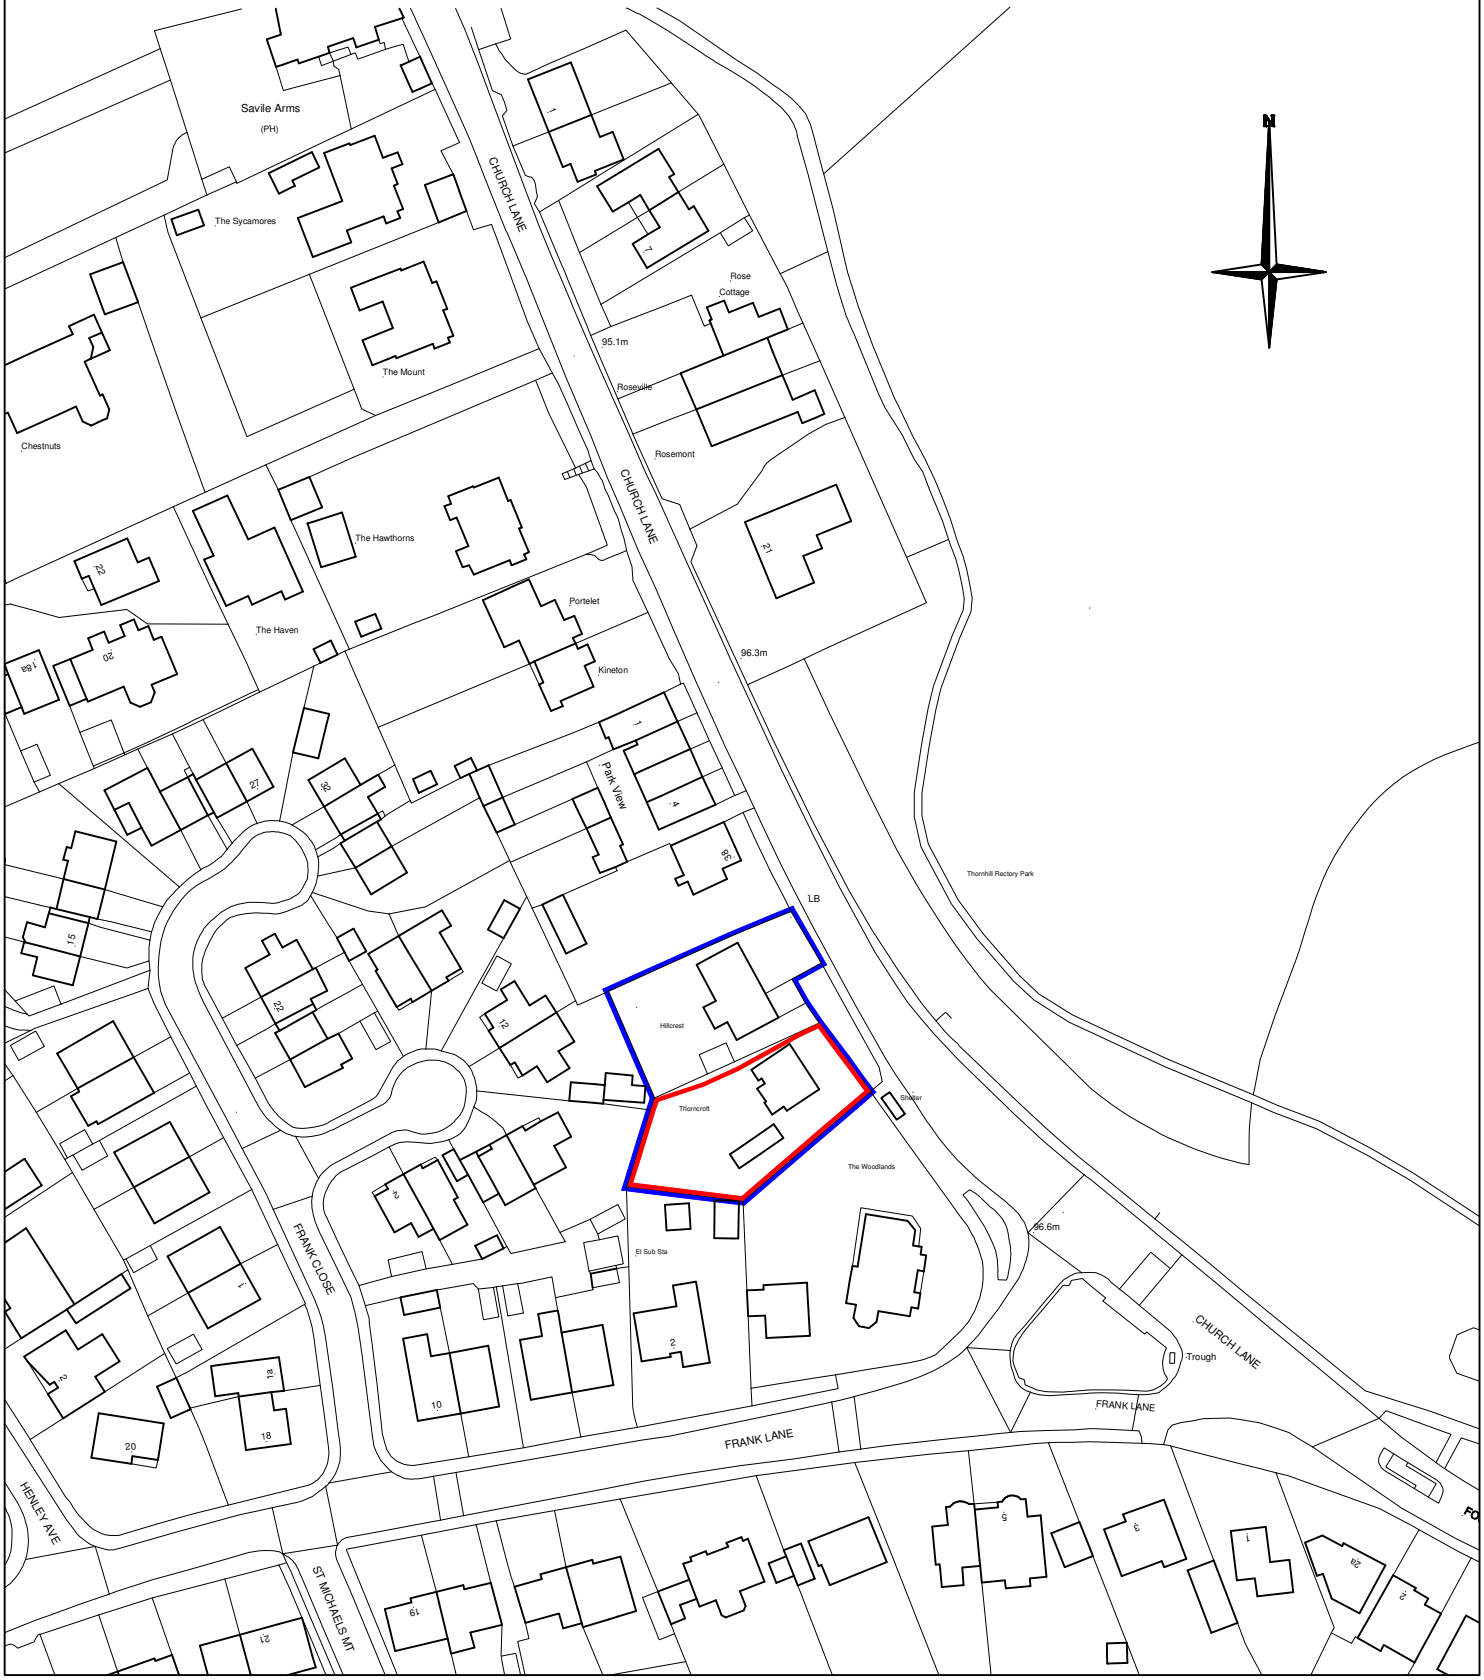

CLIENT MR & MRS PAUL MELLOR 42 CHURCH LANE THORNHILL WF12 0JZ	TITLE LOCATION PLAN	DATE 15.08.24 SCALE 1:1250 DRAWN BY MC CHECKED DRG NO P03 REVISION	© COPYRIGHT (T) 0113 2525825 (M) 07973 513015 (E) mick@ mjcoates.com DESIGN **T J COATES LTD** 2 UNITY HALL COURT HAIGH MOOR ROAD WEST ARDSLEY WAKEFIELD WF3 1BE
PROJECT PROPOSED DWELLING AND ANNEX BUILDING	AMENDMENTS		