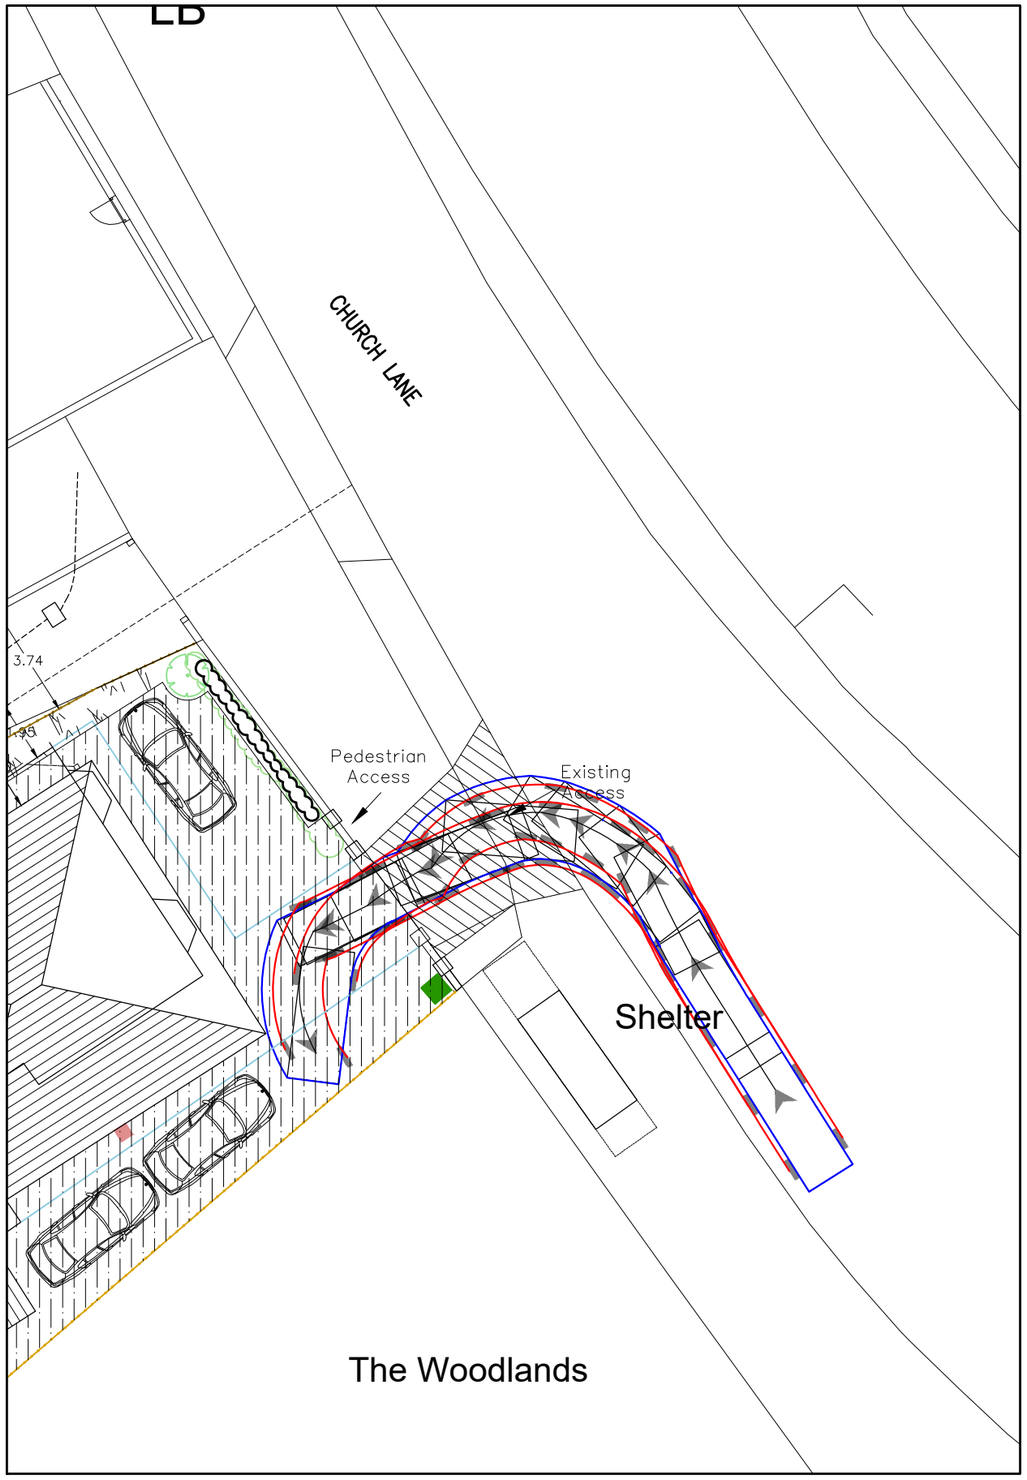

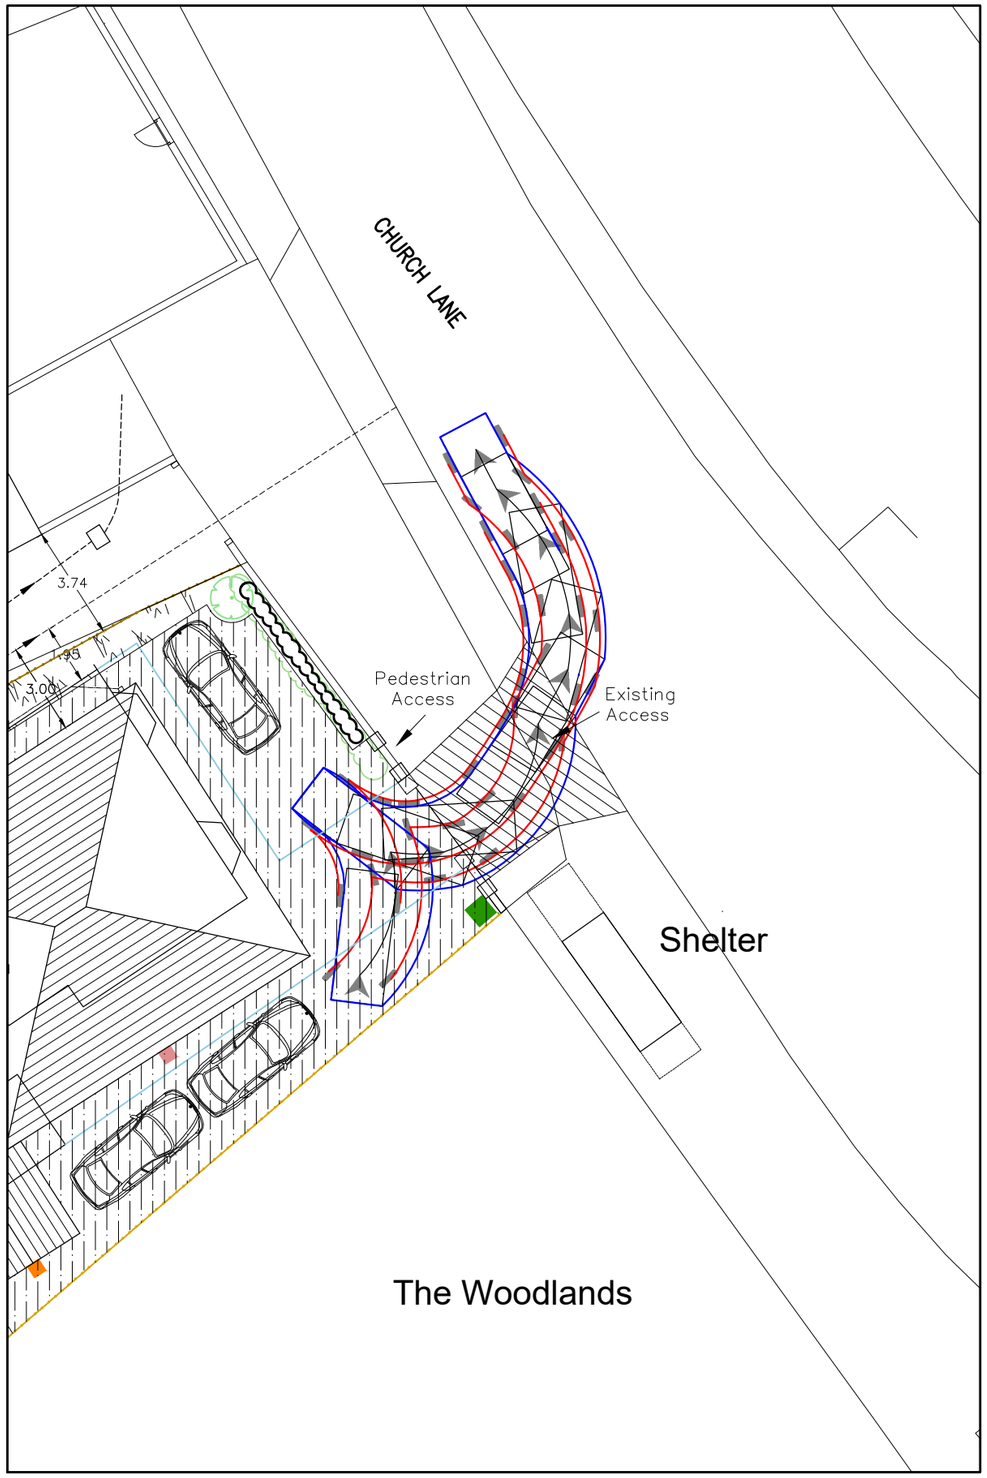

N

VEHICLE DIMENSIONS

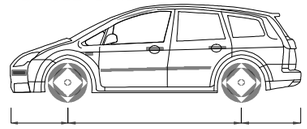

0.82 3.04 1.23

LARGE CAR

LENGTH: 4.32 m
MAX WIDTH: 1.68 m
LOCK TO LOCK TIME: 4.0 s
MAX STEERING ANGLE: 36.75°
TURN RADIUS (CURB TO CURB): 5.04 m
TURN RADIUS (WALL TO WALL): 5.40 m

REV.	AMENDMENTS	DATE
A	REVISED LAYOUT	4/11

VIASOLUTIONS
THE OLD COACH HOUSE
1 CAMPBELL STREET
PUDSEY
LS28 6DP
tel: 0113 3453957
email: highwaymen@viasolutions.co.uk

SWEPT PATH ANALYSIS

CHURCH LANE

THORNHILL

SCALE: 1:200 @A3

DATE: OCT 2024

DRAWING NO: 2411401

STATUS: – REVISION: A

NOTES

1. THIS DRAWING SHOWS THE PRELIMINARY LAYOUT ONLY (NOT TO BE USED FOR CONSTRUCTION) AND IS SUBJECT TO DETAILED DESIGN, FULL CDM COMPLIANCE, STATUTORY UNDERTAKERS SEARCH/DIVERSION REQUIREMENTS, HIGHWAY DRAINAGE PROVISION, LAND OWNERSHIP AND LOCAL AUTHORITY APPROVAL.

2. ORDNANCE SURVEY (C) CROWN COPYRIGHT 2023. ALL RIGHTS RESERVED. LICENCE NUMBER 1000224323