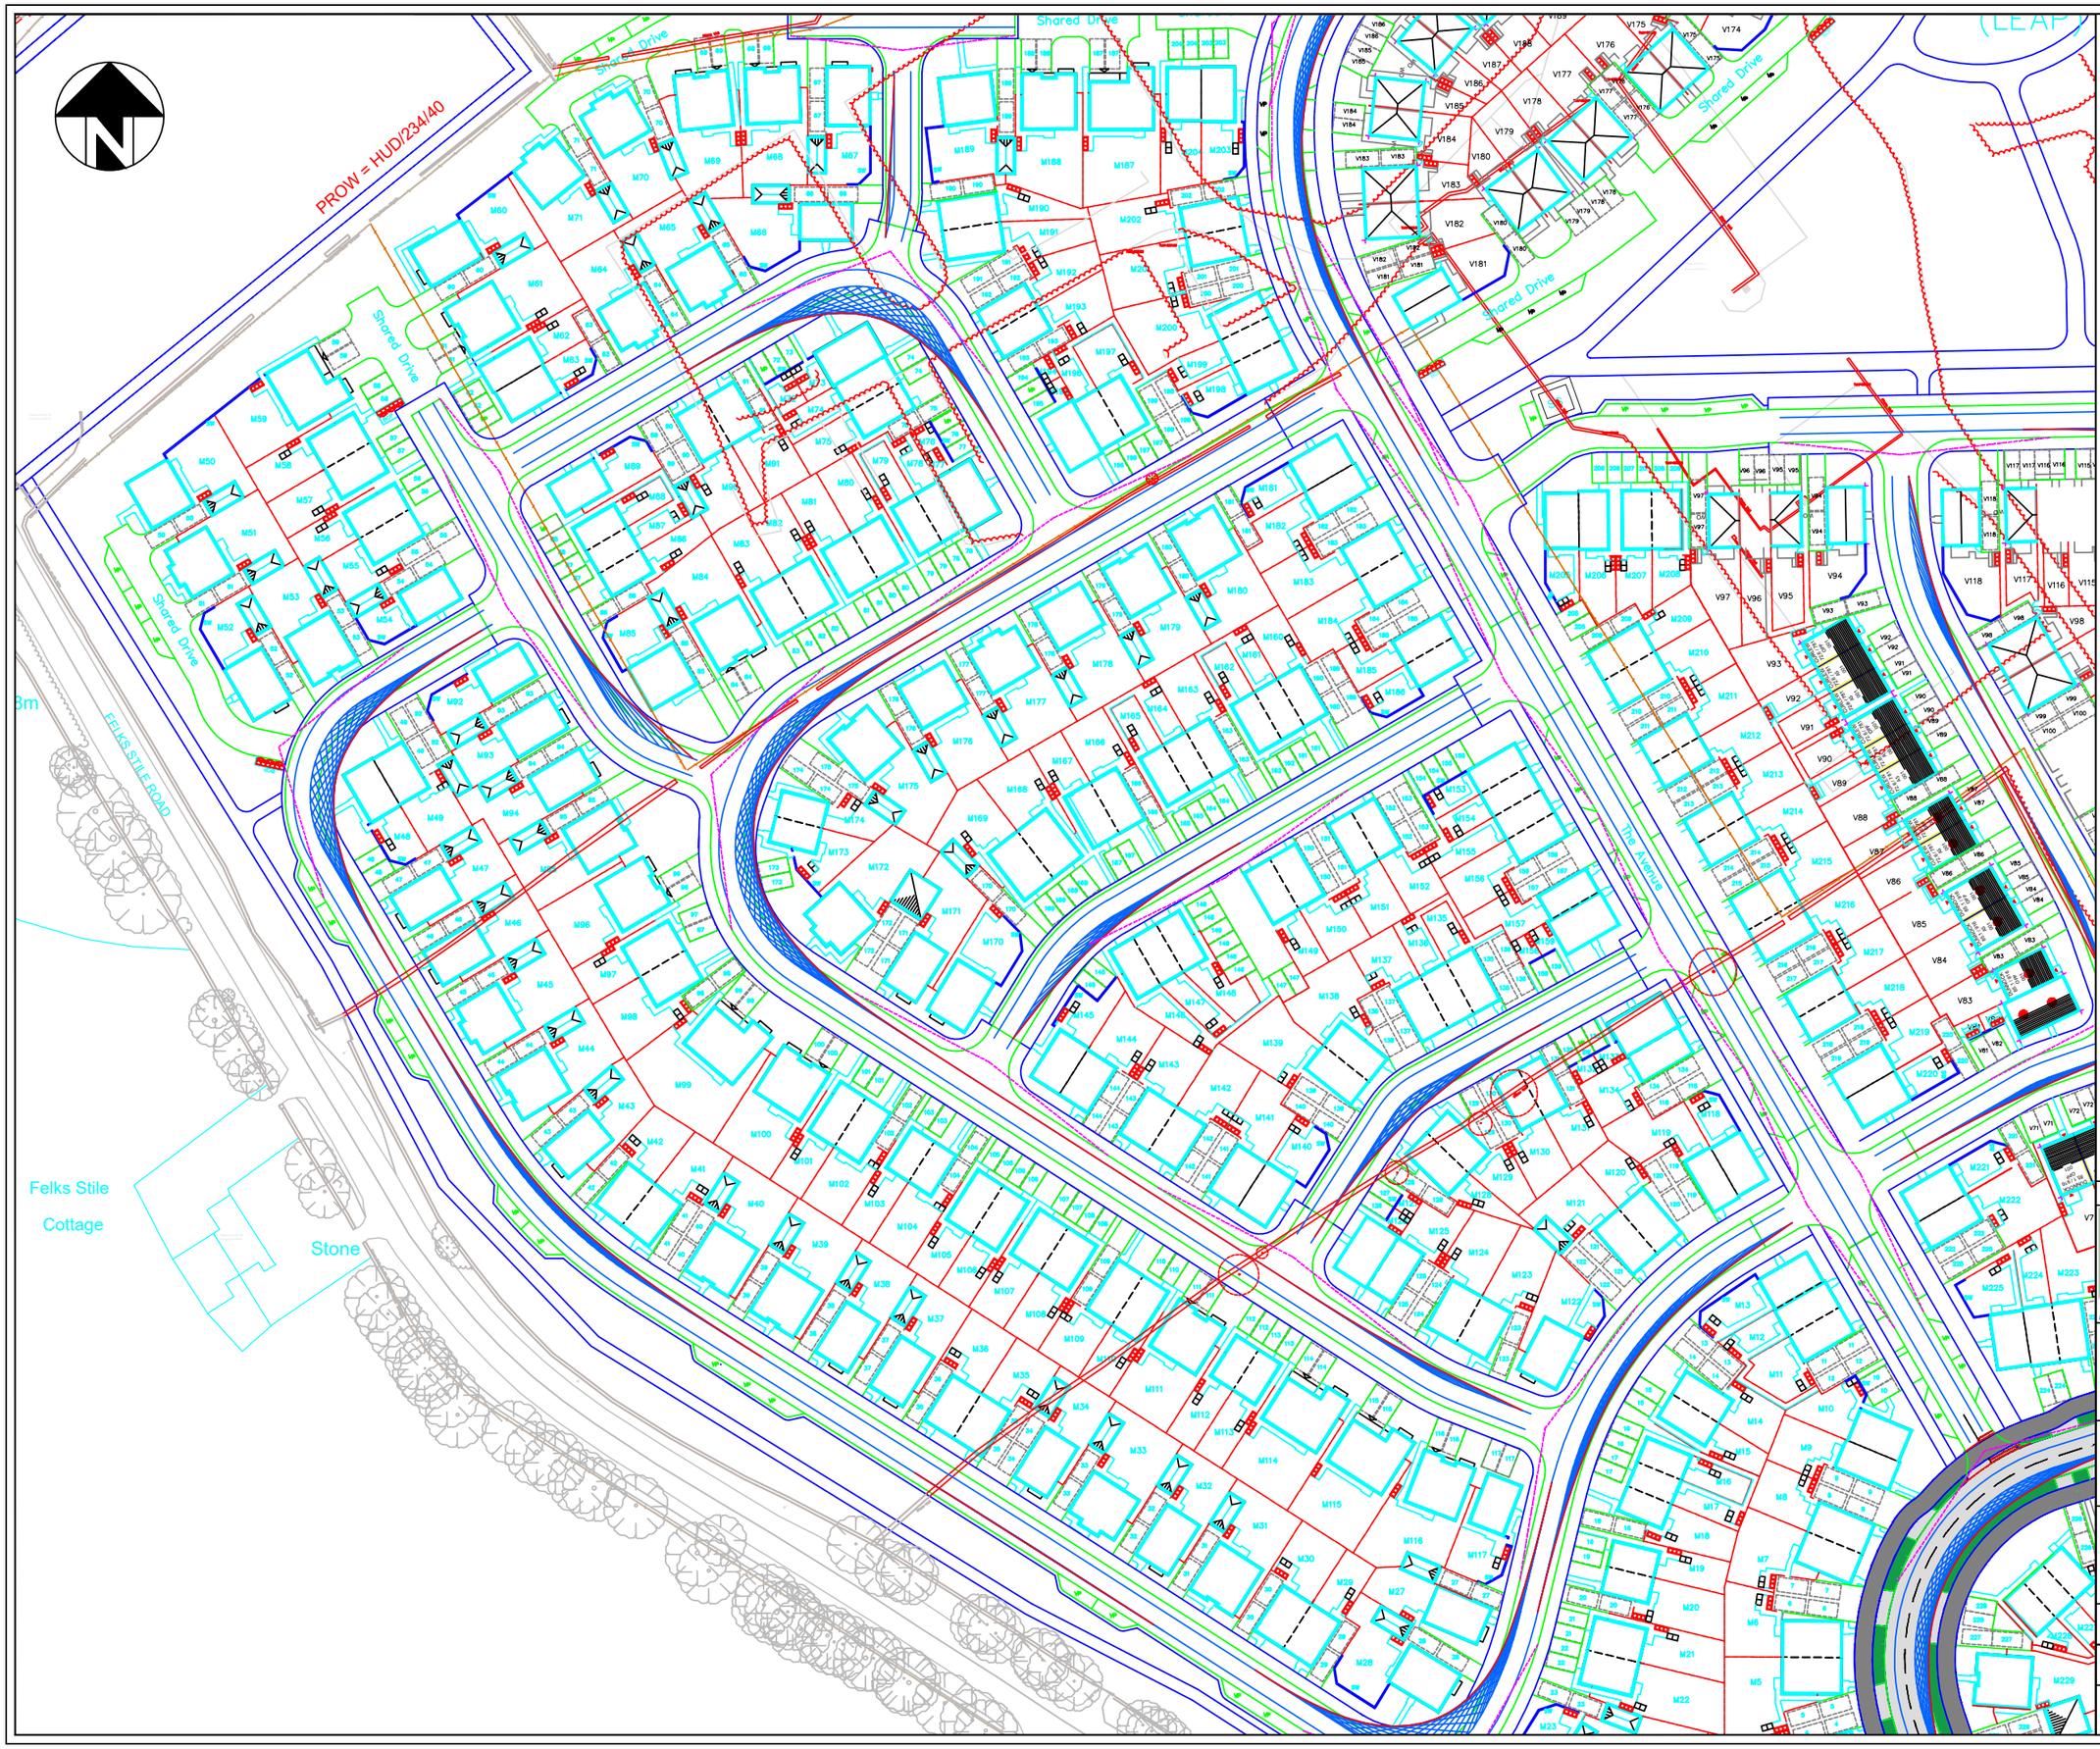

P01	Preliminary Issue	00.00.00	XX

ANDREW MOSELEY ASSOCIATES

Transport & Infrastructure Consultants

15 St Paul's Street
Second Floor
Leeds
LS1 2JG
www.amatp.co.uk

Project:

BLACKMOORFOOT ROAD, HUDDERSFIELD

Client:

VISTRY PARTNERSHIPS

Drawing:

VISIBILITY SPLAYS

Drawn By:	Date:	
RID	26.07.2024	
Checked:	Scale:	Paper:
JF	1:500	A3
Drawing No.		Rev.
AMA-22224-SK041 - 2.5		P01