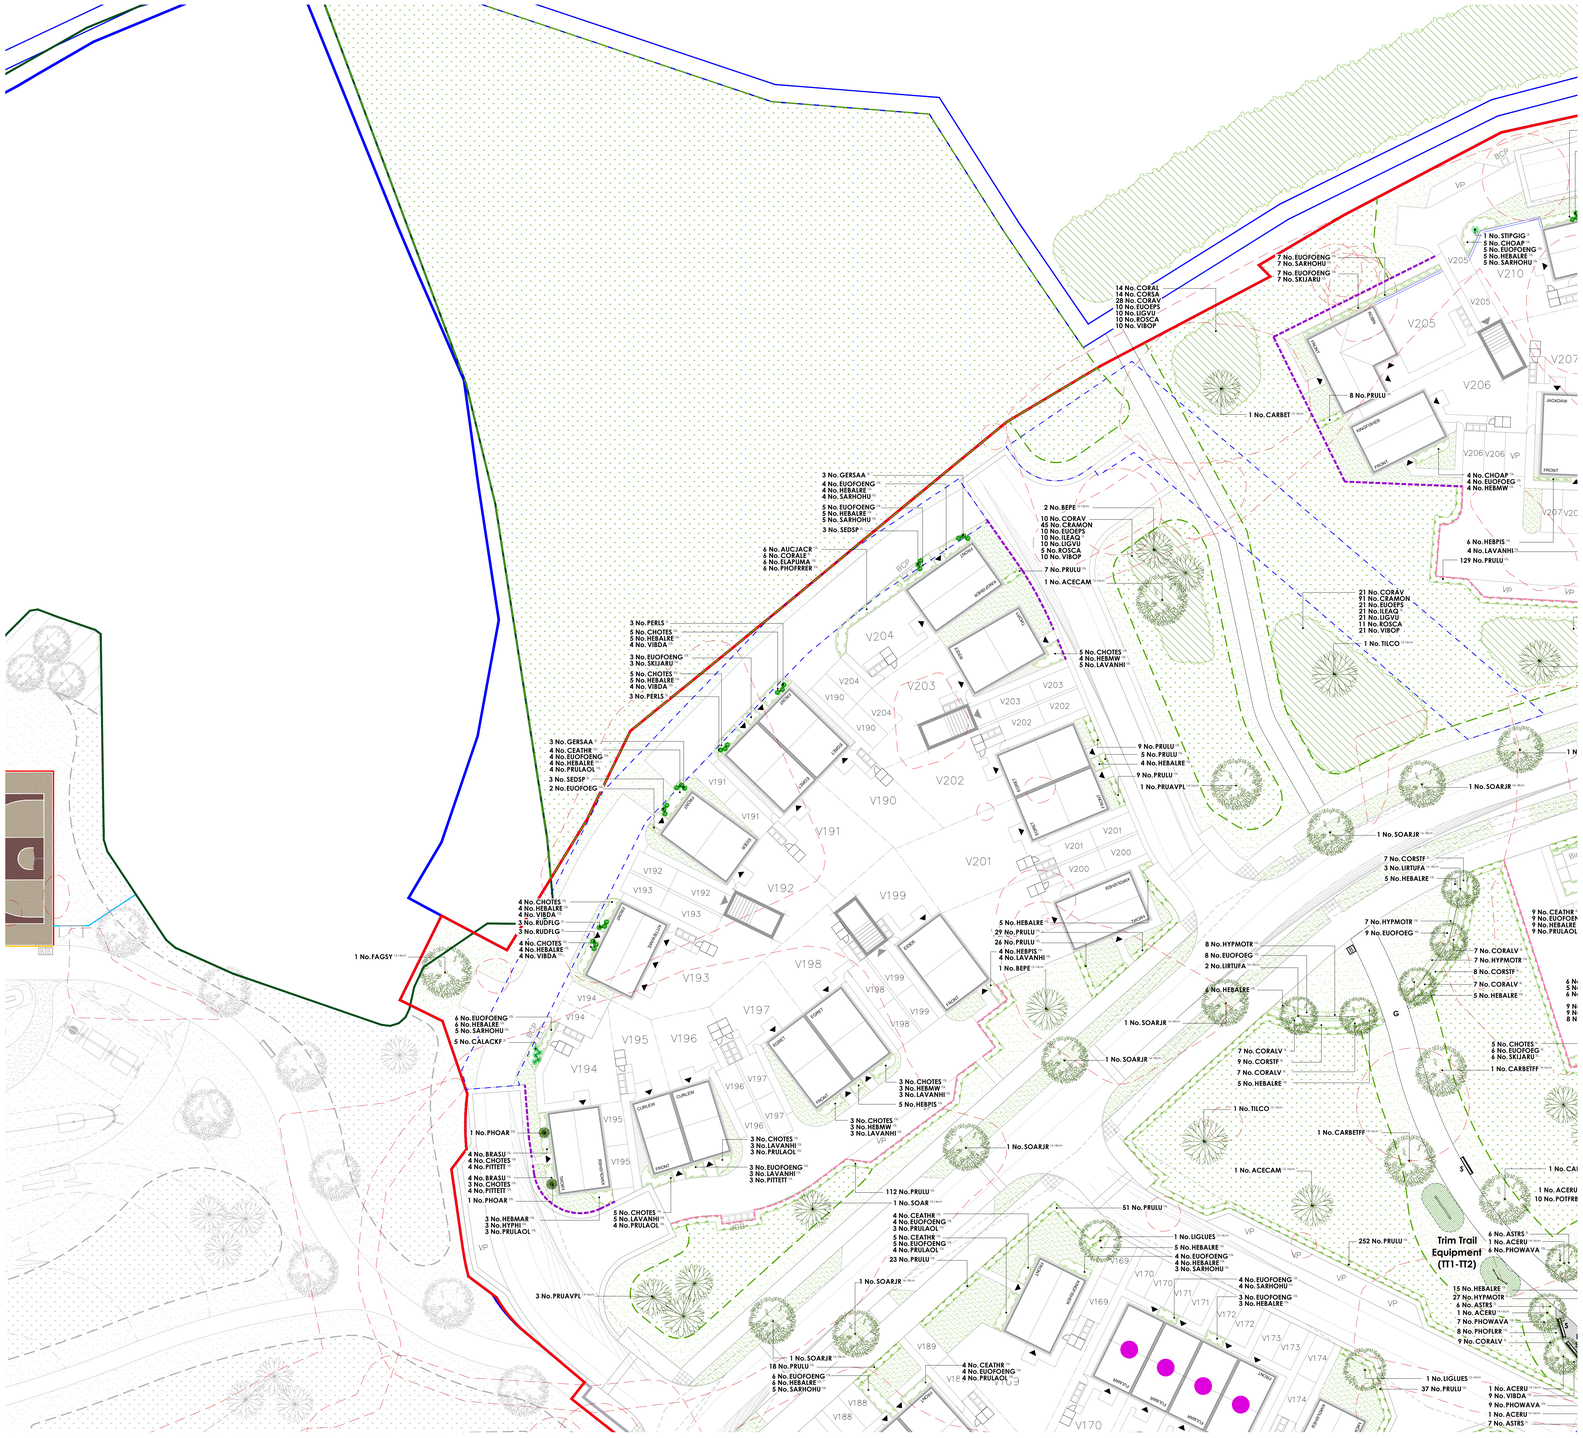

Softworks Schedule

Trees - Plots

Abbr	Species	Supply	Size	Girth	Number
LIGLUES	Ligustrum lucidum 'Excelsum Superbum'	HStd: RB	350-425cm	12-14cm	10
MAGGKOS	Magnolia kobus 'Isis'	HStd: RB	350-425cm	12-14cm	10
AMARH	Amelanchier arborea 'Robin Hill'	EHStd: RB	425-600cm	14-16cm	7
				Total	:27

Trees - Public Open Space

Abbr	Species	Supply	Size	Girth	Number
BEPE	Betula pendula	SStd: RB	300-350cm	10-12cm	5
QUIROO	Quercus robur	SStd: RB	300-350cm	10-12cm	4
ACECAM	Acer campestre	HStd: RB	350-425cm	12-14cm	14
ACEKINA	Acer platanoides 'Crimson King'	HStd: RB	350-425cm	12-14cm	2
APPBR	Apple 'Bramley'	HStd: RB MM106	350-425cm	12-14cm	5
APPRP	Apple 'Ribston Pippin'	HStd: RB MM106	350-425cm	12-14cm	7
APPYG	Apple 'Yorkshire Greening'	HStd: RB MM106	350-425cm	12-14cm	4
BEPE	Betula pendula	HStd: RB	350-425cm	12-14cm	16
CARBET	Carpinus betulus	HStd: RB	350-425cm	12-14cm	13
FAGSY	Fagus sylvatica	HStd: RB	350-425cm	12-14cm	9
MALTRI	Malus trilobata	HStd: RB	350-425cm	12-14cm	7
PEACON	Pear 'Concorde'	HStd: RB Quince A	350-425cm	12-14cm	3
PEAHI	Pear 'Hessle'	HStd: RB Quince A	350-425cm	12-14cm	6
PLUVI	Plum 'Victoria'	HStd: St Julian	350-425cm	12-14cm	4
SOAR	Sorbus aria	HStd: RB	350-425cm	12-14cm	10
SORARMA	Sorbus aria 'Majestica'	HStd: RB	350-425cm	12-14cm	2
SORAU	Sorbus aucuparia	HStd: RB	350-425cm	12-14cm	3
SORAUCR	Sorbus aucuparia 'Cardinal Royal'	HStd: RB	350-425cm	12-14cm	8
TILCO	Tilia cordata	HStd: RB	350-425cm	12-14cm	12
ACERU	Acer rubrum	EHStd: RB	425-600cm	14-16cm	17
BETJACA	Betula utilis jacquemontii	EHStd: RB	425-600cm	14-16cm	6
CARBETFF	Carpinus betulus 'Frans Fontaine'	EHStd: RB	425-600cm	14-16cm	33
PRUAVPL	Prunus avium 'Plena'	EHStd: RB	425-600cm	14-16cm	8
SORARMA	Sorbus aria 'Majestica'	EHStd: RB	425-600cm	14-16cm	3
TILCOGR	Tilia cordata 'Greenspire'	EHStd: RB	425-600cm	14-16cm	20
AMARH	Amelanchier arborea 'Robin Hill'	EHStd: RB	450-625cm	16-18cm	12
LIQST	Liquidambar styraciflua	EHStd: RB	450-625cm	16-18cm	12
LIRTULFA	Liriodendron tulipifera 'Fastigiatum'	EHStd: RB	450-625cm	16-18cm	21
MAGKOBS	Magnolia kobus 'Isis'	EHStd: RB	450-625cm	16-18cm	18
PYCAC	Pyrus calleryana 'Chanticleer'	EHStd: RB	450-625cm	16-18cm	7
QUEPA	Quercus palustris	EHStd: RB	450-625cm	16-18cm	1
SOARJR	Sorbus aucuparia 'Joseph Rock'	EHStd: RB	450-625cm	16-18cm	15
TILCOGR	Tilia cordata 'Greenspire'	EHStd: RB	450-625cm	16-18cm	2
BETJACA	Betula utilis jacquemontii	EHStd: RB	450-600cm	18-20cm	3
				Total	:312

Specimen Shrubs

Abbr	Species	Pot Size	Height	Habit	Number
PHOAR	Phormium 'Amazing Red'	25L	100-125cm	Trip Crn	7
PHOJE	Phormium 'Jester'	25L	100-125cm	Trip Crn	12
PHOWAVA	Phormium 'Yellow Wave'	25L	100-125cm	Trip Crn	12
PHOFRE	Photinia x fraseri 'Red Robin'	25L	100-125cm	HStd	1
				Total	:32

Single-Species Hedgerows

Abbr	Species	Pot Size	Height	Habit	Density	Length	Number
PRULU	Prunus lusitanica	10L	80-100cm	Bushy	0.4Ct/r	2688.77m	6796
ELAEB	Elaeagnus ebbingei	10L	80-100cm	Bushy	0.4Ct/r	230.88m	583
						Total :2919.65m	Total :7379

Shrubs - Plots

Abbr	Species	Pot Size	Height	Habit	Density	Area	Number
CORALE	Cornus alba 'Elegantissima'	3L	60-80cm	Branched	0.8Ct/r	48.67m²	85
BRASU	Brachyglottis 'Sunshine'	5L	30-40cm	Bushy	0.6Ct/r	24.36m²	74
CEATHR	Ceanothus thyrsiflorus repens	5L	30-40cm	Bushy	0.6Ct/r	16.94m²	52
CHOAP	Choisya 'Aztec Pearl'	5L	30-40cm	Bushy	0.6Ct/r	57.63m²	179
CHOTES	Choisya ternata 'Sundance'	5L	30-40cm	Bushy	0.6Ct/r	97.32m²	300
EUOFOENG	Euonymus fortunei 'Emerald N' Gold'	5L	20-30cm	Bushy	0.6Ct/r	76.48m²	237
EUOFOEG	Euonymus fortunei 'Emerald Gaiety'	5L	20-30cm	Bushy	0.6Ct/r	35.24m²	110
HEBMAR	Hebe 'Marjorie'	5L	30-40cm	Bushy	0.6Ct/r	7.69m²	24
HEBMW	Hebe 'Mrs Winder'	5L	30-40cm	Bushy	0.6Ct/r	44.61m²	141
HEBPQ	Hebe 'Purple Queen'	5L	30-40cm	Bushy	0.6Ct/r	36.3m²	115
HEBALRE	Hebe albicans 'Red Edge'	5L	20-30cm	Bushy	0.6Ct/r	82.18m²	261
LAVANNH	Lavandula angustifolia 'Hidcote'	5L	20-30cm	Bushy	0.6Ct/r	51.12m²	158
LAVANMU	Lavandula angustifolia 'Munstead'	5L	20-30cm	Bushy	0.6Ct/r	12.84m²	39
PITTET	Pittosporum tenuifolium 'Tom Thumb'	5L	20-30cm	Bushy	0.6Ct/r	9.32m²	29
PRULAOL	Prunus laurocerasus 'Otto Luyken'	5L	30-40cm	Bushy	0.6Ct/r	56.99m²	176
SARHOHU	Sarcococca humilis	5L	20-30cm	Bushy	0.6Ct/r	20.82m²	64
SKIJARU	Skimmia japonica 'Rubella'	5L	30-40cm	Bushy	0.6Ct/r	17.61m²	55
VIBDA	Viburnum davidii	5L	30-40cm	Bushy	0.6Ct/r	21.02m²	66
AUCJA	Aucuba japonica	10L	60-80cm	Bushy	0.8Ct/r	26.46m²	46
AUCJACK	Aucuba japonica 'Crotonifolia'	10L	40-60cm	Bushy	0.8Ct/r	22.21m²	39
AUCJACR	Aucuba japonica 'Crotonifolia'	10L	40-60cm	Bushy	0.8Ct/r	3.5m²	7
BRASU	Brachyglottis 'Sunshine'	10L	40-60cm	Bushy	0.7Ct/r	92.06m²	219
CEATHR	Ceanothus thyrsiflorus repens	10L	40-60cm	Bushy	0.7Ct/r	88.08m²	205
CHOAP	Choisya 'Aztec Pearl'	10L	40-60cm	Bushy	0.7Ct/r	120.02m²	278
CHOTE	Choisya ternata	10L	40-60cm	Bushy	0.8Ct/r	9.83m²	17
CHOTES	Choisya ternata 'Sundance'	10L	40-60cm	Bushy	0.7Ct/r	230.53m²	539
ELAPUMA	Elaeagnus pungens 'Maculata'	10L	80-100cm	Bushy	0.8Ct/r	52.17m²	92
EUOFOENG	Euonymus fortunei 'Emerald N' Gold'	10L	30-40cm	Bushy	0.7Ct/r	358.4m²	843
EUOFOEG	Euonymus fortunei 'Emerald Gaiety'	10L	30-40cm	Bushy	0.7Ct/r	112.38m²	261
FATJA	Fatsia japonica	10L	60-80cm	Bushy	0.8Ct/r	26.46m²	46
HEBMAR	Hebe 'Marjorie'	10L	40-60cm	Bushy	0.8Ct/r	33.82m²	60
HEBMW	Hebe 'Mrs Winder'	10L	40-60cm	Bushy	0.7Ct/r	95.06m²	224
HEBPQ	Hebe 'Purple Queen'	10L	40-60cm	Bushy	0.7Ct/r	75.59m²	180
HEBALRE	Hebe albicans 'Red Edge'	10L	30-40cm	Bushy	0.7Ct/r	253.07m²	592
HEBPIS	Hebe pinguifolia 'Sutherlandii'	10L	30-40cm	Bushy	0.7Ct/r	141.97m²	333
HYPHI	Hypericum 'Hidcote'	10L	40-60cm	Bushy	0.8Ct/r	38.25m²	68
LAVANHI	Lavandula angustifolia 'Hidcote'	10L	30-40cm	Bushy	0.7Ct/r	163.21m²	380
LAVANMU	Lavandula angustifolia 'Munstead'	10L	30-40cm	Bushy	0.7Ct/r	65.83m²	155
PHOFLRR	Photinia x fraseri 'Little Red Robin'	10L	60-80cm	Bushy	0.7Ct/r	24.45m²	53
PHOFRERR	Photinia x fraseri 'Red Robin'	10L	80-100cm	Bushy	0.8Ct/r	22.21m²	39
PITTETT	Pittosporum tenuifolium 'Tom Thumb'	10L	30-40cm	Bushy	0.7Ct/r	61.3m²	144
PRULAOL	Prunus laurocerasus 'Otto Luyken'	10L	60-80cm	Bushy	0.7Ct/r	195.61m²	462
PRULAOL	Prunus laurocerasus 'Otto Luyken'	10L	60-80cm	Bushy	0.8Ct/r	28.98m²	55
SARHOHU	Sarcococca humilis	10L	30-40cm	Bushy	0.7Ct/r	110.62m²	258
SKIJARU	Skimmia japonica 'Rubella'	10L	40-60cm	Bushy	0.7Ct/r	83.03m²	196
VIBDA	Viburnum davidii	10L	40-60cm	Bushy	0.7Ct/r	73.15m²	178
VIBTIEVP	Viburnum tinus 'Eve Price'	10L	40-60cm	Bushy	0.8Ct/r	5.16m²	9
						Total :3330.75m²	Total :8133

Grasses - On Plot

Abbr	Species	Pot Size	Height	Habit	Number
CALACKF	Calamagrostis acutiflora 'Karl Foerster'	2L		Full Pot	20
STIPGIG	Stipa gigantea	2L		Full Pot	3
				Total	:23

Herbaceous - On Plot

Abbr	Species	Pot Size	Height	Habit	Number
ACHTE	Achillea 'Terracotta'	2L		Full Pot	15
GERSAA	Geranium sanguineum 'Album'	2L		Full Pot	6
PERLS	Perovskia 'Little Spire'	2L		Full Pot	20
PHLRU	Phlomis russeliana	2L		Full Pot	12
RUDFLG	Rudbeckia fulgida 'Little Goldstar'	2L		Full Pot	18
SEDSP	Sedum spectabile	2L		Full Pot	24
				Total	:95

Shrubs - POS

Abbr	Species	Pot Size	Height	Habit	Density	Area	Number
CORALE	Cornus alba 'Elegantissima'	3L	60-80cm	Branched	0.8Ct/r	38.93m²	64
CORALK	Cornus alba 'Kesselringii'	3L	60-80cm	Branched	0.8Ct/r	38.93m²	64
CORALS	Cornus alba 'Sibirica'	3L	60-80cm	Branched	0.8Ct/r	3.19m²	5
CORALV	Cornus alba 'Variegata'	3L	60-80cm	Branched	0.8Ct/r	66.11m²	110
CORSAMF	Cornus sanguinea 'Midwinter Fire'	3L	60-80cm	Branched	0.8Ct/r	19m²	31
CORSAWB	Cornus sanguinea 'Winter Beauty'	3L	60-80cm	Branched	0.8Ct/r	38.93m²	64
CORSTF	Cornus stolonifera 'Flaviramea'	3L	60-80cm	Branched	0.8Ct/r	76.43m²	126
STIGI	Stipa gigantea	3L	30-40cm	Bushy	1Ct/r	8.25m²	10
ASTRS	Astilbe 'Red Sentinel'	5L		Full Pot	0.4Ct/r	12.01m²	36
CAROSE	Carex oshimensis 'Evergold'	5L	20-30cm	Full Pot	0.4Ct/r	3.21m²	21
HYPMOTR	Hypericum moserianum 'Tricolor'	5L	30-40cm	Bushy	0.4Ct/r	32.13m²	93
KNIFT	Kniphofia 'Percomacia'	5L		Full Pot	0.4Ct/r	13.66m²	40
POTFRBS	Potentilla fruticosa 'bella sol'	5L	30-40cm	Bushy	0.4Ct/r	52.69m²	151
BRASU	Brachyglottis 'Sunshine'	10L	40-60cm	Bushy	0.7Ct/r	22.9m²	50
CHOTES	Choisya ternata 'Sundance'	10L	40-60cm	Bushy	0.7Ct/r	43.11m²	92
EUOFOEG	Euonymus fortunei 'Emerald Gaiety'	10L	30-40cm	Bushy	0.7Ct/r	28.26m²	63
HEBALRE	Hebe albicans 'Red Edge'	10L	40-60cm	Bushy	0.7Ct/r	89.83m²	193
HEBPIS	Hebe pinguifolia 'Sutherlandii'	10L	30-40cm	Bushy	0.7Ct/r	44.78m²	98
HYPHI	Hypericum 'Hidcote'	10L	40-60cm	Bushy	0.8Ct/r	22.81m²	38
HYPHI	Hypericum 'Hidcote'	10L	40-60cm	Bushy	0.7Ct/r	3.85m²	8
HYPMOTR	Hypericum moserianum 'Tricolor'	10L	40-60cm	Bushy	0.7Ct/r	47.62m²	102
LAVANHI	Lavandula angustifolia 'Hidcote'	10L	30-40cm	Bushy	0.7Ct/r	43.38m²	96
PHOWAVA	Phormium 'Yellow Wave'	10L	60-80cm	Trip Crn	0.8Ct/r	51.37m²	85
VIBDA	Viburnum davidii	10L	40-60cm	Bushy	0.7Ct/r	38.95m²	83
						Total :840.33m²	Total :1723

Native Hedgerow - Species-Rich (Transplants)

Abbr	Species	Supply	Height	Density	Mix %	Length	Number
CORSA	Cornus sanguinea	1l+1: 3 Brks	60-80cm	0.3Ct/r Double Staggered at 0.3m offset	10%	11.48m	77
CRAMON	Crataegus monogyna	1l+1: 3 Brks	60-80cm	0.3Ct/r Double Staggered at 0.3m offset	35%	40.18m	268
EUOEPS	Euonymus europaeus	1l+1: 3 Brks	60-80cm	0.3Ct/r Double Staggered at 0.3m offset	10%	11.48m	77
ILEAQ	Ilex aquifolium	2L: 3 Brks	40-60cm	0.3Ct/r Double Staggered at 0.3m offset	15%	17.22m	115
LIGVU	Ligustrum vulgare	1l+1: 3 Brks	60-80cm	0.3Ct/r Double Staggered at 0.3m offset	15%	17.22m	115
ROSCA	Rosa canina	1l+1: 3 Brks	60-80cm	0.3Ct/r Double Staggered at 0.3m offset	5%	5.74m	39
VIBOP	Viburnum opulus	1l+1: 3 Brks	60-80cm	0.3Ct/r Double Staggered at 0.3m offset	10%	11.48m	77
						Total :114.8m	Total :768

Native Fruiting Hedgerow - Species-Rich (Transplants)

Abbr	Species	Supply	Height	Density	Mix %	Length	Number
CORAV	Corylus avellana	1+1: 3 Brks BR	60-80cm	0.3Ct/r Double Staggered at 0.3m offset	10%	7.7m	52
CRAMON	Crataegus monogyna	1+1: 3 Brks BR	60-80cm	0.3Ct/r Double Staggered at 0.3m offset	30%	23.12m	156
EUOEPS	Euonymus europaeus	1+1: 3 Brks BR	60-80cm	0.3Ct/r Double Staggered at 0.3m offset	5%	3.86m	26
ILEAQ	Ilex aquifolium	2L: 3 Brks	40-60cm	0.3Ct/r Double Staggered at 0.3m offset	5%	3.86m	26
LIGVU	Ligustrum vulgare	1+1: 3 Brks BR	60-80cm	0.3Ct/r Double Staggered at 0.3m offset	10%	7.7m	52
MALSY	Malus sylvestris	1+1: 3 Brks BR	60-80cm	0.3Ct/r Double Staggered at 0.3m offset	15%	11.56m	78
PRUDOM	Prunus domestica	1+1: 3 Brks	60-80cm	0.3Ct/r Double Staggered at 0.3m offset	20%	15.42m	104
ROSCA	Rosa canina	1+1: 3 Brks BR	60-80cm	0.3Ct/r Double Staggered at 0.3m offset	5%	3.86m	26
						Total :77.08m	Total :520

Native Scrub - Species-Rich - 4m Offset

Abbr	Species	Supply	Height	Mix %	Density	Area	Number
CORAL	Cornus alba	1+1: 3 Brks	60-80cm	15%	1/m²	175.41m²	177
CORSA	Cornus sanguinea	1+1: 3 Brks BR	60-80cm	15%	1/m²	175.41m²	177
CORAV	Corylus avellana	1+1: 3 Brks BR	60-80cm	30%	1/m²	350.81m²	353
EUOEPS	Euonymus europaeus	1+1: 3 Brks BR	60-80cm	10%	1/m²	116.94m²	119
LIGVU	Ligustrum vulgare	1+1: 3 Brks BR	60-80cm	10%	1/m²	116.94m²	119
ROSCA	Rosa canina	1+1: 3 Brks BR	60-80cm	10%	1/m²	116.94m²	119
VIBOP	Viburnum opulus	1+1: 3 Brks BR	60-80cm	10%	1/m²	116.94m²	119
						Total :1169.39m²	Total :1183

Native Scrub - Species-Rich - 6m Offset

Abbr	Species	Supply	Height	Mix %	Density	Area	Number
CORSA	Cornus sanguinea	1+1: 3 Brks BR	60-80cm	15%	1/m²	63.56m²	66
CORAV	Corylus avellana	1+1: 3 Brks BR	60-80cm	30%	1/m²	148.31m²	150
EUOEPS	Euonymus europaeus	1+1: 3 Brks BR	60-80cm	10%	1/m²	42.39m²	45
ILEAQ	Ilex aquifolium	2L: 3 Brks	40-60cm	15%	1/m²	63.56m²	66
LIGVU	Ligustrum vulgare	1+1: 3 Brks BR	60-80cm	5%	1/m²	21.19m²	23
ROSCA	Rosa canina	1+1: 3 Brks BR	60-80cm	10%	1/m²	42.39m²	45
VIBOP	Viburnum opulus	1+1: 3 Brks BR	60-80cm	10%	1/m²	42.39m²	45
						Total :423.79m²	Total :440

Native Scrub - Species-Rich - 13m Offset

Abbr	Species	Supply	Height	Mix %	Density	Area	Number
CORSA	Cornus sanguinea	1+1: 3 Brks BR	60-80cm	15%	1/m²	63.56m²	66
CORAV	Corylus avellana	1+1: 3 Brks BR	60-80cm	35%	1/m²	148.31m²	150
EUOEPS	Euonymus europaeus	1+1: 3 Brks BR	60-80cm	10%	1/m²	42.39m²	45
ILEAQ	Ilex aquifolium	2L: 3 Brks	40-60cm	15%	1/m²	63.56m²	66
LIGVU	Ligustrum vulgare	1+1: 3 Brks BR	60-80cm	5%	1/m²	21.19m²	23
ROSCA	Rosa canina	1+1: 3 Brks BR	60-80cm	10%	1/m²	42.39m²	45
VIBOP	Viburnum opulus	1+1: 3 Brks BR	60-80cm	10%	1/m²	42.39m²	45
						Total :423.79m²	Total :440

Turf & Seeding

Turf
Turf to gardens to be laid as Rolawn 'Medallion', or similar approved.

Amenity Grass
AG2 low maintenance seed mixture, as supplied by Germinal (www.germinalamenity.com) or similar approved.

Meadow Grassland
EM1, seed mixture for meadows, as supplied by Emorsgate Seeds (www.wildseed.co.uk) or similar approved.

Drawing to be read in conjunction with GLY0043 SP 01 Landscape Specification.

Key

- Application site boundary.
- Existing/Proposed easements
- Maintenance access track surfacing to suit the requirements of the adopting Water Authority
- Existing vegetation to be retained.
- Existing vegetation to be removed.

Surface Treatments

Tarmac Paving
Tarmac path with standard pcc edge. (Colour: Black). Associated construction build ups to the Project Engineers specification.

Block Paving
Marshalls Tegula (Colour: Traditional) in 120x160, 160x160 & 240x160mm sizes. Laid in a radial pattern to match the arc of the paths shown. Paver thickness and associated construction build ups to the Project Engineers specification.

Gravel
20-40mm loose gravel laid over a standard weedproof membrane.

Street Furniture

Seat
Coerphilly Steel Framed Timber Seat with back & armrests (ref: BX14 4280-S), as supplied by Broxap (www.broxap.com), or similar approved. Supplied with FSC Hardwood timber & painted steelwork (Colour Holly green - BS4800 14 C 39)

Bench
Coerphilly Steel Framed Timber Bench (ref: BX14 4280-B), as supplied by Broxap (www.broxap.com), or similar approved. Supplied with FSC Hardwood timber & painted steelwork (Colour Holly green - BS4800 14 C 39)

Picnic Bench
Coerphilly Steel Framed Timber Picnic Unit (ref: BX14 4280), as supplied by Broxap (www.broxap.com), or similar approved. Supplied with FSC Hardwood timber & painted steelwork (Colour Holly green - BS4800 14 C 39)

Picnic Bench - Accessible
Coerphilly Steel Framed Timber Picnic Unit with bench to one side only to allow for wheelchair accessibility (ref: BX14 4280), as supplied by Broxap (www.broxap.com), or similar approved. Supplied with FSC Hardwood timber & painted steelwork (Colour Holly green - BS4800 14 C 39)

Litter Bin
Derby Standard Litter Bin 120L (ref: BX45G 2550), as supplied by Broxap (www.broxap.com), or similar approved. Bin to be labeled as accepting both refuse and dog waste.

Cycle Stands
Sheffield Cycle Stands (ref: BXMW/GS/Sheffield Stand), as supplied by Broxap (www.broxap.com), or similar approved. Set on an asphalt surround with standard pcc pin kerb edge.

Timber Gate Posts.
0.3m x 0.3m FSC Hardwood timber posts set either side of footpaths where shown on plan. Post to be set 1.2m high with pyramid top with planed faces.

Notes:
All furniture to be root fixed to supplier specification.

Boundary Treatments

Drystone Wall
Refer to Architects drawings for further details.

Knee Rail
Refer to Architects drawings for further details.

Acoustic Fence
Refer to Architects drawings for further details.

Scale Bar
0m 5m 10m 15m 20m 25m

Landscape Institute Registered Practice

tel: 01530 265688 | email: info@golbyandluck.co.uk | web: www.golbyandluck.co.uk

This drawing has been produced by GOLBY AND LUCK LTD.All rights reserved. Ordnance Survey Licence No. AC0000811016 registered with ProVeA© Office: 207 Leicester Road, Ibstock, Leicestershire, LE67 6HP

Location Plan

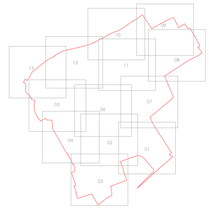

Rev	Date	Notes	Int.
A	30/05/05	Revised to Latest Layout	APF

Project
Blckmoorfoot, Huddersfield

Drawing title
Landscape Proposals
(Sheet 13 of 13)

Status
PLANNING

Client
Vistry

Scale	Drawn By	Checked By
1:250 @ A0	APF	DC

Date	Reference
15/05/2025	**GLY0043 LP-V 13A**

golby+luck
landscape architects