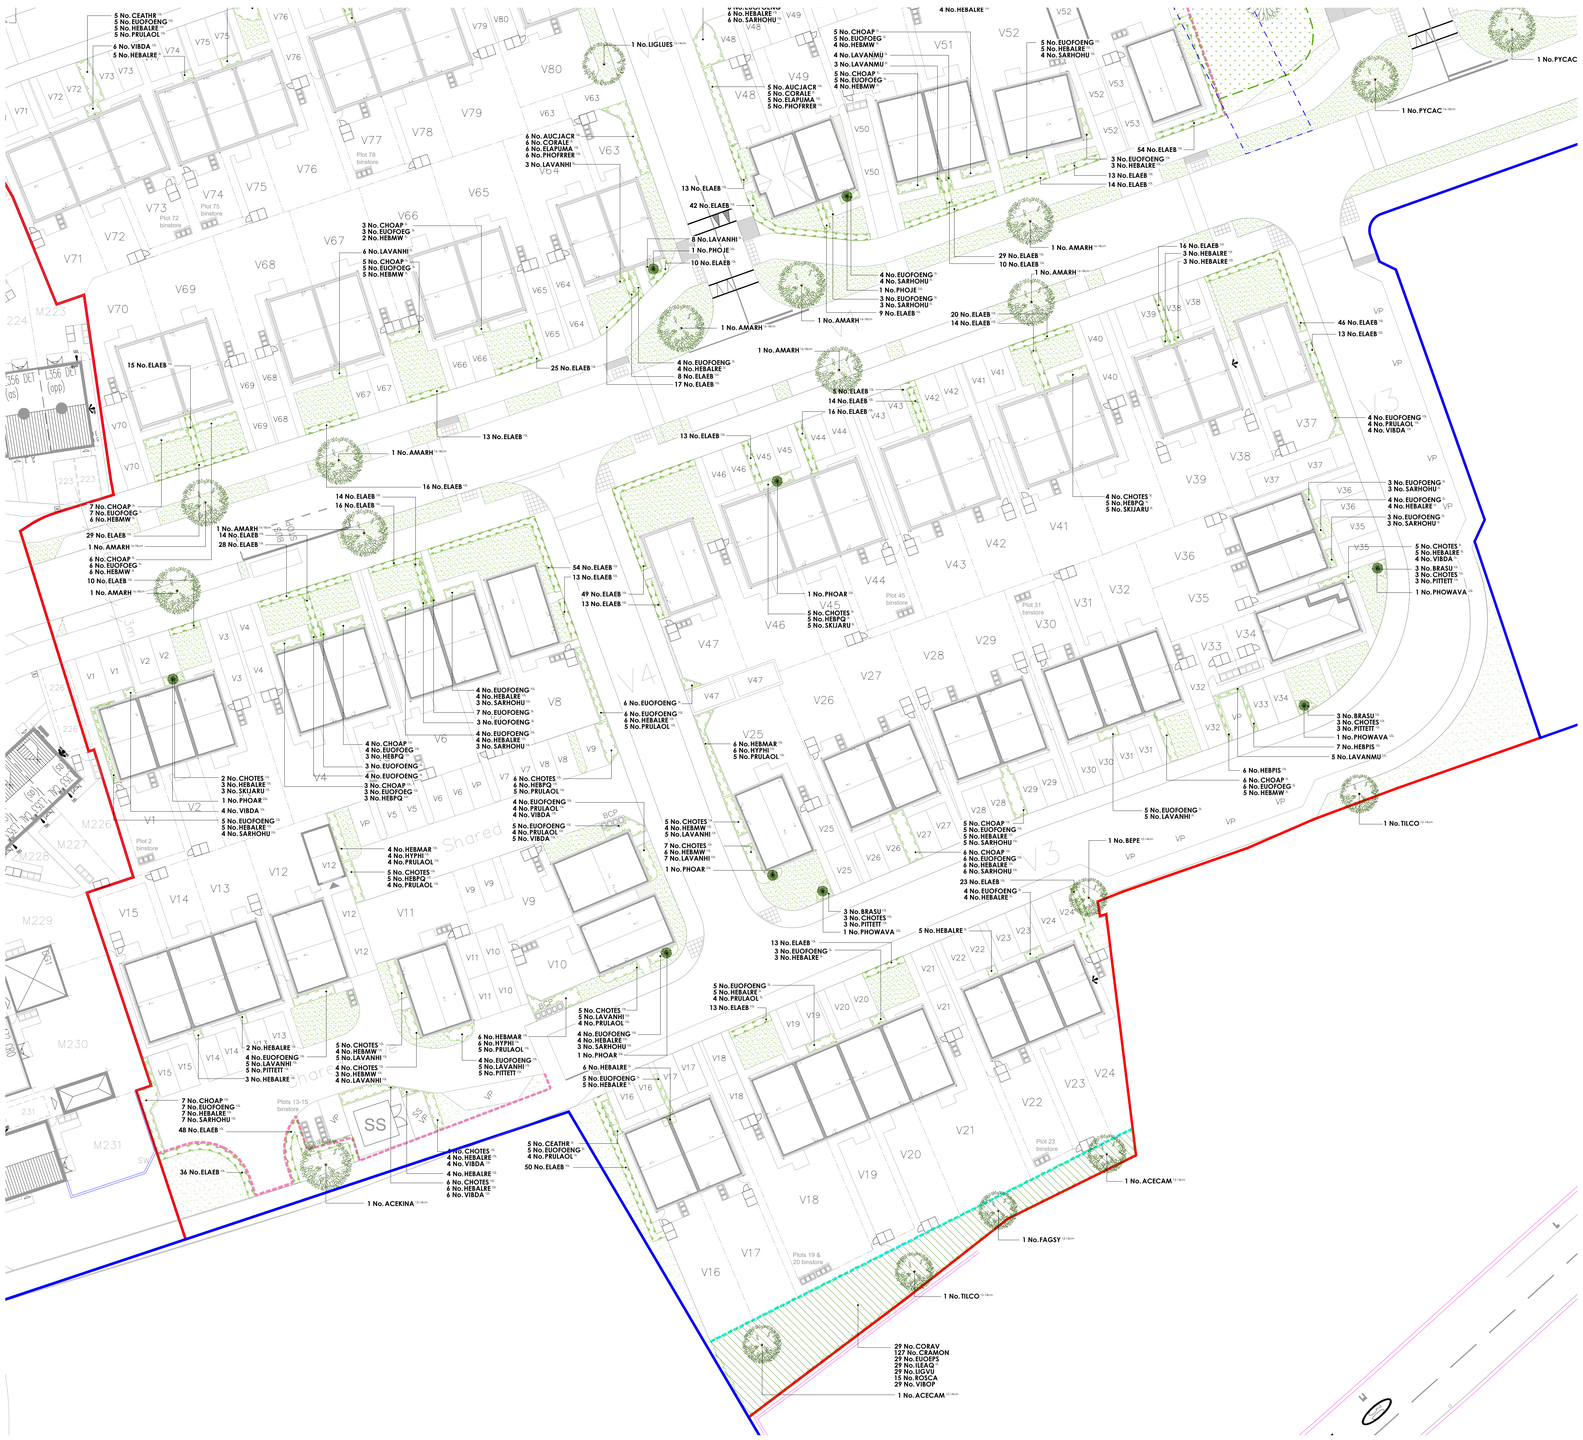


## Softworks Schedule

### Trees - Plots

| Abbr | Species | Supply | Size | Girth | Number |
|---|---|---|---|---|---|
| LIGLUES | Ligustrum lucidum 'Excelsum Superbum' | HStd: RB | 350-425cm | 12-14cm | 7 |
| MAGKOS | Magnolia kobus 'Isis' | HStd: RB | 350-425cm | 12-14cm | 10 |
| AMARH | Amelanchier arborea 'Robin Hill' | EHStd: RB | 425-600cm | 14-16cm | 11 |
| | | | | | Total :28 |

### Trees - Public Open Space

| Abbr | Species | Supply | Size | Girth | Number |
|---|---|---|---|---|---|
| BEPE | Betula pendula | SStd: RB | 300-350cm | 10-12cm | 4 |
| QUEROO | Quercus robur | SStd: RB | 300-350cm | 10-12cm | 4 |
| ACECAM | Acer campestre | HStd: RB | 350-425cm | 12-14cm | 30 |
| ACEKINA | Acer platanoides 'Crimson King' | HStd: RB | 350-425cm | 12-14cm | 2 |
| APPBR | Apple 'Bramley' | HStd: RB MM106 | 350-425cm | 12-14cm | 5 |
| APPRP | Apple 'Ribston Pippin' | HStd: RB MM106 | 350-425cm | 12-14cm | 7 |
| APPYG | Apple 'Yorkshire Greening' | HStd: RB MM106 | 350-425cm | 12-14cm | 4 |
| BEPE | Betula pendula | HStd: RB | 350-425cm | 12-14cm | 47 |
| CARBET | Carpinus betulus | HStd: RB | 350-425cm | 12-14cm | 31 |
| FAGSY | Fagus sylvatica | HStd: RB | 350-425cm | 12-14cm | 13 |
| MALTRI | Malus trilobata | HStd: RB | 350-425cm | 12-14cm | 7 |
| PEACON | Pear 'Concorde' | HStd: RB Quince A | 350-425cm | 12-14cm | 3 |
| PEAHI | Pear 'Hessle' | HStd: RB Quince A | 350-425cm | 12-14cm | 6 |
| PLUVI | Plum 'Victoria' | HStd: SI Julian | 350-425cm | 12-14cm | 4 |
| SOAR | Sorbus aria | HStd: RB | 350-425cm | 12-14cm | 16 |
| SORARMA | Sorbus aria 'Majestica' | HStd: RB | 350-425cm | 12-14cm | 2 |
| SORAU | Sorbus aucuparia | HStd: RB | 350-425cm | 12-14cm | 3 |
| SORAUCR | Sorbus aucuparia 'Cardinal Royal' | HStd: RB | 350-425cm | 12-14cm | 8 |
| TILCO | Tilia cordata | HStd: RB | 350-425cm | 12-14cm | 22 |
| ACERU | Acer rubrum | EHStd: RB | 425-600cm | 14-16cm | 15 |
| BETJACA | Betula utilis jacquemontii | EHStd: RB | 425-600cm | 14-16cm | 6 |
| CARBETFP | Carpinus betulus 'Frans Fontaine' | EHStd: RB | 425-600cm | 14-16cm | 37 |
| PRUAVPL | Prunus avium 'Plena' | EHStd: RB | 425-600cm | 14-16cm | 17 |
| SORARMA | Sorbus aria 'Majestica' | EHStd: RB | 425-600cm | 14-16cm | 3 |
| TILCOGR | Tilia cordata 'Greenspire' | EHStd: RB | 425-600cm | 14-16cm | 16 |
| AMARH | Amelanchier arborea 'Robin Hill' | EHStd: RB | 450-625cm | 16-18cm | 10 |
| LIQST | Liquidambar styraciflua | EHStd: RB | 450-625cm | 16-18cm | 10 |
| LIRTULIFA | Liriodendron tulipifera 'Fastigiatum' | EHStd: RB | 450-625cm | 16-18cm | 19 |
| MAGKOIS | Magnolia kobus 'Isis' | EHStd: RB | 450-625cm | 16-18cm | 19 |
| PYCAC | Pyrus calleryana 'Chanticleer' | EHStd: RB | 450-625cm | 16-18cm | 7 |
| QUEPA | Quercus palustris | EHStd: RB | 450-625cm | 16-18cm | 1 |
| SOARJR | Sorbus aucuparia 'Joseph Rock' | EHStd: RB | 450-625cm | 16-18cm | 15 |
| TILCOGR | Tilia cordata 'Greenspire' | EHStd: RB | 450-625cm | 16-18cm | 2 |
| BETJACA | Betula utilis jacquemontii | EHStd: RB | 450-650cm | 18-20cm | 3 |
| | | | | | Total :398 |

### Specimen Shrubs

| Abbr | Species | Pot Size | Height | Habit | Number |
|---|---|---|---|---|---|
| PHOAR | Phormium 'Amazing Red' | 25L | 100-125cm | Trp Cm | 7 |
| PHOJE | Phormium 'Jester' | 25L | 100-125cm | Trp Cm | 14 |
| PHOWAVA | Phormium 'Yellow Wave' | 25L | 100-125cm | Trp Cm | 12 |
| PHOFRR | Photinia x fraseri 'Red Robin' | 25L | 100-125cm | HStd | 1 |
| | | | | | Total :34 |

### Single-Species Hedgerows

| Abbr | Species | Pot Size | Height | Habit | Density | Length | Number |
|---|---|---|---|---|---|---|---|
| ELAEB | Elaeagnus ebbingei | 10L | 80-100cm | Bushy | 0.4Ctr | 2946.51m | 7447 |
| | | | | | | Total :2946.51m | Total :7447 |

### Shrubs - Plots

| Abbr | Species | Pot Size | Height | Habit | Density | Area | Number |
|---|---|---|---|---|---|---|---|
| CORALE | Cornus alba 'Elegantissima' | 3L | 60-80cm | Branched | 0.8Ctr | 47.58m² | 85 |
| BRASU | Brachyglottis 'Sunshine' | 5L | 30-40cm | Bushy | 0.6Ctr | 10.08m² | 31 |
| CEATHR | Ceanothus thyrsiflorus repens | 5L | 30-40cm | Bushy | 0.6Ctr | 21.04m² | 65 |
| CHOAP | Choisya 'Aztec Pearl' | 5L | 30-40cm | Bushy | 0.6Ctr | 60.14m² | 185 |
| CHOTES | Choisya ternata 'Sundance' | 5L | 30-40cm | Bushy | 0.6Ctr | 106.7m² | 324 |
| EUOFOENG | Euonymus fortunei 'Emerald 'n' Gold' | 5L | 20-30cm | Bushy | 0.6Ctr | 117.13m² | 362 |
| EUOFOEG | Euonymus fortunei 'Emerald Gaiety' | 5L | 20-30cm | Bushy | 0.6Ctr | 43.92m² | 136 |
| HEBMAR | Hebe 'Marjorie' | 5L | 30-40cm | Bushy | 0.6Ctr | 16.39m² | 52 |
| HEBMW | Hebe 'Mrs Winder' | 5L | 30-40cm | Bushy | 0.6Ctr | 37.46m² | 118 |
| HEBPQ | Hebe 'Purple Queen' | 5L | 30-40cm | Bushy | 0.6Ctr | 60.35m² | 182 |
| HEBALRE | Hebe albicans 'Red Edge' | 5L | 20-30cm | Bushy | 0.6Ctr | 113.57m² | 347 |
| LAVANNH | Lavandula angustifolia 'Hidcote' | 5L | 30-40cm | Bushy | 0.6Ctr | 54.78m² | 167 |
| LAVANMU | Lavandula angustifolia 'Munstead' | 5L | 20-30cm | Bushy | 0.6Ctr | 7.8m² | 24 |
| PITTETT | Pittosporum tenuifolium 'Tom Thumb' | 5L | 20-30cm | Bushy | 0.6Ctr | 5.91m² | 18 |
| PRULAOL | Prunus laurocerasus 'Otto Luyken' | 5L | 40-60cm | Bushy | 0.6Ctr | 68.23m² | 213 |
| SARHOHU | Sarcococca humilis | 5L | 20-30cm | Bushy | 0.6Ctr | 45.02m² | 137 |
| SKIJARU | Skimmia japonica 'Rubella' | 5L | 30-40cm | Bushy | 0.6Ctr | 35.25m² | 105 |
| VIBDA | Viburnum davidii | 5L | 40-60cm | Bushy | 0.6Ctr | 23.01m² | 73 |
| AUCJA | Aucuba japonica | 10L | 60-80cm | Bushy | 0.8Ctr | 28.09m² | 49 |
| AUCJACR | Aucuba japonica 'Crotonifolia' | 10L | 60-80cm | Bushy | 0.8Ctr | 3.76m² | 7 |
| AUCJACB | Aucuba japonica 'Crotonifolia' | 10L | 60-80cm | Bushy | 0.8Ctr | 19.49m² | 36 |
| BRASU | Brachyglottis 'Sunshine' | 10L | 40-60cm | Bushy | 0.7Ctr | 82.62m² | 196 |
| CEATHR | Ceanothus thyrsiflorus repens | 10L | 40-60cm | Bushy | 0.7Ctr | 82.73m² | 191 |
| CHOAP | Choisya 'Aztec Pearl' | 10L | 40-60cm | Bushy | 0.7Ctr | 113.47m² | 259 |
| CHOTE | Choisya ternata | 10L | 40-60cm | Bushy | 0.8Ctr | 10.47m² | 18 |
| CHOTES | Choisya ternata 'Sundance' | 10L | 40-60cm | Bushy | 0.7Ctr | 215.09m² | 503 |
| ELAPUMA | Elaeagnus pungens 'Maculata' | 10L | 100cm | Bushy | 0.8Ctr | 51.34m² | 92 |
| EUOFOENG | Euonymus fortunei 'Emerald 'n' Gold' | 10L | 30-40cm | Bushy | 0.7Ctr | 329.06m² | 764 |
| EUOFOEG | Euonymus fortunei 'Emerald Gaiety' | 10L | 30-40cm | Bushy | 0.7Ctr | 112.47m² | 257 |
| FATJA | Fatsia japonica | 10L | 60-80cm | Bushy | 0.8Ctr | 28.09m² | 49 |
| HEBMAR | Hebe 'Marjorie' | 10L | 30-40cm | Bushy | 0.8Ctr | 31.15m² | 56 |
| HEBMW | Hebe 'Mrs Winder' | 10L | 40-60cm | Bushy | 0.7Ctr | 89.76m² | 209 |
| HEBPQ | Hebe 'Purple Queen' | 10L | 40-60cm | Bushy | 0.7Ctr | 70.51m² | 167 |
| HEBALRE | Hebe albicans 'Red Edge' | 10L | 30-40cm | Bushy | 0.7Ctr | 245.57m² | 564 |
| HEBPIS | Hebe pinguifolia 'Sutherlandii' | 10L | 30-40cm | Bushy | 0.7Ctr | 132.25m² | 309 |
| HYPHI | Hypericum 'Hidcote' | 10L | 40-60cm | Bushy | 0.8Ctr | 35.83m² | 65 |
| LAVANH | Lavandula angustifolia 'Hidcote' | 10L | 30-40cm | Bushy | 0.7Ctr | 156.46m² | 363 |
| LAVANMU | Lavandula angustifolia 'Munstead' | 10L | 30-40cm | Bushy | 0.7Ctr | 62.6m² | 146 |
| PHOFLRR | Photinia x fraseri 'Little Red Robin' | 10L | 60-80cm | Bushy | 0.7Ctr | 16.1m² | 35 |
| PHOFRRER | Photinia x fraseri 'Red Robin' | 10L | 80-100cm | Bushy | 0.8Ctr | 19.49m² | 36 |
| PITTETT | Pittosporum tenuifolium 'Tom Thumb' | 10L | 30-40cm | Bushy | 0.7Ctr | 51.67m² | 122 |
| PRULAOL | Prunus laurocerasus 'Otto Luyken' | 10L | 60-80cm | Bushy | 0.7Ctr | 185.99m² | 440 |
| PRULAOL | Prunus laurocerasus 'Otto Luyken' | 10L | 60-80cm | Bushy | 0.8Ctr | 26.7m² | 48 |
| SARHOHU | Sarcococca humilis | 10L | 30-40cm | Bushy | 0.7Ctr | 101.31m² | 231 |
| SKIJARU | Skimmia japonica 'Rubella' | 10L | 40-60cm | Bushy | 0.7Ctr | 77.72m² | 182 |
| VIBDA | Viburnum davidii | 10L | 40-60cm | Bushy | 0.7Ctr | 70.01m² | 170 |
| VIBTIEVP | Viburnum tinus 'Eve Price' | 10L | 40-60cm | Bushy | 0.8Ctr | 5.45m² | 9 |
| | | | | | | Total :3329.61m² | Total :8197 |

### Grasses - On Plot

| Abbr | Species | Pot Size | Height | Habit | Number |
|---|---|---|---|---|---|
| CALACKF | Calamagrostis acutiflora 'Karl Foerster' | 2L | | Full Pot | 19 |
| STIPGIG | Stipa gigantea | 2L | | Full Pot | 3 |
| | | | | | Total :22 |

### Herbaceous - On Plot

| Abbr | Species | Pot Size | Height | Habit | Number |
|---|---|---|---|---|---|
| ACHTE | Achillea 'Terracotta' | 2L | | Full Pot | 15 |
| GERSAA | Geranium sanguineum 'Album' | 2L | | Full Pot | 6 |
| PERLS | Perovskia 'Little Spire' | 2L | | Full Pot | 20 |
| PHLRU | Phlomis russeliana | 2L | | Full Pot | 12 |
| RUDFLG | Rudbeckia fulgida 'Little Goldstar' | 2L | | Full Pot | 18 |
| SEDSP | Sedum spectabile | 2L | | Full Pot | 24 |
| | | | | | Total :95 |

### Shrubs - POS

| Abbr | Species | Pot Size | Height | Habit | Density | Area | Number |
|---|---|---|---|---|---|---|---|
| CALACKF | Calamagrostis acutiflora 'Karl Foerster' | 3L | | Full Pot | | 14.92m² | 44 |
| CORALE | Cornus alba 'Elegantissima' | 3L | 60-80cm | Branched | 0.8Ctr | 38.89m² | 63 |
| CORALK | Cornus alba 'Kesselringii' | 3L | 60-80cm | Branched | 0.8Ctr | 38.89m² | 63 |
| CORALS | Cornus alba 'Sibirica' | 3L | 60-80cm | Branched | 0.8Ctr | 3.19m² | 5 |
| CORALV | Cornus alba 'Variegata' | 3L | 60-80cm | Branched | 0.8Ctr | 77.1m² | 130 |
| CORSAMF | Cornus sanguinea 'Midwinter Fire' | 3L | 60-80cm | Branched | 0.8Ctr | 6.43m² | 11 |
| CORSAWB | Cornus sanguinea 'Winter Beauty' | 3L | 60-80cm | Branched | 0.8Ctr | 38.89m² | 63 |
| CORSTF | Cornus stolonifera 'Flaviramea' | 3L | 60-80cm | Branched | 0.8Ctr | 67.45m² | 111 |
| ASTRS | Astilbe 'Red Sentinel' | 5L | | Full Pot | 0.6Ctr | 7.81m² | 24 |
| CAROSE | Carex oshimensis 'Evergold' | 5L | 20-30cm | full Pot | 0.4Ctr | 3.21m² | 21 |
| HYPMOTR | Hypericum moserianum 'Tricolor' | 5L | 30-40cm | Bushy | 0.6Ctr | 22.96m² | 66 |
| KNIPY | Kniphofia 'Percomarica' | 5L | | Full Pot | 0.6Ctr | 7.01m² | 21 |
| POTFRBS | Potentilla fruticosa 'Bella sol' | 5L | 30-40cm | Bushy | 0.6Ctr | 36.41m² | 106 |
| BRASU | Brachyglottis 'Sunshine' | 10L | 40-60cm | Bushy | 0.7Ctr | 23.23m² | 50 |
| CHOTES | Choisya ternata 'Sundance' | 10L | 40-60cm | Bushy | 0.7Ctr | 31.25m² | 69 |
| EUOFOEG | Euonymus fortunei 'Emerald Gaiety' | 10L | 30-40cm | Bushy | 0.7Ctr | 54.82m² | 121 |
| HEBALRE | Hebe albicans 'Red Edge' | 10L | 40-60cm | Bushy | 0.7Ctr | 71.97m² | 157 |
| HEBPIS | Hebe pinguifolia 'Sutherlandii' | 10L | 30-40cm | Bushy | 0.7Ctr | 40.25m² | 88 |
| HYPHI | Hypericum 'Hidcote' | 10L | 40-60cm | Bushy | 0.8Ctr | 8.5m² | 14 |
| HYPMOTR | Hypericum moserianum 'Tricolor' | 10L | 40-60cm | Bushy | 0.7Ctr | 58.31m² | 125 |
| LAVANNH | Lavandula angustifolia 'Hidcote' | 10L | 30-40cm | Bushy | 0.7Ctr | 24.95m² | 54 |
| PHOWAVA | Phormium 'Yellow Wave' | 10L | 60-80cm | Trp Cm | 0.8Ctr | 40.35m² | 68 |
| VIBDA | Viburnum davidii | 10L | 40-60cm | Bushy | 0.7Ctr | 34.13m² | 73 |
| | | | | | | Total :750.96m² | Total :1549 |

### Native Hedgerow - Species-Rich (Transplants)

| Abbr | Species | Supply | Height | Density | Mix % | Length | Number |
|---|---|---|---|---|---|---|---|
| CORSA | Cornus sanguinea | 1l+1:3 BRs | 60-80cm | 0.3Ctr Double Staggered at 0.3m offset | 10% | 11.48m | 77 |
| CRAMON | Crataegus monogyna | 1l+1:3 BRs | 60-80cm | 0.3Ctr Double Staggered at 0.3m offset | 35% | 40.18m | 268 |
| EUOEPS | Euonymus europaeus | 1l+1:3 BRs | 60-80cm | 0.3Ctr Double Staggered at 0.3m offset | 10% | 11.48m | 77 |
| ILEAQ | Ilex aquifolium | 2L: 3 BRs | 40-60cm | 0.3Ctr Double Staggered at 0.3m offset | 15% | 17.22m | 115 |
| LIGVU | Ligustrum vulgare | 1l+1:3 BRs | 60-80cm | 0.3Ctr Double Staggered at 0.3m offset | 15% | 17.22m | 115 |
| ROSCA | Rosa canina | 1l+1:3 BRs | 60-80cm | 0.3Ctr Double Staggered at 0.3m offset | 5% | 5.74m | 39 |
| VIBOP | Viburnum opulus | 1l+1:3 BRs | 60-80cm | 0.3Ctr Double Staggered at 0.3m offset | 10% | 11.48m | 77 |
| | | | | | | Total :114.8m | Total :768 |

### Native Fruiting Hedgerow - Species-Rich (Transplants)

| Abbr | Species | Supply | Height | Density | Mix % | Length | Number |
|---|---|---|---|---|---|---|---|
| CORAV | Corylus avellana | 1+1:3 BRs BR | 60-80cm | 0.3Ctr Double Staggered at 0.3m offset | 10% | 7.71m | 52 |
| CRAMON | Crataegus monogyna | 1+1:3 BRs BR | 60-80cm | 0.3Ctr Double Staggered at 0.3m offset | 30% | 23.13m | 156 |
| EUOEPS | Euonymus europaeus | 1+1:3 BRs BR | 60-80cm | 0.3Ctr Double Staggered at 0.3m offset | 5% | 3.86m | 26 |
| ILEAQ | Ilex aquifolium | 2L: 3 BRs | 40-60cm | 0.3Ctr Double Staggered at 0.3m offset | 5% | 3.86m | 26 |
| LIGVU | Ligustrum vulgare | 1+1:3 BRs BR | 60-80cm | 0.3Ctr Double Staggered at 0.3m offset | 10% | 7.71m | 52 |
| MALSY | Malus sylvestris | 1+1:3 BRs BR | 60-80cm | 0.3Ctr Double Staggered at 0.3m offset | 15% | 11.57m | 78 |
| PRUDOM | Prunus domestica | 1l+1:3 BRs | 60-80cm | 0.3Ctr Double Staggered at 0.3m offset | 20% | 15.42m | 104 |
| ROSCA | Rosa canina | 1+1:3 BRs BR | 60-80cm | 0.3Ctr Double Staggered at 0.3m offset | 5% | 3.86m | 26 |
| | | | | | | Total :77.12m | Total :520 |

### Native Scrub - Species-Rich - 4m Offset

| Abbr | Species | Supply | Height | Mix % | Density | Area | Number |
|---|---|---|---|---|---|---|---|
| CORAL | Cornus alba | 1+1: 3 BRs | 60-80cm | 15% | 1/m² | 640.4m² | 643 |
| CORSA | Cornus sanguinea | 1+1:3 BRs BR | 60-80cm | 15% | 1/m² | 640.4m² | 643 |
| CORAV | Corylus avellana | 1+1:3 BRs BR | 60-80cm | 30% | 1/m² | 1280.8m² | 1283 |
| EUOEPS | Euonymus europaeus | 1+1:3 BRs BR | 60-80cm | 10% | 1/m² | 426.93m² | 430 |
| LIGVU | Ligustrum vulgare | 1+1:3 BRs BR | 60-80cm | 10% | 1/m² | 426.93m² | 430 |
| ROSCA | Rosa canina | 1+1:3 BRs BR | 60-80cm | 10% | 1/m² | 426.93m² | 430 |
| VIBOP | Viburnum opulus | 1+1:3 BRs BR | 60-80cm | 10% | 1/m² | 426.93m² | 430 |
| | | | | | | Total :4269.32m² | Total :4289 |

### Native Scrub - Species-Rich - 6m Offset

| Abbr | Species | Supply | Height | Mix % | Density | Area | Number |
|---|---|---|---|---|---|---|---|
| CORSA | Cornus sanguinea | 1+1:3 BRs BR | 60-80cm | 15% | 1/m² | 60.34m² | 63 |
| CORAV | Corylus avellana | 1+1:3 BRs BR | 60-80cm | 35% | 1/m² | 140.79m² | 143 |
| EUOEPS | Euonymus europaeus | 1+1:3 BRs BR | 60-80cm | 10% | 1/m² | 40.23m² | 43 |
| ILEAQ | Ilex aquifolium | 2L: 3 BRs | 40-60cm | 15% | 1/m² | 60.34m² | 63 |
| LIGVU | Ligustrum vulgare | 1+1:3 BRs BR | 60-80cm | 5% | 1/m² | 20.12m² | 23 |
| ROSCA | Rosa canina | 1+1:3 BRs BR | 60-80cm | 10% | 1/m² | 40.23m² | 43 |
| VIBOP | Viburnum opulus | 1+1:3 BRs BR | 60-80cm | 10% | 1/m² | 40.23m² | 43 |
| | | | | | | Total :402.28m² | Total :421 |

### Native Scrub - Species-Rich - 13m Offset

| Abbr | Species | Supply | Height | Mix % | Density | Area | Number |
|---|---|---|---|---|---|---|---|
| CORSA | Cornus sanguinea | 1+1:3 BRs BR | 60-80cm | 15% | 1/m² | 60.34m² | 63 |
| CORAV | Corylus avellana | 1+1:3 BRs BR | 60-80cm | 35% | 1/m² | 140.79m² | 143 |
| EUOEPS | Euonymus europaeus | 1+1:3 BRs BR | 60-80cm | 10% | 1/m² | 40.23m² | 43 |
| ILEAQ | Ilex aquifolium | 2L: 3 BRs | 40-60cm | 15% | 1/m² | 60.34m² | 63 |
| LIGVU | Ligustrum vulgare | 1+1:3 BRs BR | 60-80cm | 5% | 1/m² | 20.12m² | 23 |
| ROSCA | Rosa canina | 1+1:3 BRs BR | 60-80cm | 10% | 1/m² | 40.23m² | 43 |
| VIBOP | Viburnum opulus | 1+1:3 BRs BR | 60-80cm | 10% | 1/m² | 40.23m² | 43 |
| | | | | | | Total :402.28m² | Total :421 |

### Turf & Seeding

**Turf**
Turf to gardens to be laid as Rolawn 'Medallion', or similar approved.

**Amenity Grass**
A22 low maintenance seed mixture, as supplied by Germinal (www.germinalamenity.com) or similar approved.

**Meadow Grassland**
EM1, seed mixture for meadows, as supplied by Emorsgate Seeds (www.wildseed.co.uk) or similar approved.

**Drawing to be read in conjunction with GLY0043 SP 01 Landscape Specification.**

## Key

- Application site boundary.
- Existing/Proposed easements
- Maintenance access track surfacing to suit the requirements of the adopting Water Authority
- Existing vegetation to be retained.
- Existing vegetation to be removed.

### Surface Treatments

**P1 Tarmac Paving**
Tarmac path with standard pcc edge. (Colour: Black). Associated construction build ups to the Project Engineers specification.

**P2 Block Paving**
Marshalls Tegula (Colour: Traditional) in 120x160, 160x160 & 240x160mm sizes. Laid in a radial pattern to match the arc of the paths shown. Paver thickness and associated construction build ups to the Project Engineers specification.

**Gravel**
20-40mm loose gravel laid over a standard weedproof membrane.

### Street Furniture

**S Seat**
Caerphilly Steel Framed Timber Seat with back & armrests (ref: BX14 4280-S), as supplied by Broxap (www.broxap.com), or similar approved. Supplied with FSC Hardwood timber & painted steelwork (Colour Holly green - BS4800 14 C 39)

**B Bench**
Caerphilly Steel Framed Timber Bench (ref: BX14 4280-B), as supplied by Broxap (www.broxap.com), or similar approved. Supplied with FSC Hardwood timber & painted steelwork (Colour Holly green - BS4800 14 C 39)

**PB Picnic Bench**
Caerphilly Steel Framed Timber Picnic Unit (ref: BX14 4280), as supplied by Broxap (www.broxap.com), or similar approved. Supplied with FSC Hardwood timber & painted steelwork (Colour Holly green - BS4800 14 C 39)

**PBA Picnic Bench - Accessible**
Caerphilly Steel Framed Timber Picnic Unit with bench to one side only to allow for wheelchair accessibility (ref: BX14 4280), as supplied by Broxap (www.broxap.com), or similar approved. Supplied with FSC Hardwood timber & painted steelwork (Colour Holly green - BS4800 14 C 39)

**B Litter Bin**
Derby Standard Litter Bin 120L (ref: BX45G 2550), as supplied by Broxap (www.broxap.com), or similar approved. Bin to be labeled as accepting both refuse and dog waste.

**BR Cycle Stands**
Sheffield Cycle Stands (ref: BXMW/GS/Sheffield Stand), as supplied by Broxap (www.broxap.com), or similar approved. Set on an asphalt surround with standard pcc pin kerb edge.

**G Timber Gate Posts.**
**0.3m x 0.3m FSC Hardwood timber posts set either side of footpaths where shown on plan. Post to be set 1.2m high with pyramid top with planed faces.**

**Notes:**
All furniture to be roof fixed to supplier specification.

### Boundary Treatments

**Drystone Wall**
Refer to Architects drawings for further details.

**Knee Rail**
Refer to Architects drawings for further details.

**Acoustic Fence**
Refer to Architects drawings for further details.

**Notes:**
Refer to Boundary Treatments Plan for full details of site-wide proposed boundaries.

Scale Bar
0m 5m 10m 15m 20m 25m

Landscape Institute Registered Practice

tel: 01530 265688 | email: info@golbyandluck.co.uk | web: www.golbyandluck.co.uk

This drawing has been produced by GOLBY AND LUCK LTD©all rights reserved. Ordnance Survey Licence No. AC0000816156 registered with PromAP
Office: 207 Leicester Road, Ibstock, Leicestershire, LE67 6HP

Location Plan




| Rev | Date | Notes | Int. |
|---|---|---|---|
| A | 30/05/25 | Revised to Latest Layout | APF |
| B | 26-08-25 | Revised to latest layout and in response to planners comments. | APF |
| C | 16-10-25 | Revised to latest layout and in response to planners comments. | APF |

Project
Site Name, Location

Drawing title
Landscape Proposals
(Sheet 3 of 13)

Status
**PLANNING**

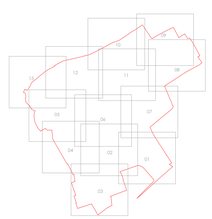Client
Client

| Scale | Drawn By | Checked By |
|---|---|---|
| 1:250 @ A0 | APF | DC |

| Date | Reference |
|---|---|
| 15/05/2025 | **GLY0043 LP-V 03C** |

golby+luck
landscape architects