
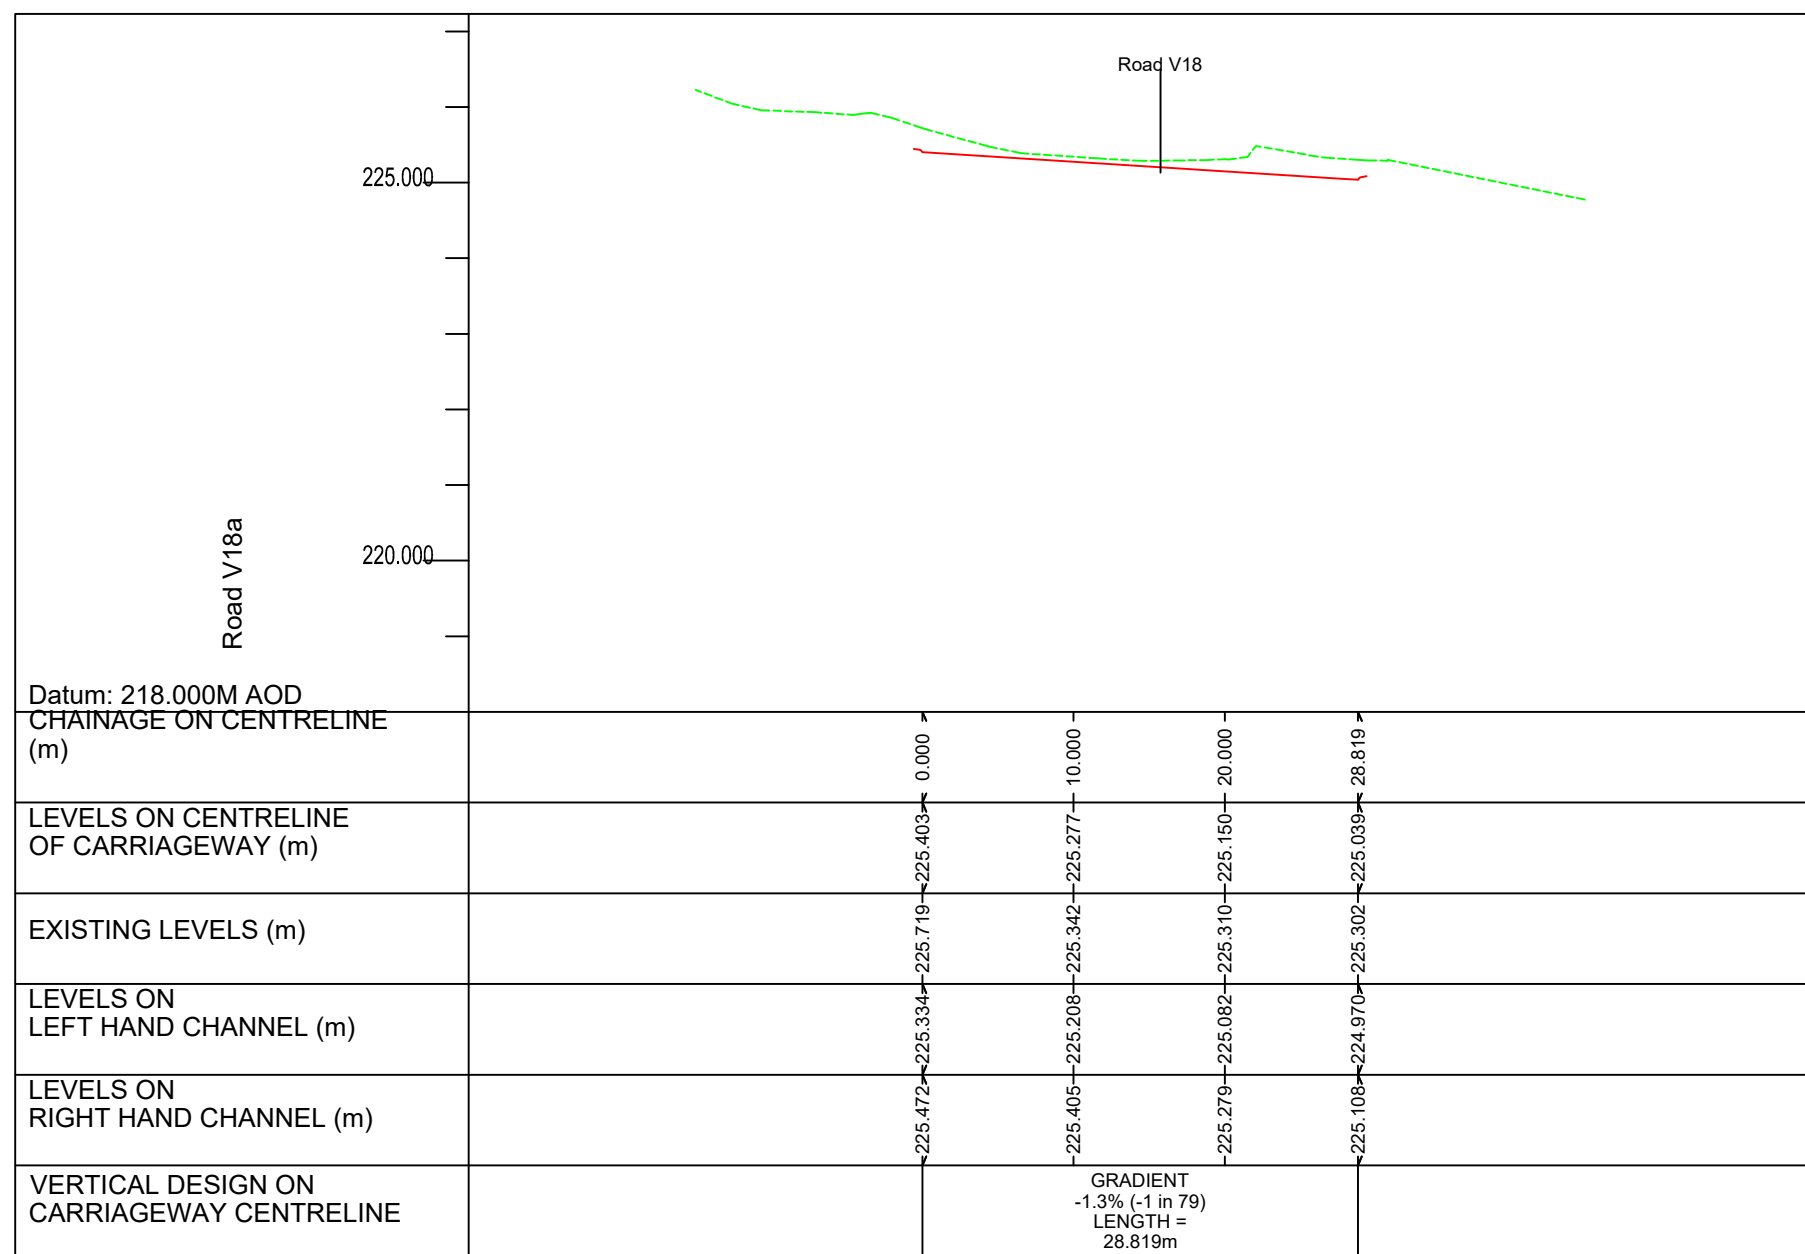
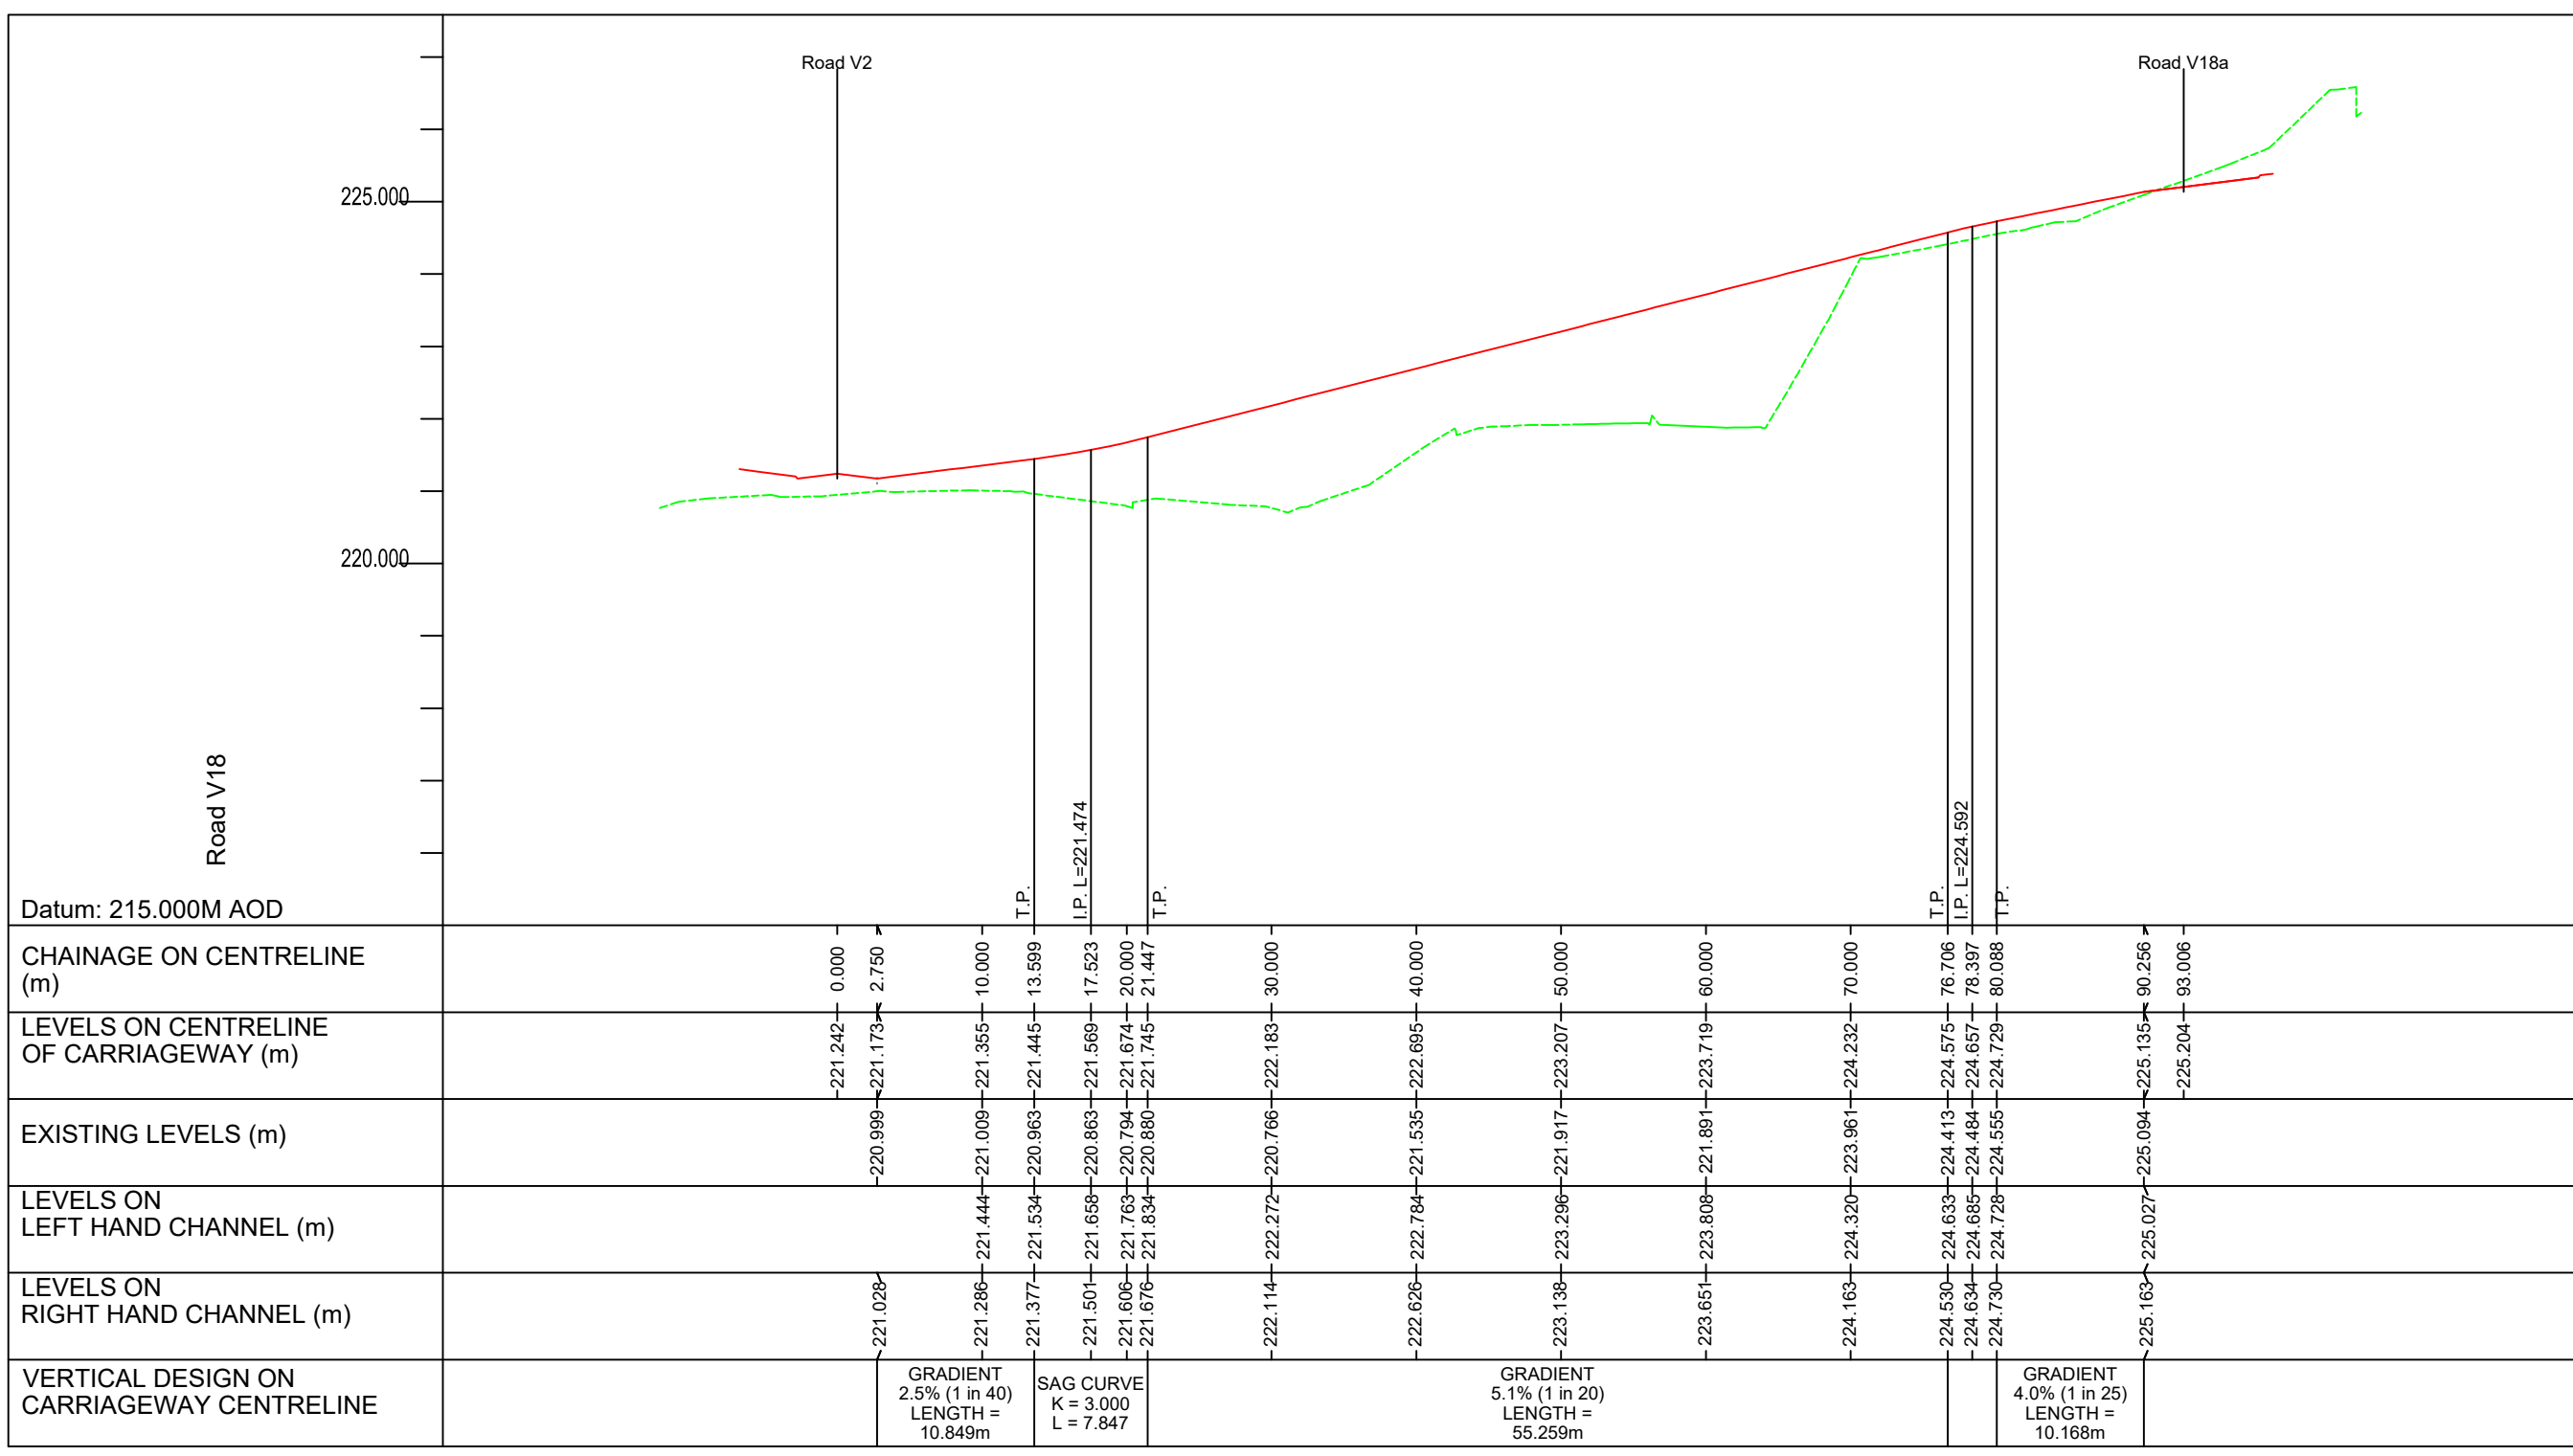
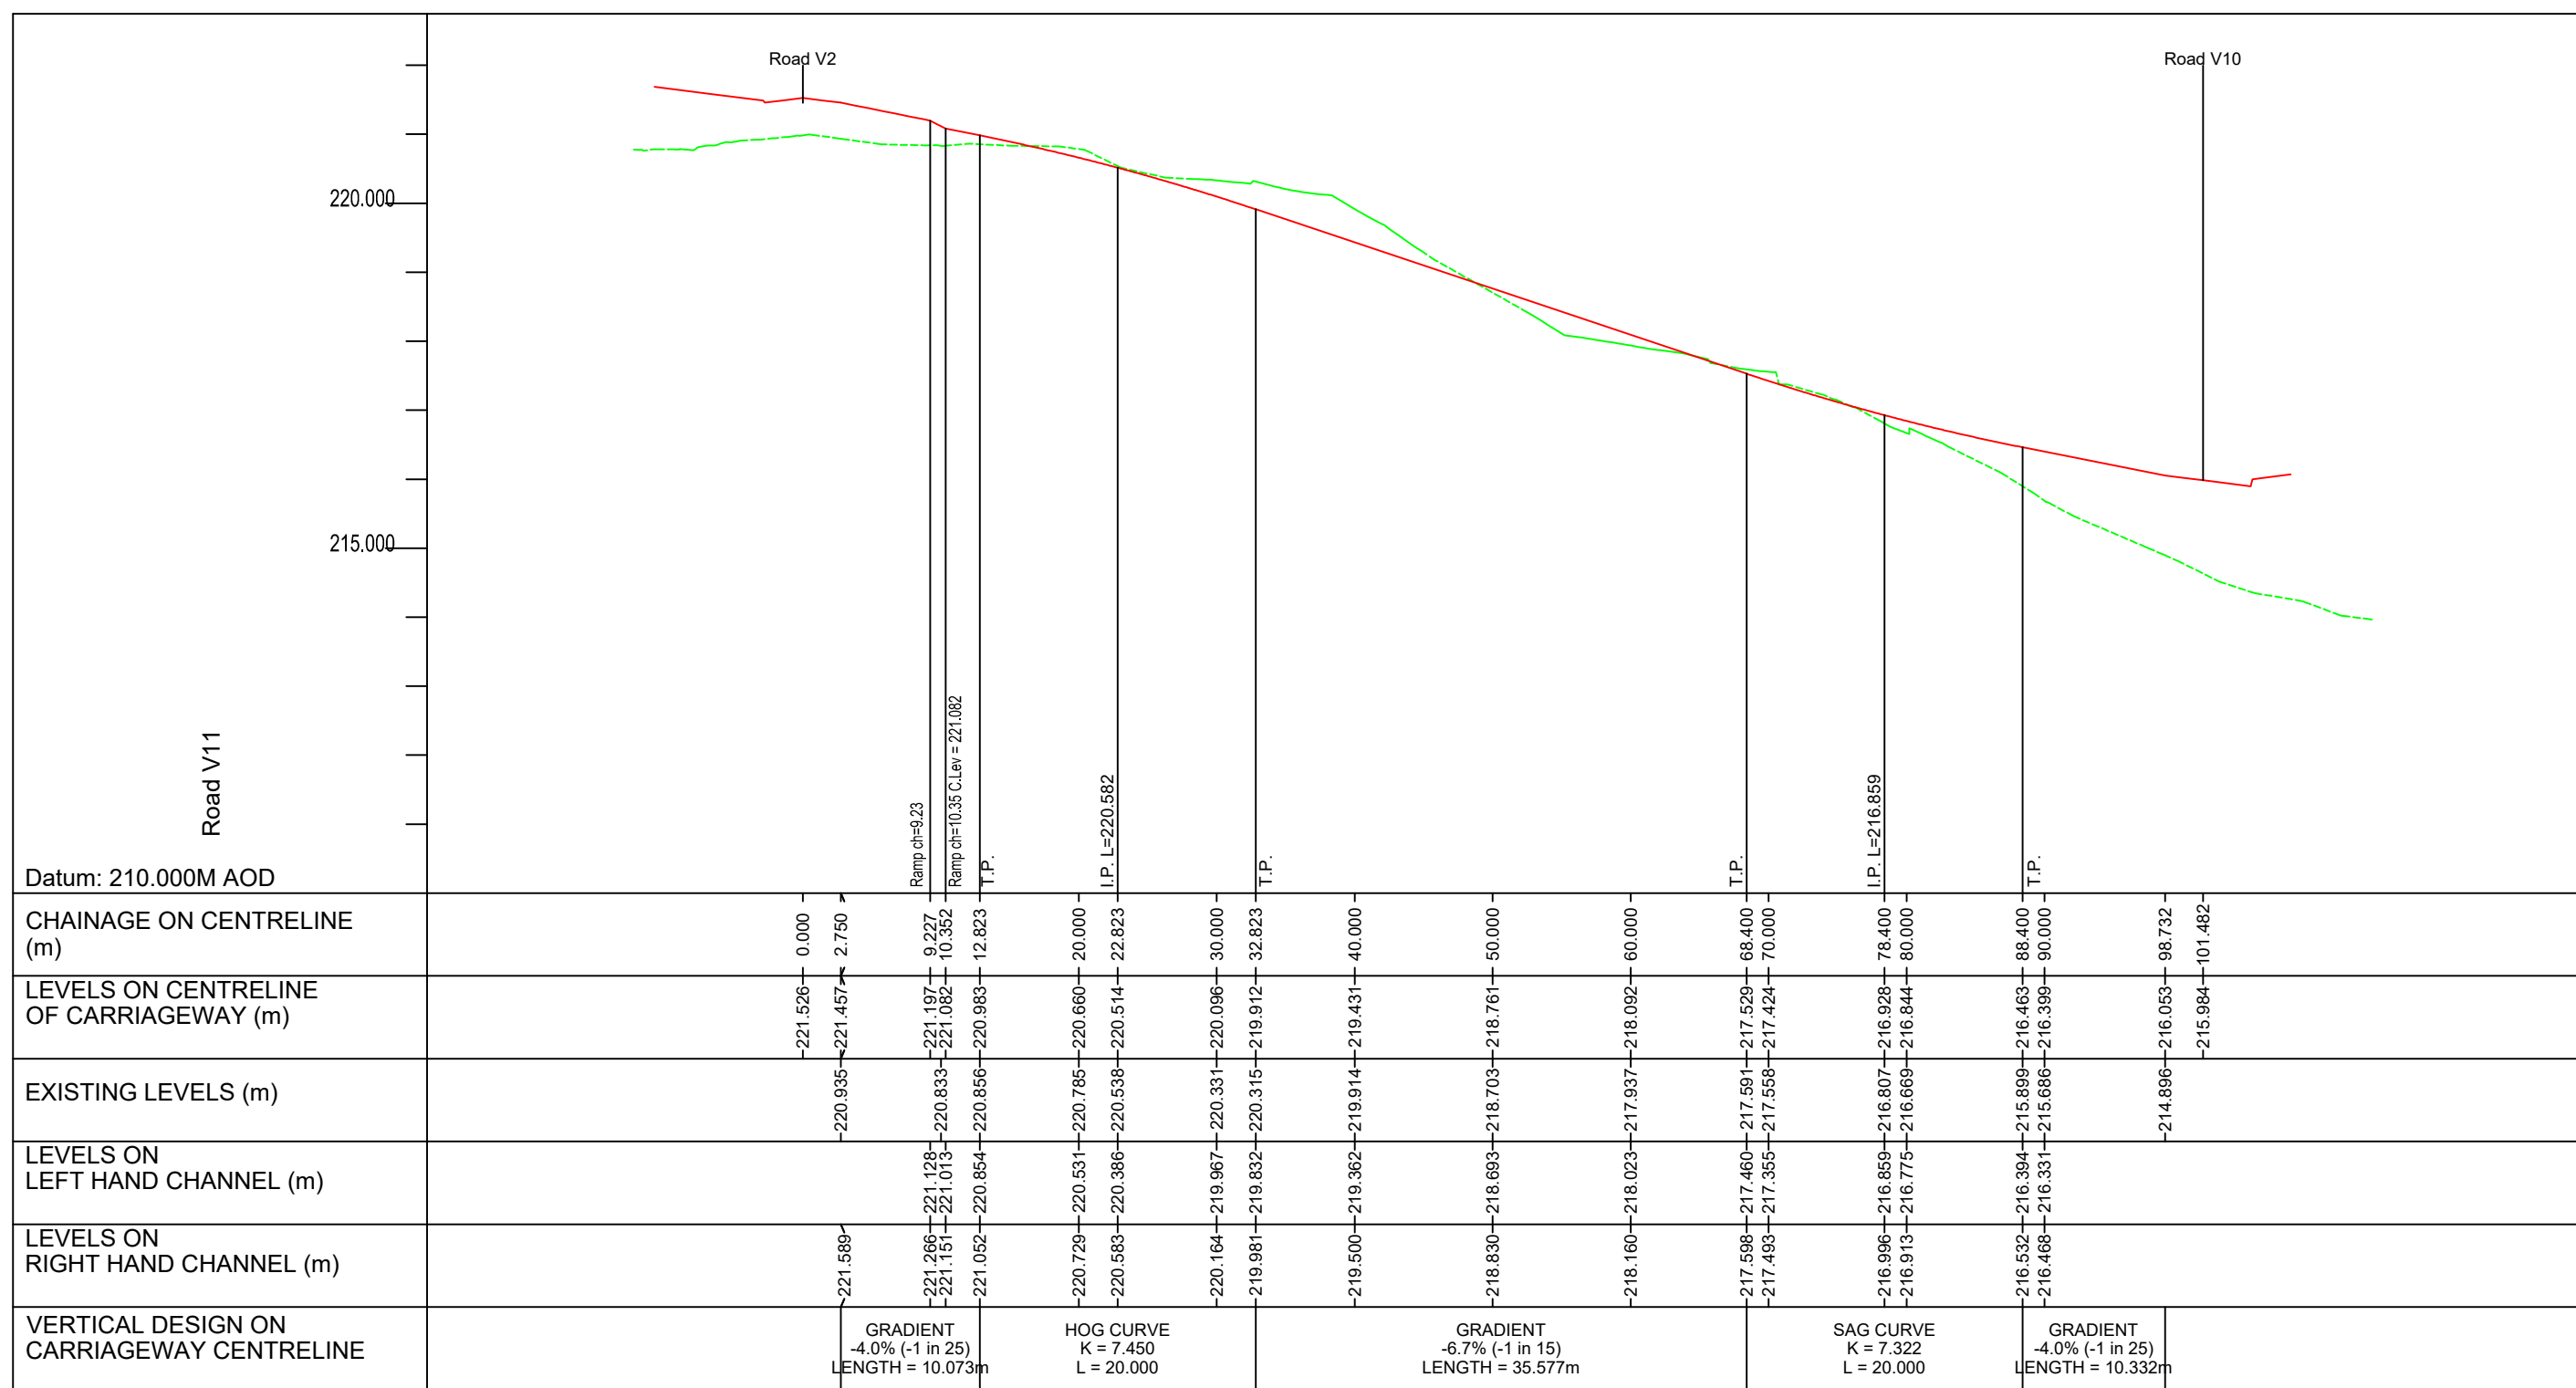
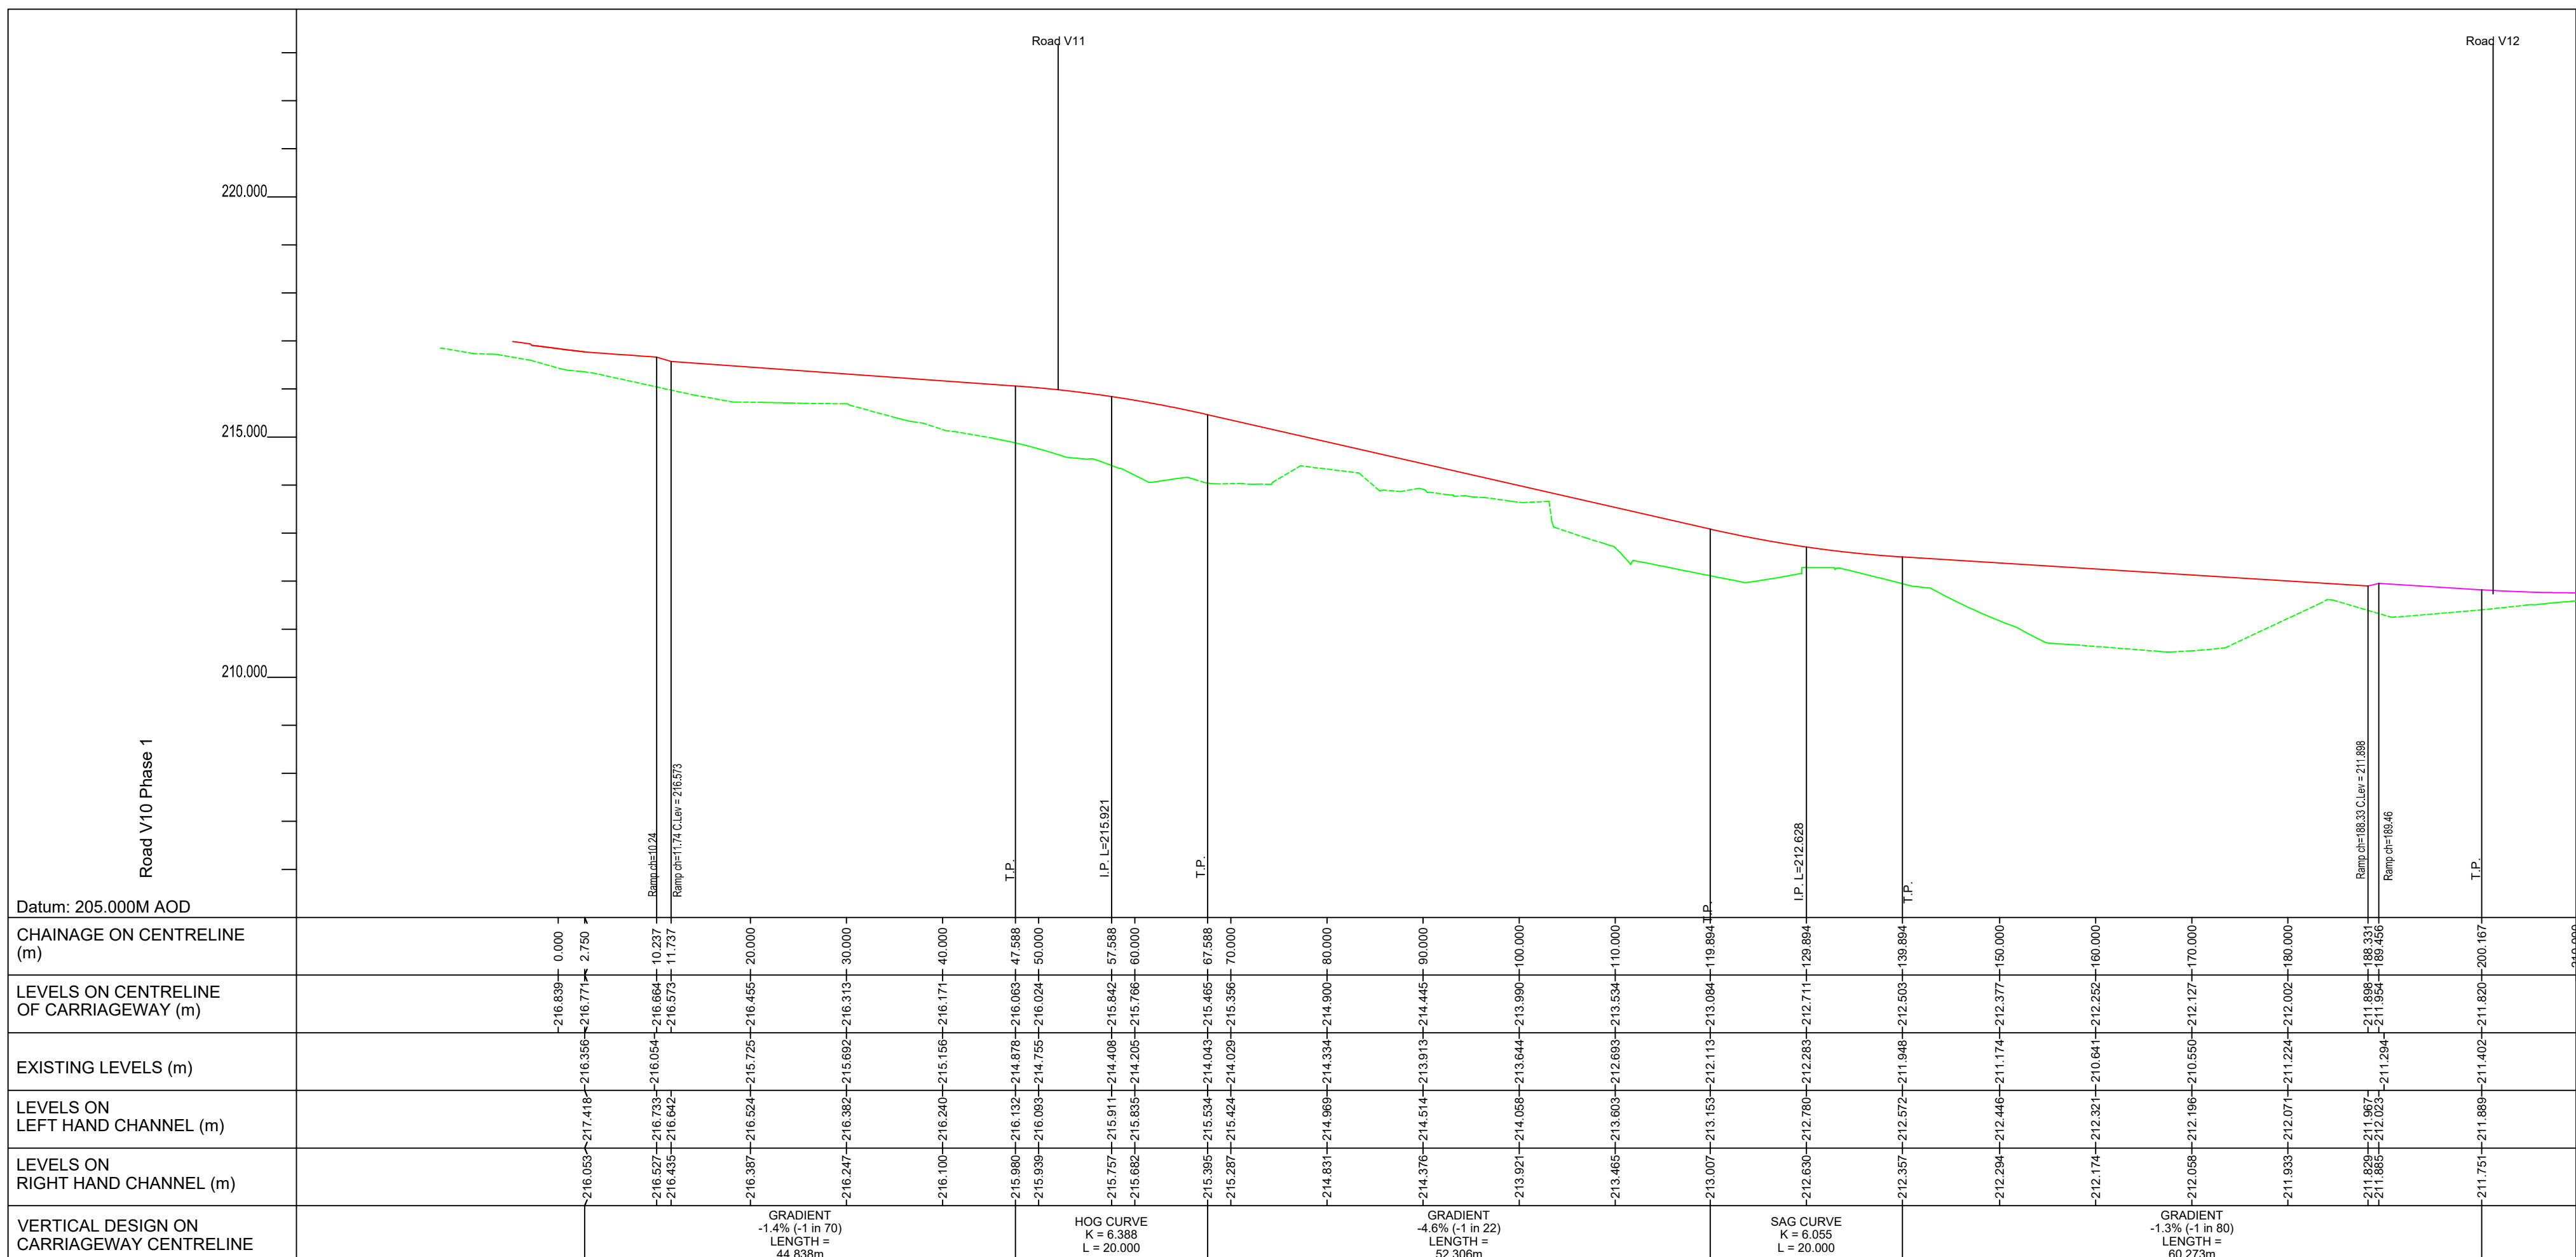
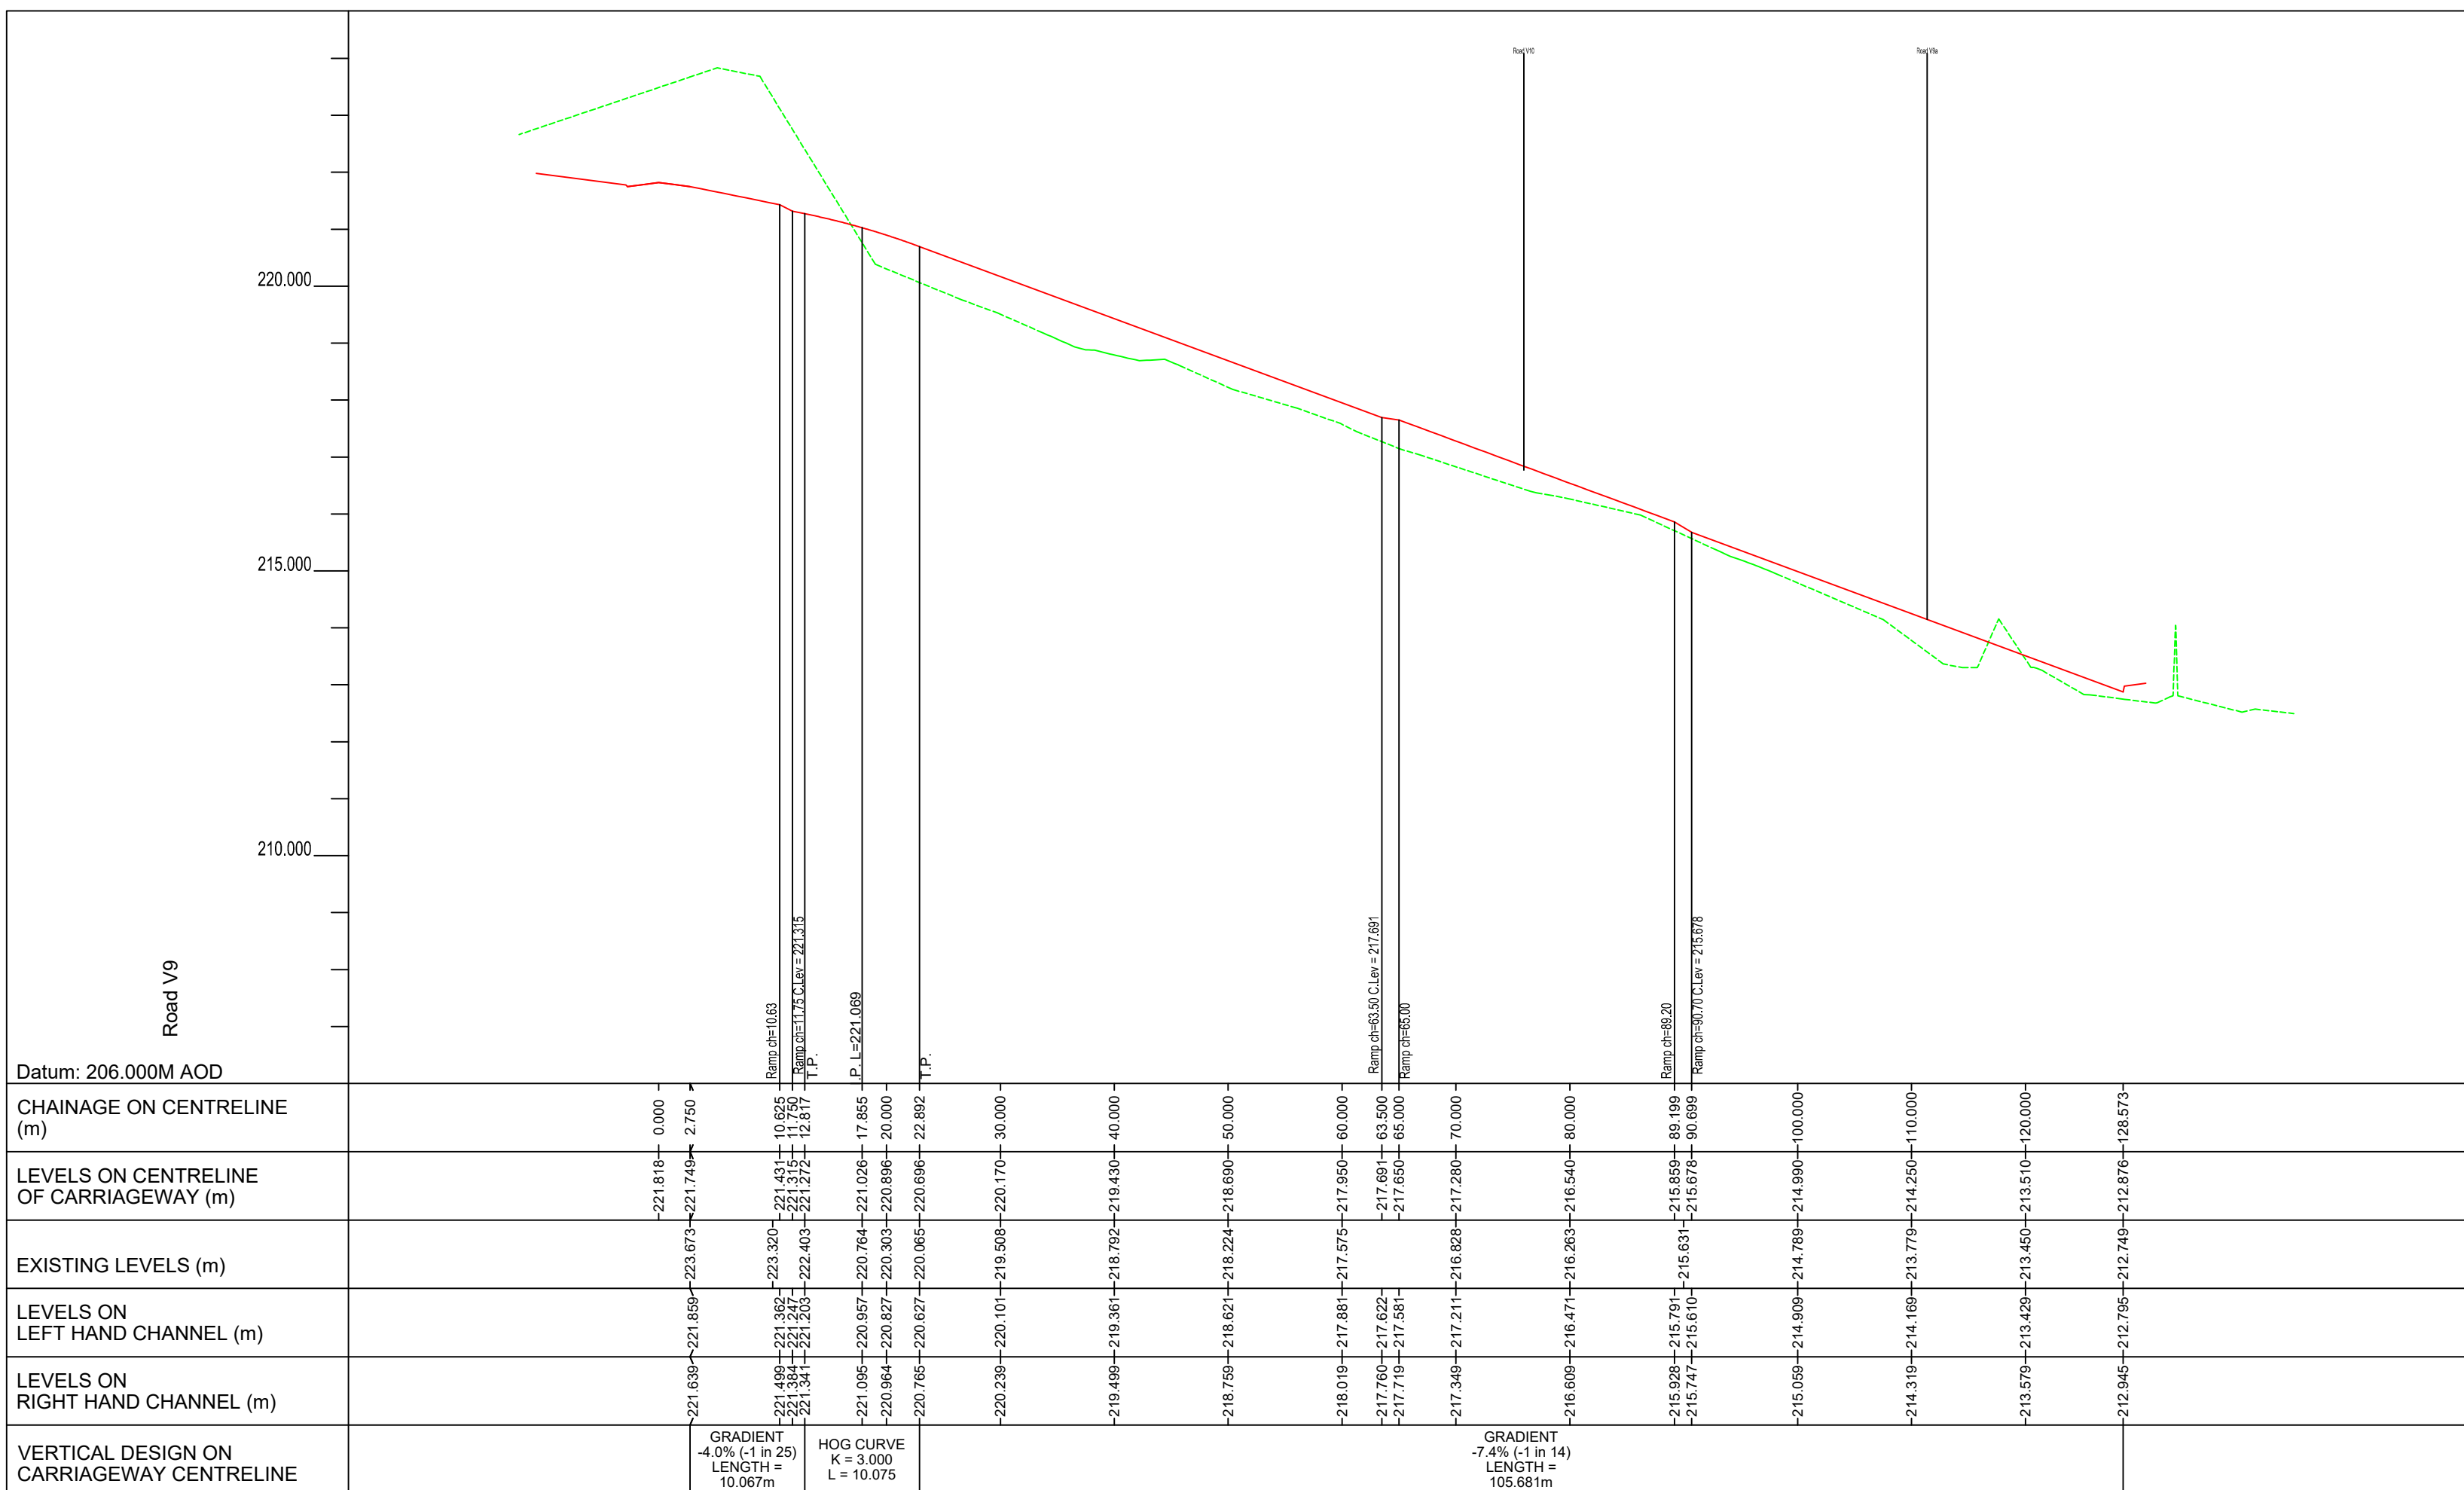
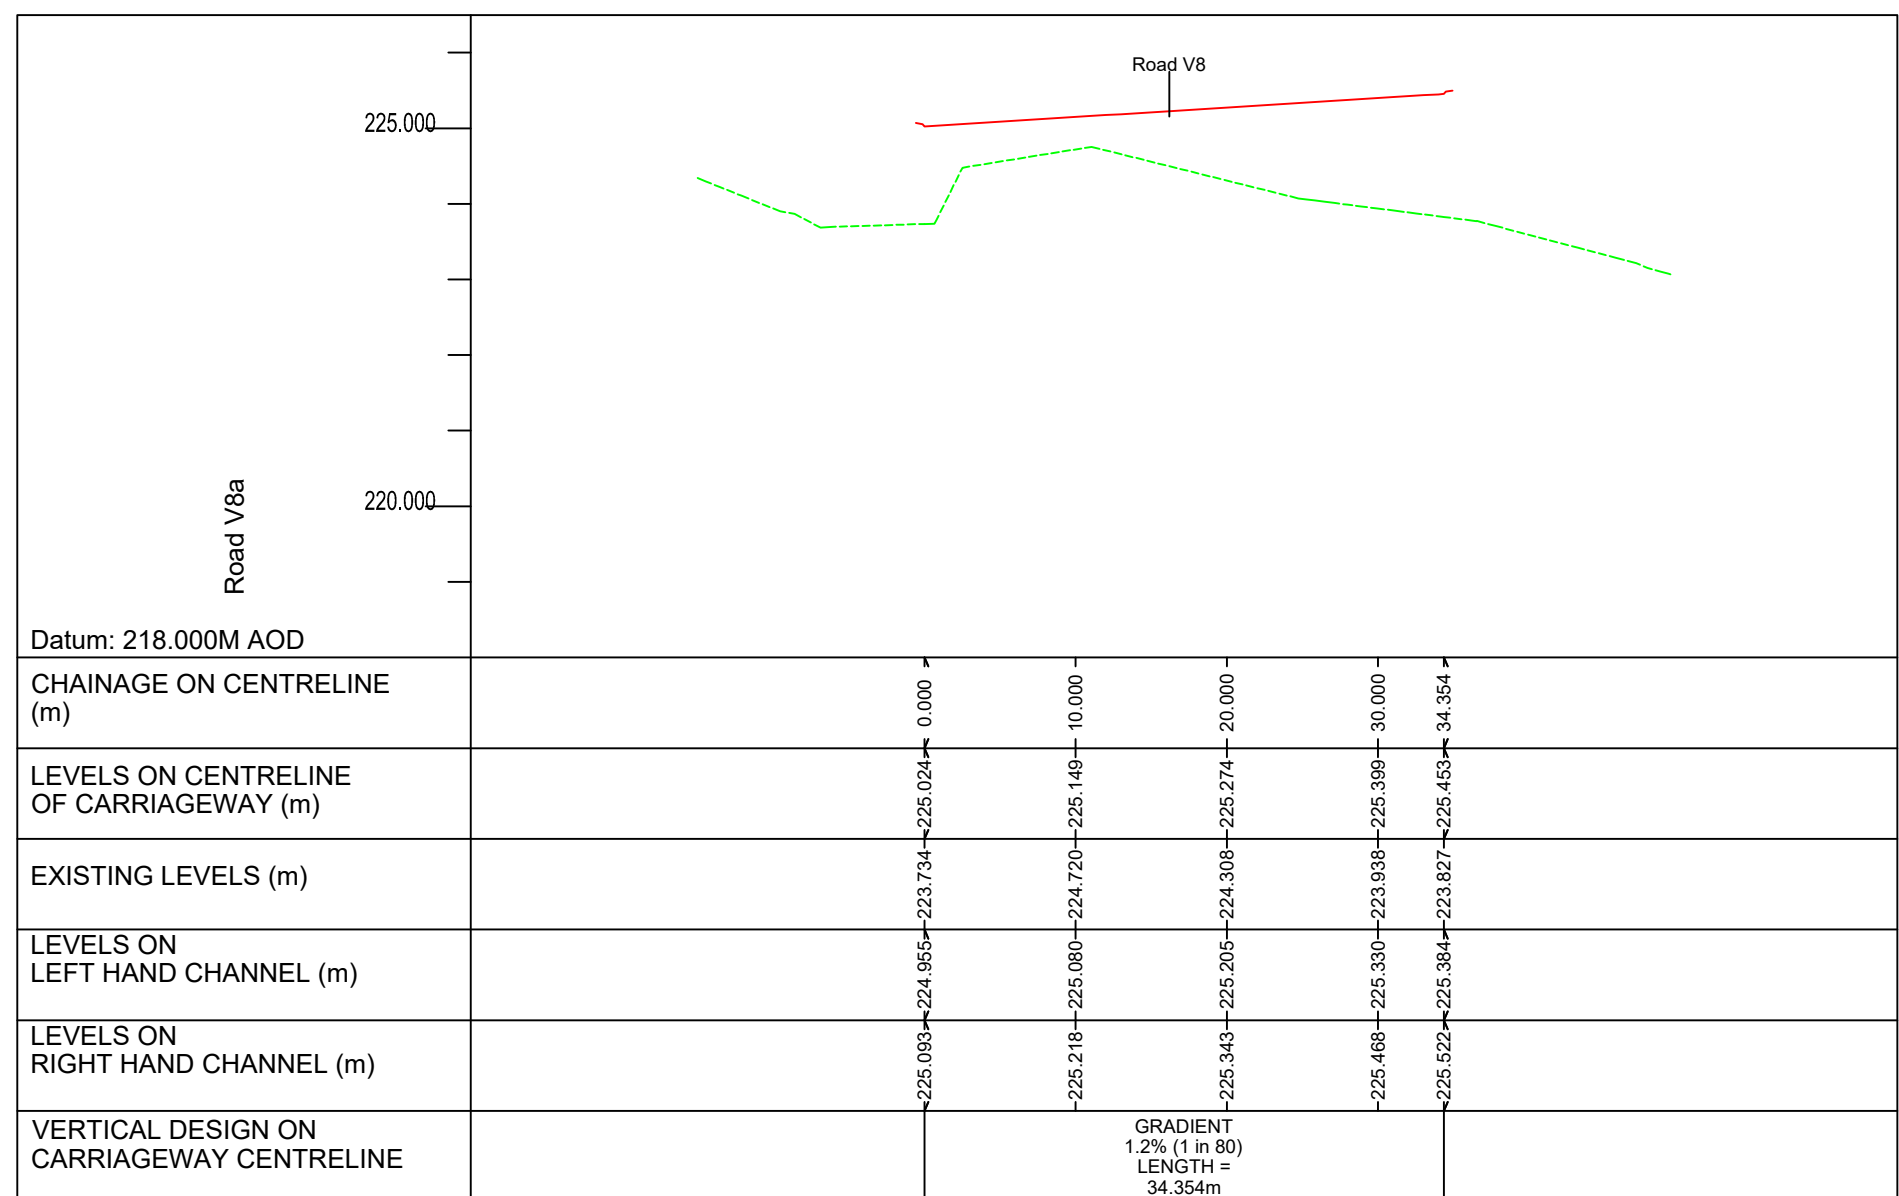


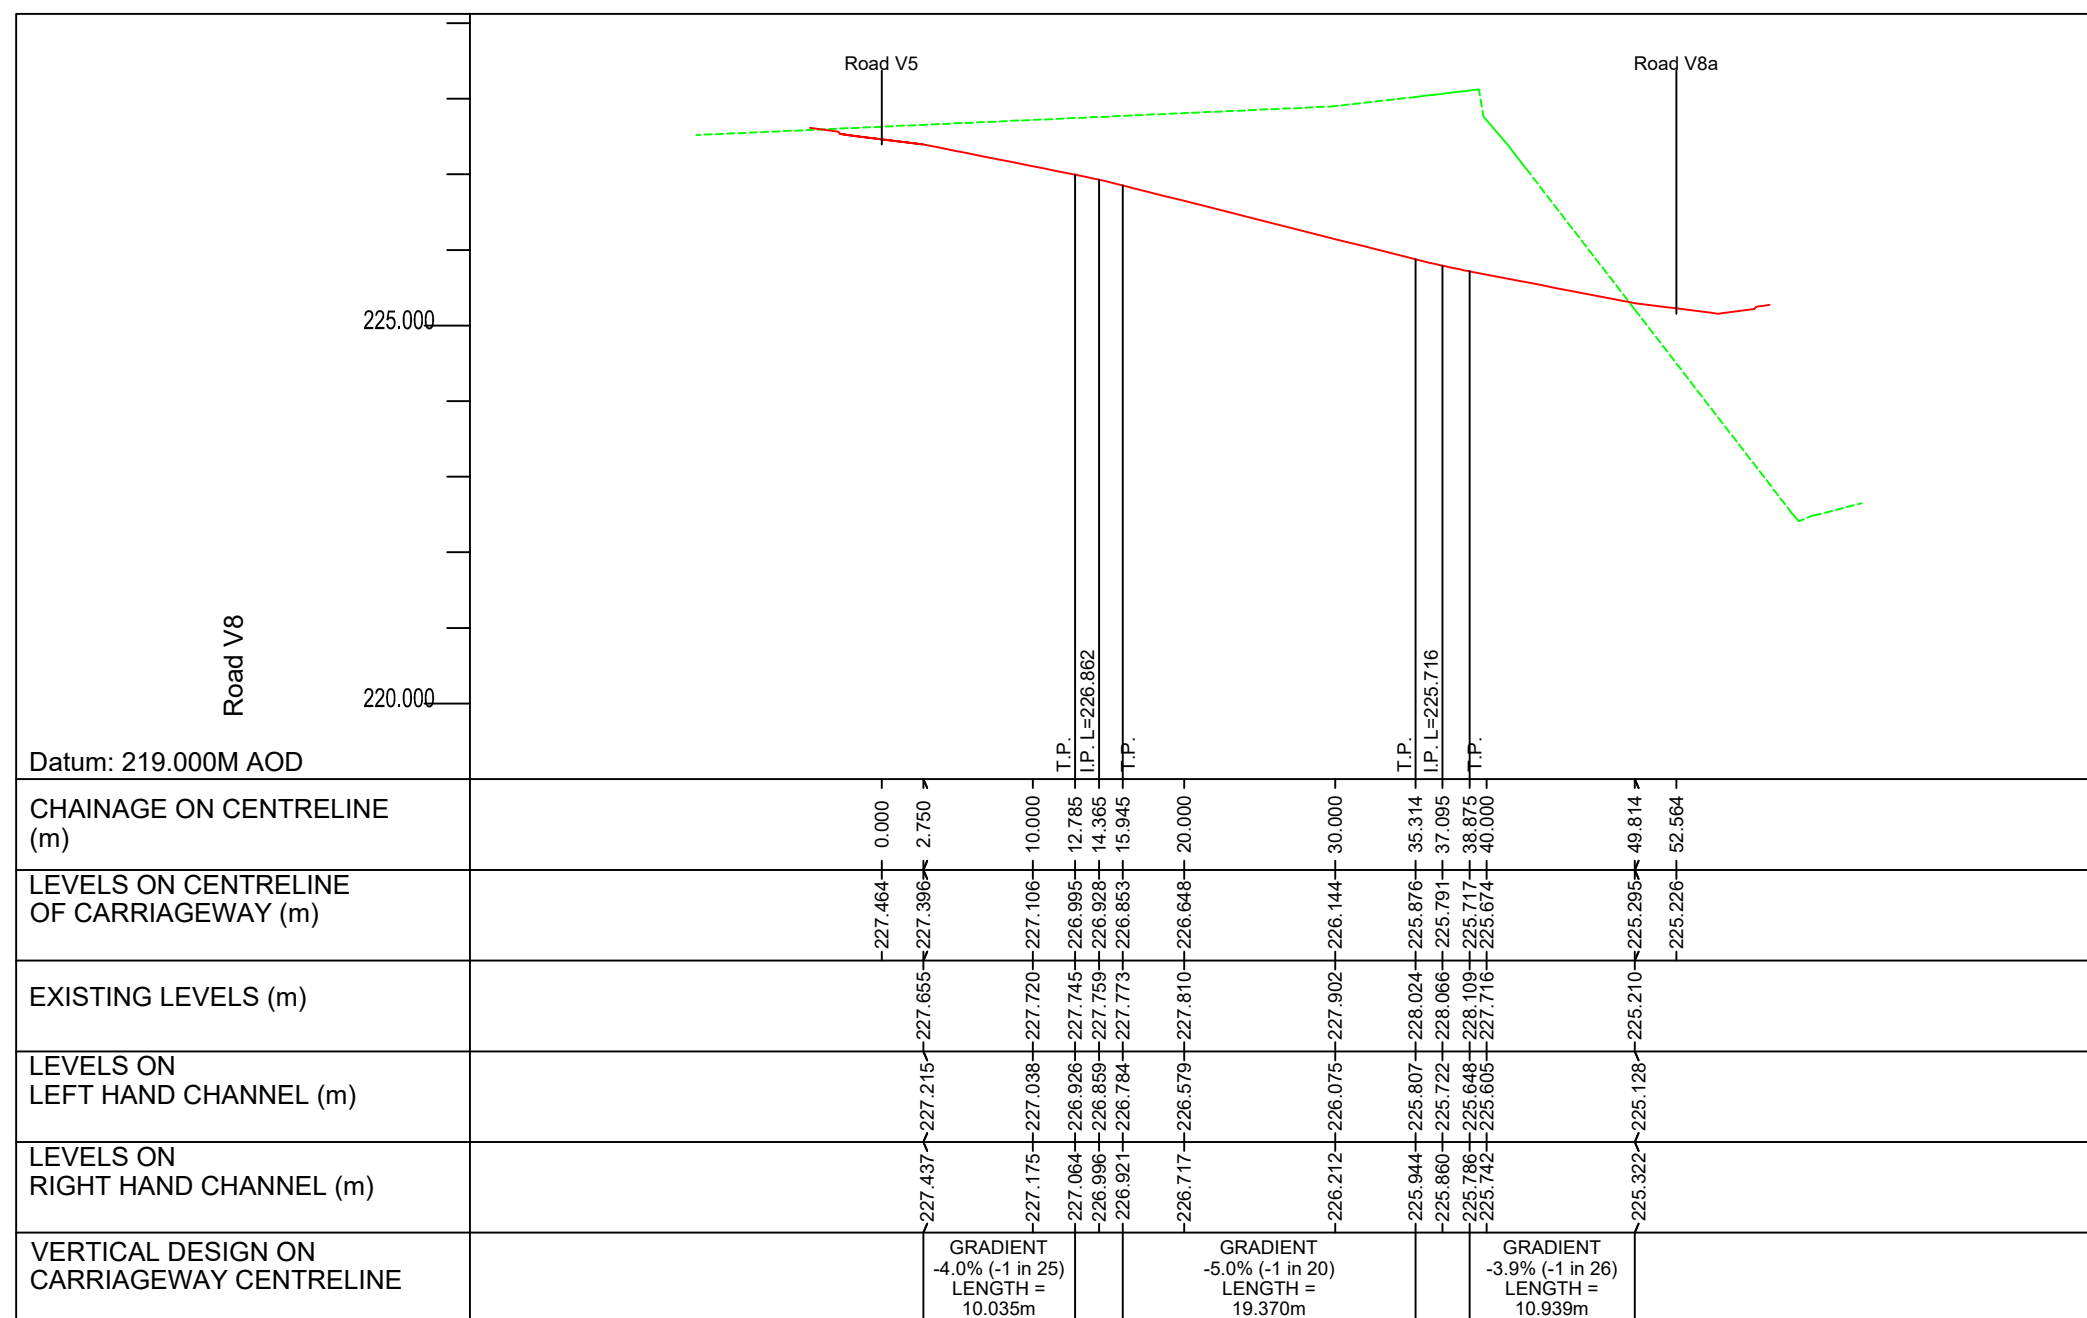

Refer to "08.24007-ACE-00-ZZ-D-C- 2034" For Continuation

Do Not Scale

Drawing Notes

Drawing & schedule based on the following information:
Architect's
drawing/model: **AWSM - Countryside Collection**
Revision: **Layout**
Received: **23.09.2025**

Residual Hazards

Health, Safety & Environmental Notes

Key

Existing Ground Level

Proposed Ground Level

Proposed Phase 2 Ground level

26.09.25 Updated to latest highway layout

07.02.25 Initial Issue

Date

Description

CS

AT

P2

By

Chk

Rev

ADEPT

CIVIL AND STRUCTURAL CONSULTING ENGINEERS

Web: www.adeptcse.com
Email: info@adeptcse.com
Tel: 0133 339 6338

Office Address:

1912 Mill Sunny Bank Mills,
Farsley, Leeds LS28 5UJ

Project

Blackmoorfoot,
Huddersfield

Title

S38 Highway Longsections
Phase 1 Sheet 3 of 3

Client

Countryside Partnerships

Scale @ A0
1:500

Initial author
CRS

Initial checker
AT

Approver
RP

Initial Date
JAN 25

Status
S2

Purpose
Preliminary

Adapt Project Number
08.24007

Rev.

Project Originator Functional Breakdown Spatial Breakdown Form Discipline Number
08.24007-ACE-00-ZZ-D-C-2033

P2