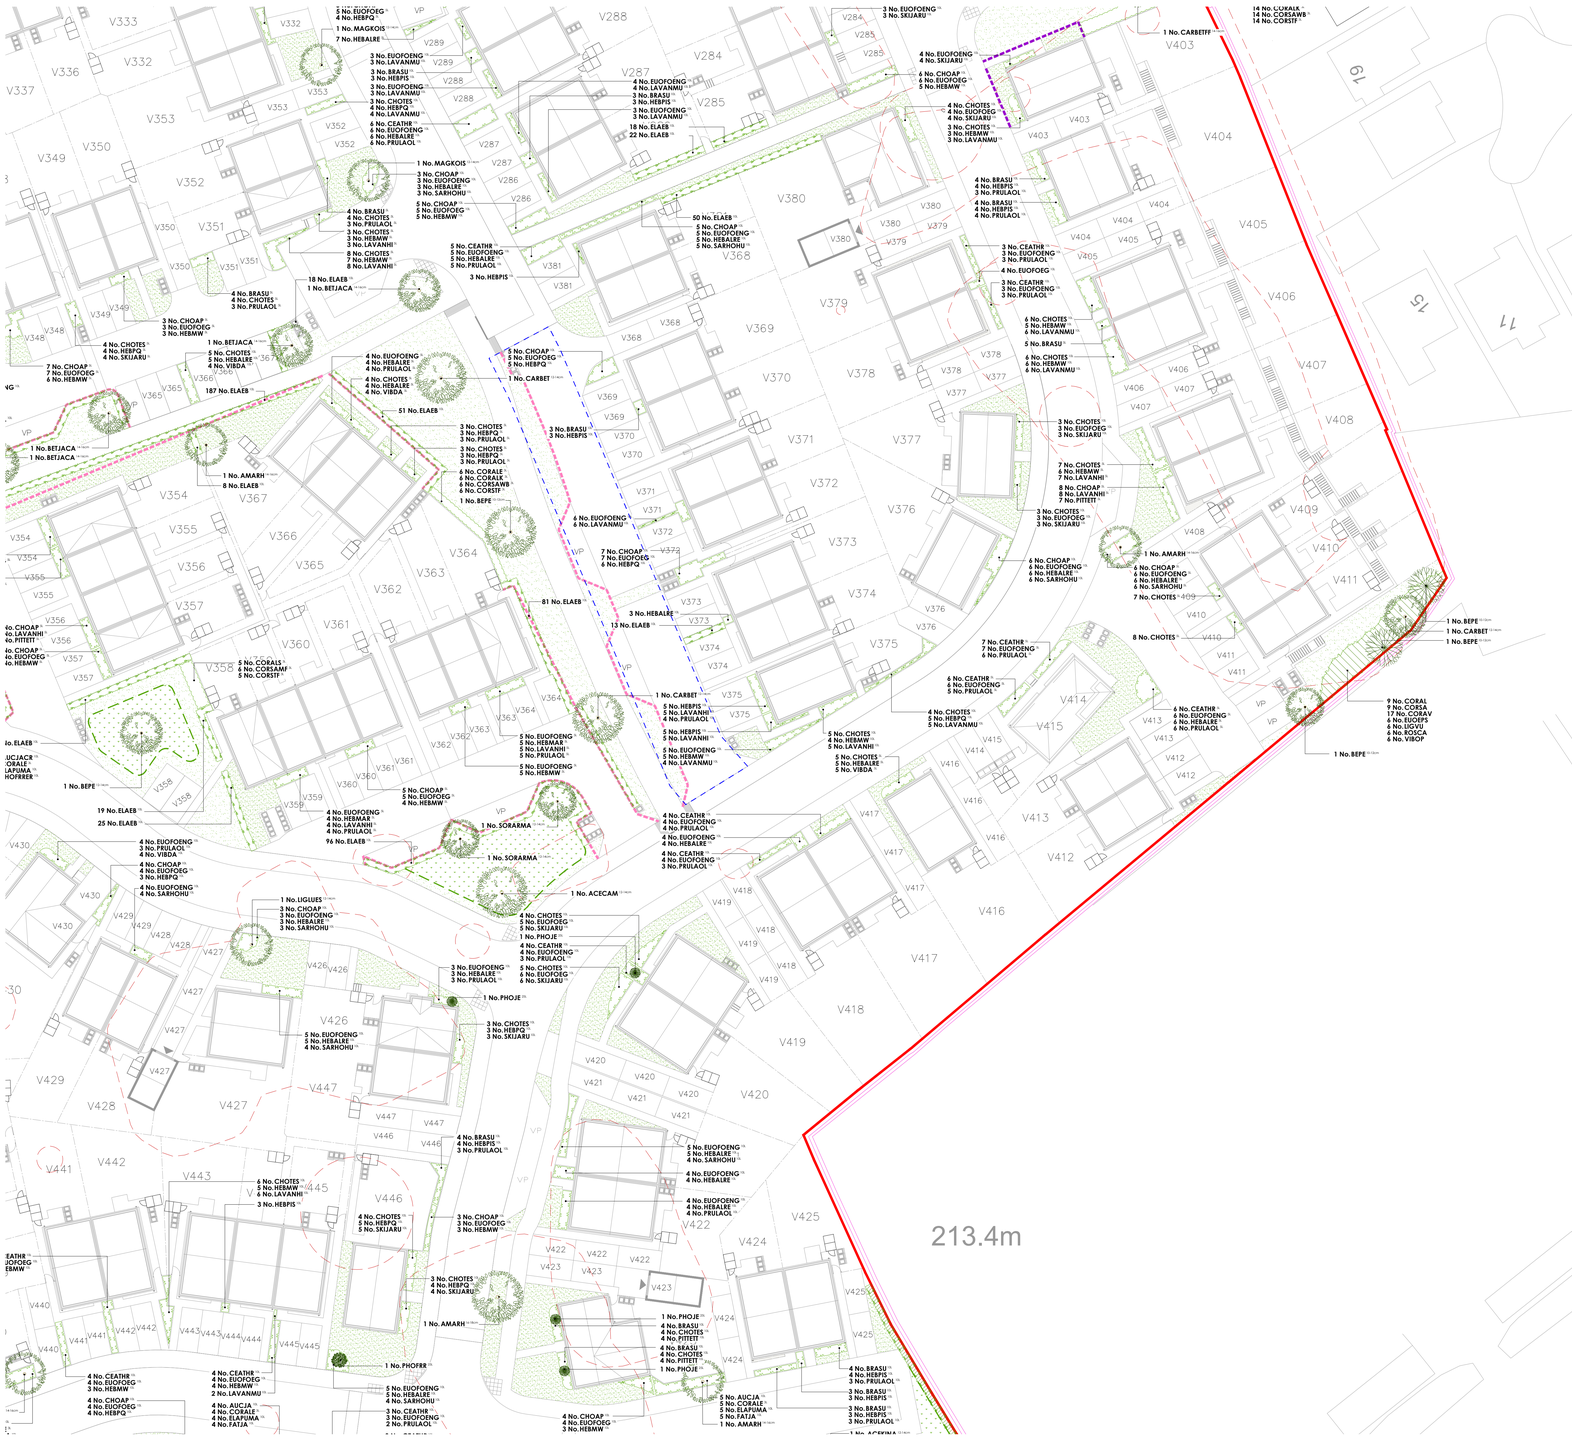

Softworks Schedule

Trees - Plots

Abbr	Species	Supply	Size	Girth	Number
LIGLUES	Ligustrum lucidum 'Excelsum Superbum'	HSta: RB	350-425cm	12-14cm	7
MAGKOBS	Magnolia kobus 'Isis'	HSta: RB	350-425cm	12-14cm	10
AMARH	Amelanchier arborea 'Robin Hill'	EHSta: RB	425-600cm	14-16cm	11

Total :28

Trees - Public Open Space

Abbr	Species	Supply	Size	Girth	Number
ACECAM	Acer campestre	Std: BR	250-300cm	8-10cm	7
PRUPA	Prunus padus	Std: BR	250-300cm	8-10cm	6
PYCOM	Pyrus communis	Std: BR	250-300cm	8-10cm	11
QUERO	Quercus robur	Std: BR	250-300cm	8-10cm	8
TILCO	Tilia cordata	Std: BR	250-300cm	8-10cm	18
BEPE	Betula pendula	SStd: RB	300-350cm	10-12cm	4
QUERO	Quercus robur	SStd: RB	300-350cm	10-12cm	4
SORAU	Sorbus aucuparia	SStd: RB	300-350cm	10-12cm	5
ACECAM	Acer campestre	HStd: RB	350-425cm	12-14cm	23
ACEKINA	Acer platanoides 'Crimson King'	HStd: RB	350-425cm	12-14cm	2
APPBR	Apple 'Bramley'	HStd: RB MM106	350-425cm	12-14cm	4
APPRP	Apple 'Ribston Pippin'	HStd: RB MM106	350-425cm	12-14cm	7
APPYG	Apple 'Yorkshire Greening'	HStd: RB MM106	350-425cm	12-14cm	5
BEPE	Betula pendula	HStd: RB	350-425cm	12-14cm	41
CARBET	Carpinus betulus	HStd: RB	350-425cm	12-14cm	22
FAGSY	Fagus sylvatica	HStd: RB	350-425cm	12-14cm	14
MALTRI	Malus trilobata	HStd: RB	350-425cm	12-14cm	4
PEACON	Pear 'Concorde'	HStd: RB Quince A	350-425cm	12-14cm	2
PEAHI	Pear 'Hessle'	HStd: RB Quince A	350-425cm	12-14cm	7
PLUVI	Plum 'Victoria'	HStd: St Julian	350-425cm	12-14cm	4
SOAR	Sorbus aria	HStd: RB	350-425cm	12-14cm	13
SORAMA	Sorbus aria 'Majestica'	HStd: RB	350-425cm	12-14cm	2
SORAU	Sorbus aucuparia	HStd: RB	350-425cm	12-14cm	3
SORAUCR	Sorbus aucuparia 'Cardinal Royal'	HStd: RB	350-425cm	12-14cm	8
TILCO	Tilia cordata	HStd: RB	350-425cm	12-14cm	22
ACERU	Acer rubrum	EHStd: RB	425-600cm	14-16cm	15
BETJACA	Betula utilis jacquemontii	EHStd: RB	425-600cm	14-16cm	6
CARBTFF	Carpinus betulus 'Fastigiata Fontaine'	EHStd: RB	425-600cm	14-16cm	37
PRUAVFL	Prunus avium 'Plena'	EHStd: RB	425-600cm	14-16cm	11
SORARMA	Sorbus aria 'Majestica'	EHStd: RB	425-600cm	14-16cm	3
TILCOGR	Tilia cordata 'Greenspire'	EHStd: RB	425-600cm	14-16cm	16
AMARH	Amelanchier arborea 'Robin Hill'	EHStd: RB	450-625cm	16-18cm	10
LIQST	Liquidambar styraciflua	EHStd: RB	450-625cm	16-18cm	10
LIRTUFA	Liriodendron tulipifera 'Fastigiatum'	EHStd: RB	450-625cm	16-18cm	19
MAGKOBS	Magnolia kobus 'Isis'	EHStd: RB	450-625cm	16-18cm	20
PYCAC	Pyrus calleryana 'Chanticleer'	EHStd: RB	450-625cm	16-18cm	7
QUEPA	Quercus palustris	EHStd: RB	450-625cm	16-18cm	1
SOARJR	Sorbus aucuparia 'Joseph Rock'	EHStd: RB	450-625cm	16-18cm	14
TILCOGR	Tilia cordata 'Greenspire'	EHStd: RB	450-625cm	16-18cm	2
BETJACA	Betula utilis jacquemontii	EHStd: RB	450-650cm	18-20cm	3

Total :420

Specimen Shrubs

Abbr	Species	Pot Size	Height	Habit	Number
PHOAR	Phormium 'Amazing Red'	25L	100-125cm	Trp Crn	6
PHOJE	Phormium 'Jester'	25L	100-125cm	Trp Crn	14
PHOWAVA	Phormium 'Yellow Wave'	25L	100-125cm	Trp Crn	12
PHOFRR	Photinia x fraseri 'Red Robin'	25L	100-125cm	HStd	1

Total :33

Single-Species Hedgerows

Abbr	Species	Pot Size	Height	Habit	Density	Length	Number
ELAEB	Elaeagnus ebbingei	10L	80-100cm	Bushy	0.4C/m	2872.53m	7256
					Total :2872.53m		Total :7256

Shrubs - Plots

Abbr	Species	Pot Size	Height	Habit	Density	Area	Number
ACAF	Camellia 'Tiffany'	3L	60-80cm	Branched	0.8C/r	47.38m²	85
CORALE	Cornus alba 'Elegantissima'	3L	60-80cm	Branched	0.8C/r	10.78m²	33
BRASU	Brachyglottis 'Sunshine'	5L	30-40cm	Bushy	0.6C/r	21.01m²	65
CEATHR	Ceanothus thyrsiflorus repens	5L	30-40cm	Bushy	0.6C/r	59.87m²	184
CHOAP	Choisya 'Aztec Pearl'	5L	30-40cm	Bushy	0.6C/r	106.31m²	323
CHOTES	Choisya ternata 'Sundance'	5L	30-40cm	Bushy	0.6C/r	121.9m²	377
EUOFORG	Euonymus fortunei 'Emerald 'n' Gold'	5L	20-30cm	Bushy	0.6C/r	44m²	136
EUOFOEG	Euonymus fortunei 'Emerald Gaiety'	5L	20-30cm	Bushy	0.6C/r	16.39m²	52
HEBMAR	Hebe 'Marjorie'	5L	30-40cm	Bushy	0.6C/r	36.7m²	115
HEBMW	Hebe 'Mrs Winder'	5L	30-40cm	Bushy	0.6C/r	60.07m²	182
HEBPQ	Hebe 'Purple Queen'	5L	30-40cm	Bushy	0.6C/r	113.81m²	348
HEBALRE	Hebe albicans 'Red Edge'	5L	30-40cm	Bushy	0.6C/r	54.59m²	166
LAVANHI	Lavandula angustifolia 'Hidcote'	5L	30-40cm	Bushy	0.6C/r	7.9m²	24
LAVANMU	Lavandula angustifolia 'Munstead'	5L	30-40cm	Bushy	0.6C/r	5.97m²	18
PITTETT	Pittosporum tenuifolium 'Tom Thumb'	5L	20-30cm	Bushy	0.6C/r	68.81m²	214
PRULAOL	Prunus laurocerasus 'Otto Luyken'	5L	40-60cm	Bushy	0.6C/r	49.2m²	150
SARHOHU	Sarcococca humilis	5L	20-30cm	Bushy	0.6C/r	35.67m²	106
SKIJARU	Skimmia japonica 'Rubella'	5L	30-40cm	Bushy	0.6C/r	22.52m²	71
VIBDA	Viburnum davidii	5L	30-40cm	Bushy	0.6C/r	28.07m²	49
AUCJA	Aucuba japonica	10L	60-80cm	Bushy	0.8C/r	23.07m²	43
AUCJACR	Aucuba japonica 'Crotonifolia'	10L	40-60cm	Bushy	0.8C/r	77.36m²	182
BRASU	Brachyglottis 'Sunshine'	10L	40-60cm	Bushy	0.7C/r	80.74m²	188
CEATHR	Ceanothus thyrsiflorus repens	10L	30-40cm	Bushy	0.7C/r	112.4m²	256
CHOAP	Choisya 'Aztec Pearl'	10L	40-60cm	Bushy	0.7C/r	10.47m²	18
CHOTE	Choisya ternata	10L	40-60cm	Bushy	0.8C/r	199.66m²	471
CHOTES	Choisya ternata 'Sundance'	10L	40-60cm	Bushy	0.7C/r	51.14m²	92
ELAPUMA	Elaeagnus pungens 'Maculata'	10L	80-100cm	Bushy	0.8C/r	322.74m²	757
EUOFOEG	Euonymus fortunei 'Emerald Gaiety'	10L	30-40cm	Bushy	0.7C/r	110.45m²	253
FATJA	Fatsia japonica	10L	60-80cm	Bushy	0.8C/r	28.07m²	49
HEBMAR	Hebe 'Marjorie'	10L	40-60cm	Bushy	0.8C/r	26.74m²	47
HEBMW	Hebe 'Mrs Winder'	10L	40-60cm	Bushy	0.7C/r	88.78m²	206
HEBPQ	Hebe 'Purple Queen'	10L	40-60cm	Bushy	0.7C/r	64.35m²	154
HEBALRE	Hebe albicans 'Red Edge'	10L	30-40cm	Bushy	0.7C/r	241.51m²	556
HEBPIS	Hebe pinguifolia 'Sutherlandii'	10L	30-40cm	Bushy	0.7C/r	125.44m²	291
HYPHI	Hypericum 'Hidcote'	10L	40-60cm	Bushy	0.8C/r	31.42m²	56
LAVANHI	Lavandula angustifolia 'Hidcote'	10L	30-40cm	Bushy	0.7C/r	151.79m²	353
LAVANMU	Lavandula angustifolia 'Munstead'	10L	30-40cm	Bushy	0.7C/r	63.54m²	150
PHOFRER	Photinia x fraseri 'Little Red Robin'	10L	60-80cm	Bushy	0.8C/r	16.1m²	35
PHOFRRER	Photinia x fraseri 'Red Robin'	10L	80-100cm	Bushy	0.8C/r	19.31m²	36
PITTETT	Pittosporum tenuifolium 'Tom Thumb'	10L	30-40cm	Bushy	0.7C/r	46.08m²	108
PRULAOL	Prunus laurocerasus 'Otto Luyken'	10L	60-80cm	Bushy	0.7C/r	177.07m²	420
PRULAOL	Prunus laurocerasus 'Otto Luyken'	10L	60-80cm	Bushy	0.8C/r	22.92m²	42
SARHOHU	Sarcococca humilis	10L	30-40cm	Bushy	0.7C/r	96.39m²	219
SKIJARJ	Skimmia japonica 'Rubella'	10L	40-60cm	Bushy	0.7C/r	71.92m²	169
VIBDA	Viburnum davidii	10L	40-60cm	Bushy	0.7C/r	61.49m²	150
VIBTIEVP	Viburnum tinus 'Eve Price'	10L	40-60cm	Bushy	0.8C/r	5.45m²	9
						Total :3237.25m²	Total :8008

Grasses - On Plot

Abbr	Species	Pot Size	Height	Habit	Number
CALACKF	Calamagrostis acutiflora 'Karl Foerster'	2L		Full Pot	20
STIPGIG	Stipa gigantea	2L		Full Pot	3
					Total :23

Herbaceous - On Plot

Abbr	Species	Pot Size	Height	Habit	Number
ACHTE	Achillea 'Terracotta'	2L		Full Pot	12
GERSAA	Geranium sanguineum 'Album'	2L		Full Pot	6
PERLS	Perovskia 'Little Spire'	2L		Full Pot	20
PHLRU	Phlomis russeliana	2L		Full Pot	12
RUDFLG	Rudbeckia fulgida 'Little Goldstar'	2L		Full Pot	9
SEDSP	Sedum spectabile	2L		Full Pot	18
					Total :77

Shrubs - POS

Abbr	Species	Pot Size	Height	Habit	Density	Area	Number
CALACKF	Calamagrostis acutiflora 'Karl Foerster'	3L		Full Pot	0.6C/r	14.96m²	44
CORALE	Cornus alba 'Elegantissima'	3L	60-80cm	Branched	0.8C/r	34.56m²	56
CORALK	Cornus alba 'Kesselringii'	3L	60-80cm	Branched	0.8C/r	34.56m²	56
CORALS	Cornus alba 'Sibirica'	3L	60-80cm	Branched	0.8C/r	3.19m²	5
CORALV	Cornus alba 'Variegata'	3L	60-80cm	Branched	0.8C/r	77.1m²	130
CORSAMF	Cornus sanguinea 'Midwinter Fire'	3L	60-80cm	Branched	0.8C/r	6.43m²	11
CORSAWB	Cornus sanguinea 'Winter Beauty'	3L	60-80cm	Branched	0.8C/r	34.56m²	56
CORSTF	Cornus stolonifera 'Flaviramea'	3L	60-80cm	Branched	0.8C/r	63.12m²	104
ASTRS	Astilbe 'Red Sentinel'	5L		Full Pot	0.6C/r	7.81m²	24
CAROSE	Carex oshimensis 'Evergold'	5L	20-30cm	Full Pot	0.4C/r	4.57m²	30
HYPMOTR	Hypericum moserianum 'Tricolor'	5L	30-40cm	Bushy	0.6C/r	24.6m²	71
KNIPY	Kniphofia 'Pyromania'	5L		Full Pot	0.6C/r	7.01m²	21
POTFRBS	Potentilla fruticosa 'Bella sol'	5L	30-40cm	Bushy	0.6C/r	36.41m²	106
BRASU	Brachyglottis 'Sunshine'	10L	40-60cm	Bushy	0.7C/r	19.53m²	42
CHOTES	Choisya ternata 'Sundance'	10L	40-60cm	Bushy	0.7C/r	31.25m²	69
EUOFOEG	Euonymus fortunei 'Emerald Gaiety'	10L	30-40cm	Bushy	0.7C/r	54.82m²	121
HEBALRE	Hebe albicans 'Red Edge'	10L	40-60cm	Bushy	0.7C/r	68.75m²	150
HEBPIS	Hebe pinguifolia 'Sutherlandii'	10L	30-40cm	Bushy	0.7C/r	41.89m²	91
HYPHI	Hypericum 'Hidcote'	10L	40-60cm	Bushy	0.8C/r	8.5m²	14
HYPMOTR	Hypericum moserianum 'Tricolor'	10L	40-60cm	Bushy	0.7C/r	58.31m²	125
LAVANHI	Lavandula angustifolia 'Hidcote'	10L	30-40cm	Bushy	0.7C/r	24.95m²	56
PHOWAVA	Phormium 'Yellow Wave'	10L	60-80cm	Trp Crn	0.8C/r	40.35m²	68
VIBDA	Viburnum davidii	10L	40-60cm	Bushy	0.7C/r	34.13m²	73
						Total :731.36m²	Total :1523

Native Hedgerow - Species-Rich (Transplants)

Abbr	Species	Supply	Height	Density	Mix %	Length	Number
CORSA	Cornus sanguinea	1+1: 3 Brks BR	60-80cm	0.3C/r Double Staggered at 0.3m offset	10%	11.48m	77
CRAMON	Crataegus monogyna	1+1: 3 Brks BR	60-80cm	0.3C/r Double Staggered at 0.3m offset	35%	40.18m	268
EUOEPS	Euonymus europaeus	1+1: 3 Brks BR	60-80cm	0.3C/r Double Staggered at 0.3m offset	10%	11.48m	77
ILEAQ	Ilex aquifolium	2L: 3 Brks	40-60cm	0.3C/r Double Staggered at 0.3m offset	15%	17.22m	115
LIGVU	Ligustrum vulgare	1+1: 3 Brks BR	60-80cm	0.3C/r Double Staggered at 0.3m offset	15%	17.22m	115
ROSCA	Rosa canina	1+1: 3 Brks BR	60-80cm	0.3C/r Double Staggered at 0.3m offset	5%	5.74m	39
VIBOP	Viburnum opulus	1+1: 3 Brks BR	60-80cm	0.3C/r Double Staggered at 0.3m offset	10%	11.48m	77
					Total :114.8m		Total :768

Native Fruiting Hedgerow - Species-Rich (Transplants)

Abbr	Species	Supply	Height	Density	Mix %	Length	Number
CORAV	Corylus avellana	1+1: 3 Brks BR	60-80cm	0.3C/r Double Staggered at 0.3m offset	10%	7.71m	52
CRAMON	Crataegus monogyna	1+1: 3 Brks BR	60-80cm	0.3C/r Double Staggered at 0.3m offset	30%	23.13m	156
EUOEPS	Euonymus europaeus	1+1: 3 Brks BR	60-80cm	0.3C/r Double Staggered at 0.3m offset	5%	3.86m	26
ILEAQ	Ilex aquifolium	2L: 3 Brks	40-60cm	0.3C/r Double Staggered at 0.3m offset	5%	3.86m	26
LIGVU	Ligustrum vulgare	1+1: 3 Brks BR	60-80cm	0.3C/r Double Staggered at 0.3m offset	10%	7.71m	52
MALSY	Malus sylvestris	1+1: 3 Brks BR	60-80cm	0.3C/r Double Staggered at 0.3m offset	15%	11.57m	78
PRUDOM	Prunus domestica	1+1: 3 Brks	60-80cm	0.3C/r Double Staggered at 0.3m offset	20%	15.42m	104
ROSCA	Rosa canina	1+1: 3 Brks BR	60-80cm	0.3C/r Double Staggered at 0.3m offset	5%	3.86m	26
						Total :77.12m	Total :520

Native Scrub - Species-Rich - 4m Offset

Abbr	Species	Supply	Height	Mix %	Density	Area	Number
CORAL	Cornus alba	1+1: 3 Brks	60-80cm	15%	1/m²	644.22m²	647
CORSA	Cornus sanguinea	1+1: 3 Brks BR	60-80cm	15%	1/m²	644.22m²	647
CORAV	Corylus avellana	1+1: 3 Brks BR	60-80cm	30%	1/m²	1288.43m²	1291
EUOEPS	Euonymus europaeus	1+1: 3 Brks BR	60-80cm	10%	1/m²	429.48m²	433
LIGVU	Ligustrum vulgare	1+1: 3 Brks BR	60-80cm	10%	1/m²	429.48m²	433
ROSCA	Rosa canina	1+1: 3 Brks BR	60-80cm	10%	1/m²	429.48m²	433
VIBOP	Viburnum opulus	1+1: 3 Brks BR	60-80cm	10%	1/m²	429.48m²	433
						Total :4294.79m²	Total :4317

Native Scrub - Species-Rich - 6m Offset

Abbr	Species	Supply	Height	Mix %	Density	Area	Number
CORSA	Cornus sanguinea	1+1: 3 Brks BR	60-80cm	15%	1/m²	58.31m²	61
CORAV	Corylus avellana	1+1: 3 Brks BR	60-80cm	35%	1/m²	136.05m²	138
EUOEPS	Euonymus europaeus	1+1: 3 Brks BR	60-80cm	10%	1/m²	38.88m²	41
ILEAQ	Ilex aquifolium	2L: 3 Brks	40-60cm	15%	1/m²	58.31m²	61
LIGVU	Ligustrum vulgare	1+1: 3 Brks BR	60-80cm	5%	1/m²	19.43m²	22
ROSCA	Rosa canina	1+1: 3 Brks BR	60-80cm	10%	1/m²	38.88m²	41
VIBOP	Viburnum opulus	1+1: 3 Brks BR	60-80cm	10%	1/m²	38.88m²	41
						Total :388.74m²	Total :405

Native Scrub - Species-Rich - 13m Offset

Abbr	Species	Supply	Height	Mix %	Density	Area	Number
CORSA	Cornus sanguinea	1+1: 3 Brks BR	60-80cm	15%	1/m²	58.31m²	61
CORAV	Corylus avellana	1+1: 3 Brks BR	60-80cm	35%	1/m²	136.05m²	138
EUOEPS	Euonymus europaeus	1+1: 3 Brks BR	60-80cm	10%	1/m²	38.88m²	41
ILEAQ	Ilex aquifolium	2L: 3 Brks	40-60cm	15%	1/m²	58.31m²	61
LIGVU	Ligustrum vulgare	1+1: 3 Brks BR	60-80cm	5%	1/m²	19.43m²	22
ROSCA	Rosa canina	1+1: 3 Brks BR	60-80cm	10%	1/m²	38.88m²	41
VIBOP	Viburnum opulus	1+1: 3 Brks BR	60-80cm	10%	1/m²	38.88m²	41
						Total :388.74m²	Total :405

Turf & Seeding

Turf
Turf to gardens to be laid as Rolawn 'Medallion', or similar approved.

Amenity Grass
A22 low maintenance seed mixture, as supplied by Germinal (www.germinalamenity.com) or similar approved.

Meadow Grassland
EM1, seed mixture for meadows, as supplied by Emorsgate Seeds (www.wildseed.co.uk) or similar approved.

Drawing to be read in conjunction with GLY0043 SP 01 Landscape Specification.

Key

- Application site boundary.
- Existing/Proposed easements
- Maintenance access track surfacing to suit the requirements of the adopting Water Authority
- Existing vegetation to be retained.
- Existing vegetation to be removed.

Surface Treatments

P1 Tarmac Paving
Tarmac path with standard pcc edge. (Colour: Black). Associated construction build ups to the Project Engineers specification.

P2 Block Paving
Marshalls Tegula (Colour: Traditional) in 120x160, 160x160 & 240x160mm sizes. Laid in a radial pattern to match the arc of the paths shown. Paver thickness and associated construction build ups to the Project Engineers specification.

Gravel
20-40mm loose gravel laid over a standard weedproof membrane.

Street Furniture

S Seat
Coerphilly Steel Framed Timber Seat with back & armrests (ref: BX14 4280-S), as supplied by Broxap (www.broxap.com), or similar approved. Supplied with FSC Hardwood timber & painted steelwork (Colour Holly green - BS4800 14 C 39)

B Bench
Coerphilly Steel Framed Timber Bench (ref: BX14 4280-B), as supplied by Broxap (www.broxap.com), or similar approved. Supplied with FSC Hardwood timber & painted steelwork (Colour Holly green - BS4800 14 C 39)

PB Picnic Bench
Coerphilly Steel Framed Timber Picnic Unit (ref: BX14 4280), as supplied by Broxap (www.broxap.com), or similar approved. Supplied with FSC Hardwood timber & painted steelwork (Colour Holly green - BS4800 14 C 39)

PBA Picnic Bench - Accessible
Coerphilly Steel Framed Timber Picnic Unit with bench to one side only to allow for wheelchair accessibility (ref: BX14 4280), as supplied by Broxap (www.broxap.com), or similar approved. Supplied with FSC Hardwood timber & painted steelwork (Colour Holly green - BS4800 14 C 39)

LB Litter Bin
Derby Standard Litter Bin 120L (ref: BX45G 2550), as supplied by Broxap (www.broxap.com), or similar approved. Bin to be labeled as accepting both refuse and dog waste.

BR Cycle Stands
Sheffield Cycle Stands (ref: BXMW/GS/Sheffield Stand), as supplied by Broxap (www.broxap.com), or similar approved. Set on an asphalt surround with standard pcc pin kerb edge.

G Timber Gate Posts.
0.3m x 0.3m FSC Hardwood timber posts set either side of footpaths where shown on plan. Post to be set 1.2m high with pyramid top with planed faces.

Notes:
All furniture to be root fixed to supplier specification.

Boundary Treatments

Drystone Wall
Refer to Architects drawings for further details.

Knee Rail
Refer to Architects drawings for further details.

Acoustic Fence
Refer to Architects drawings for further details.

Post & Rail Fence
Refer to Architects drawings for further details.

Bow Top Rail on Retaining Wall
Final design to be coordinated and confirmed in detailed design with the Engineers.

Notes:
Refer to Boundary Treatments Plan for full details of site-wide proposed boundaries.

Scale Bar
0m 5m 10m 15m 20m 25m

Landscape Institute Registered Practice

tel: 01530 265688 | email: info@golbyandluck.co.uk | web: www.golbyandluck.co.uk

This drawing has been produced by GOLBY AND LUCK LTD © all rights reserved. Ordnance Survey Licence No. AC0000815156 registered with MapMAP
Office: 207 Leicester Road, Ibstock, Leicestershire, LE67 6HP

Location Plan

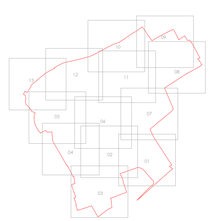

Rev	Date	Notes	Int.
A	30/05/25	Revised to Latest Layout	APF
B	26-08-25	Revised to latest layout and in response to planners comments.	APF
C	16-10-25	Revised to latest layout and in response to planners comments.	APF
D	21/11/25	Revised to latest layout and in response to planners comments.	APF

Project
Blackmoorfoot, Huddersfield

Drawing title
Landscape Proposals
(Sheet 7 of 13)

Status
PLANNING

Client
Vistry

Scale	Drawn By	Checked By
1:250 @ A0	APF	DC

Date	Reference
15/05/2025	**GLY0043 LP-V 07D**

golby+luck
landscape architects