


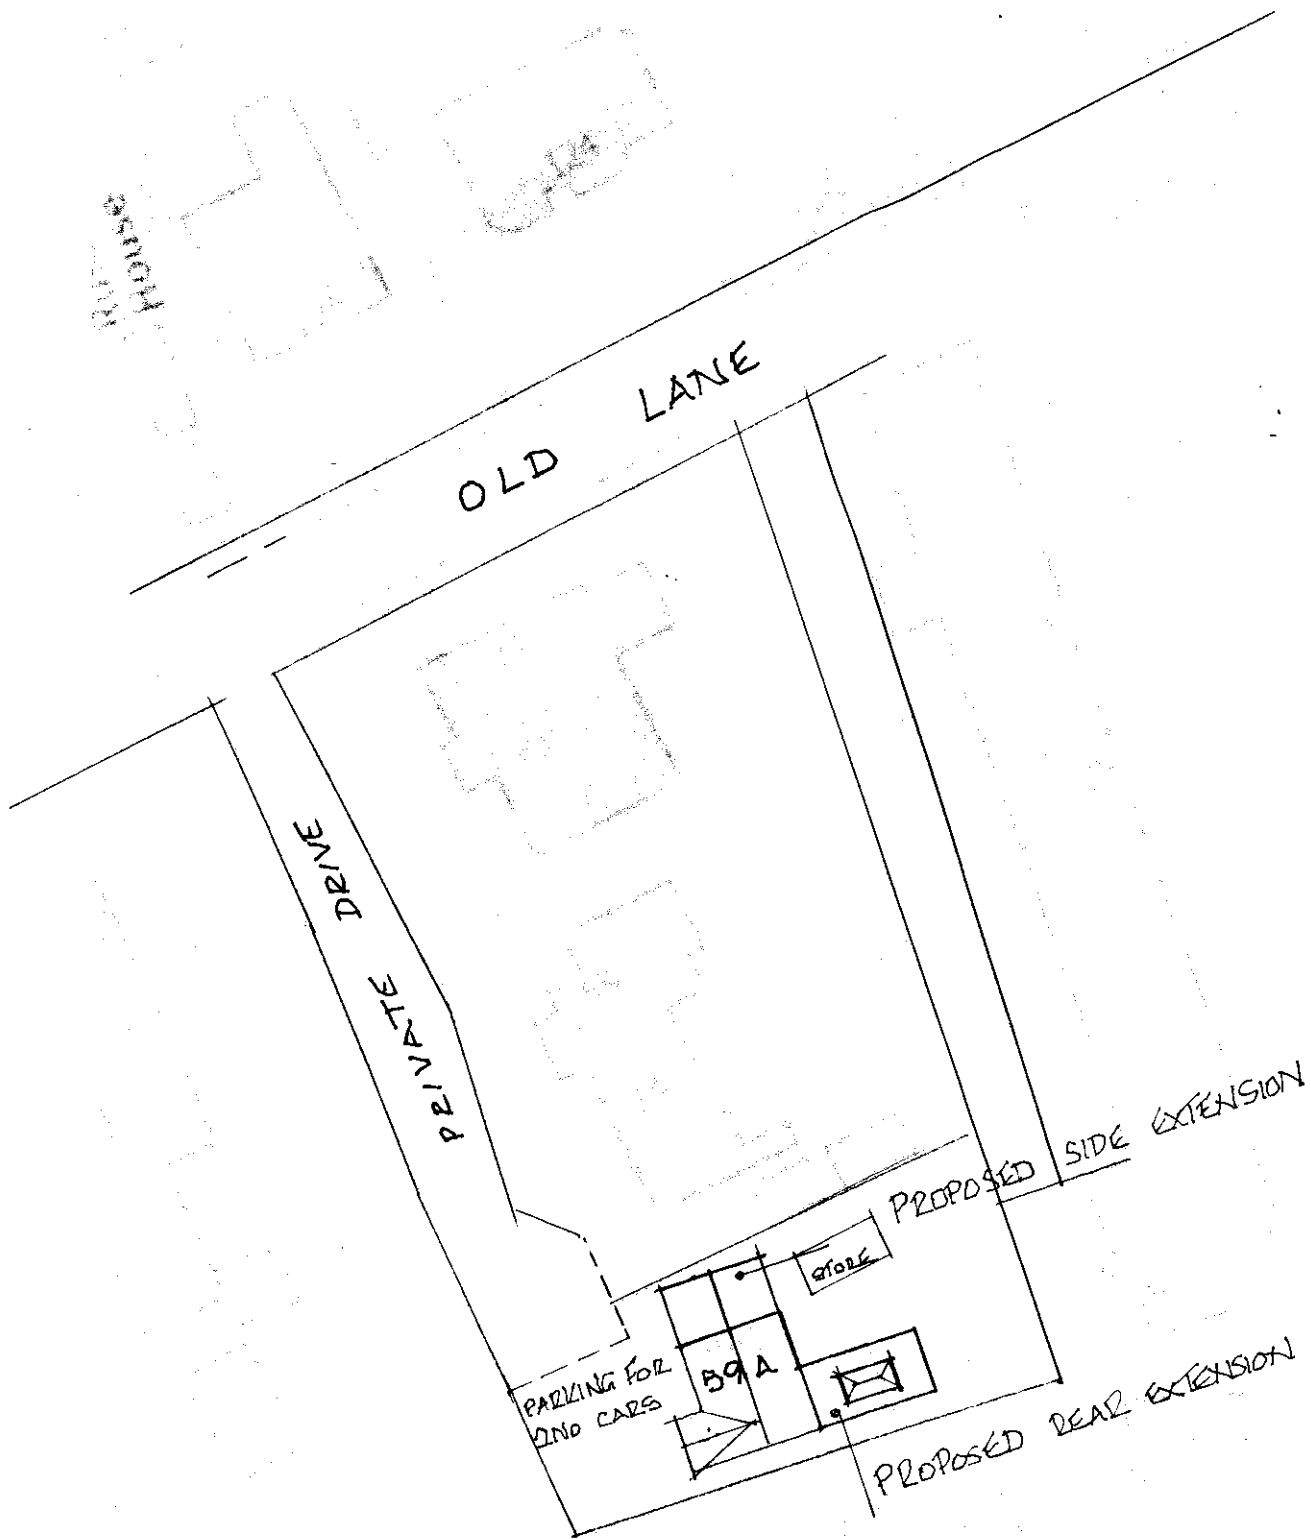

BLOCK PLAN
SCALE 1: 500 @ A4

DRG No 04/100/8