


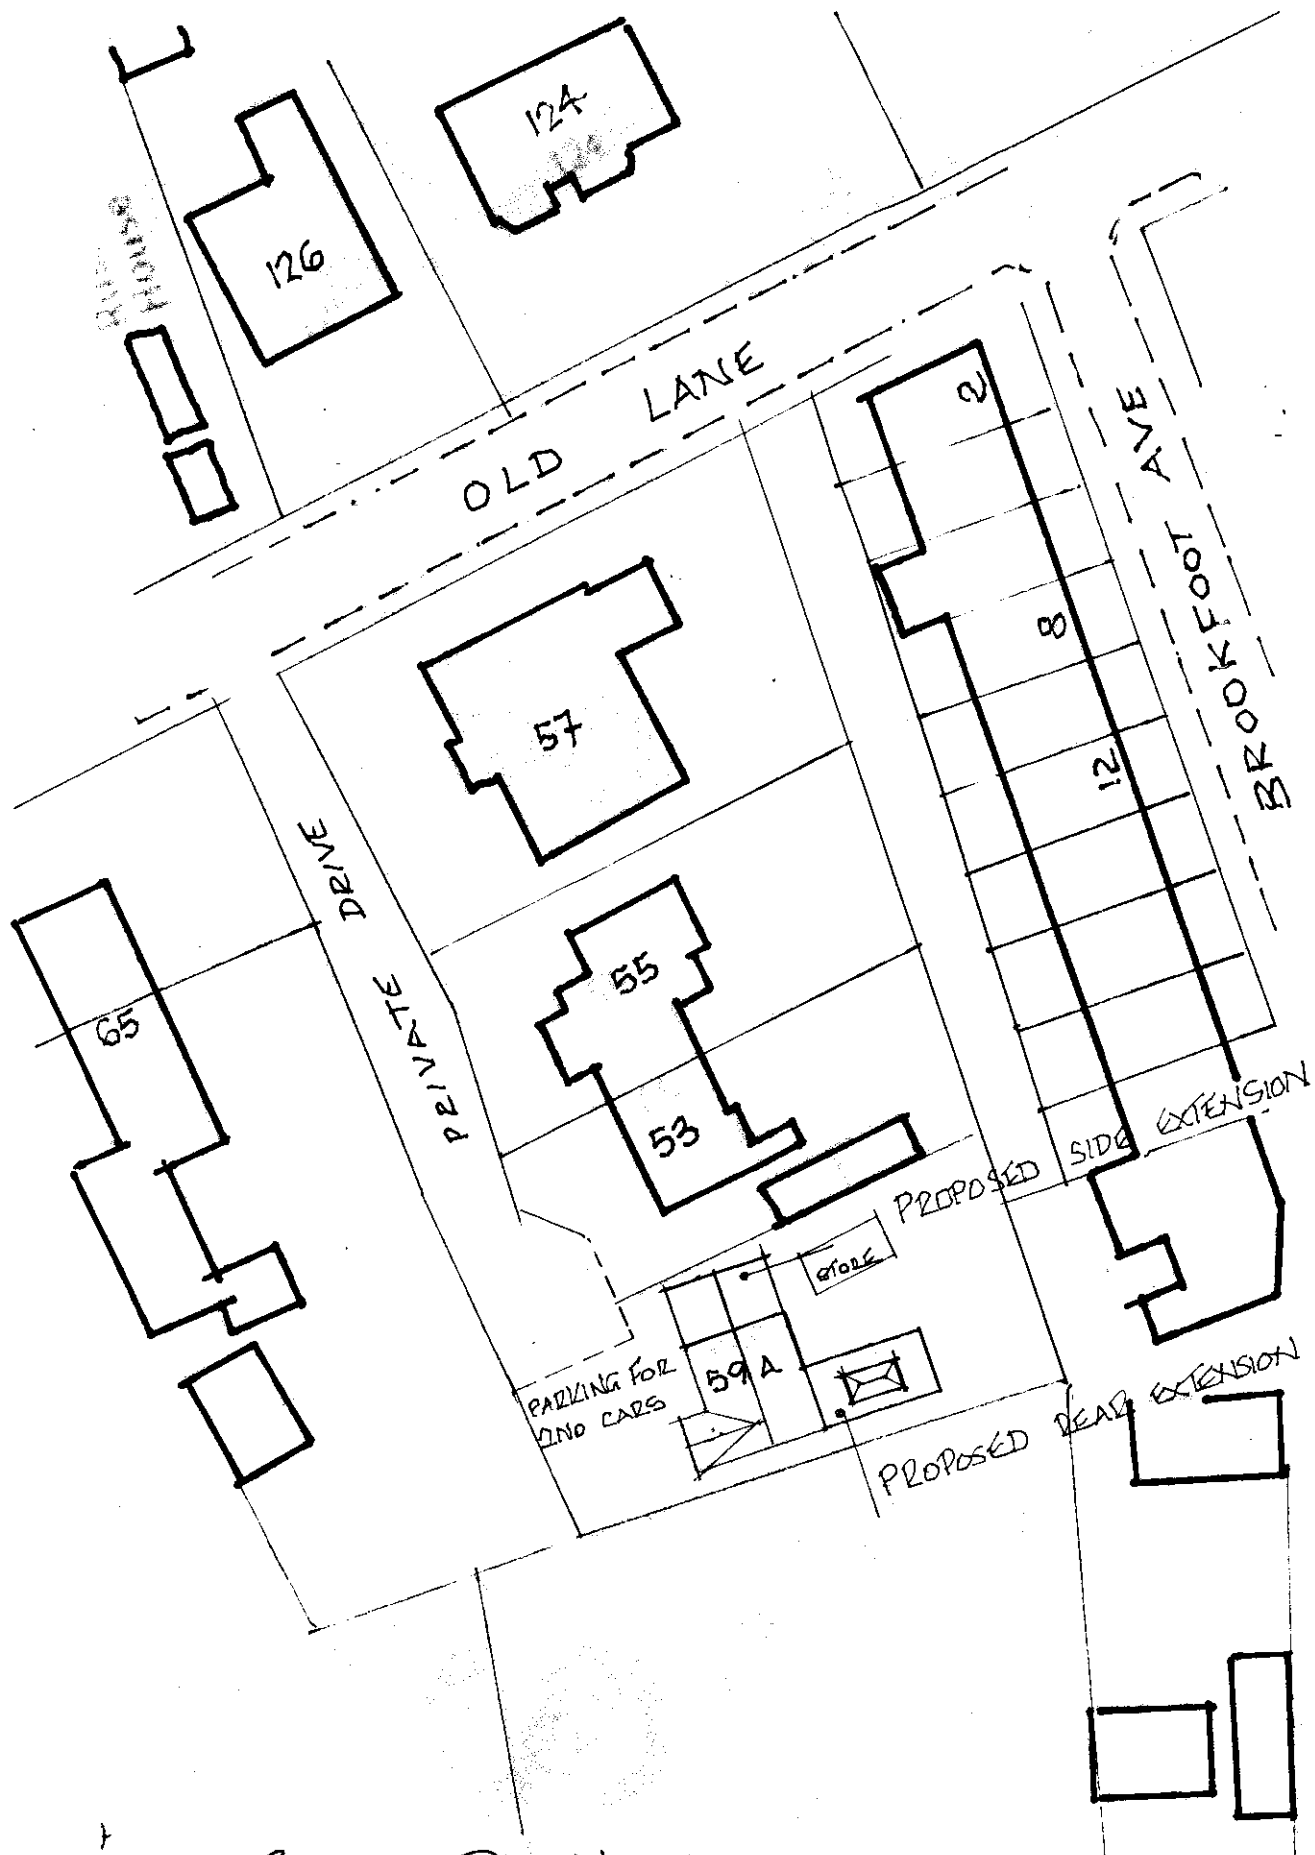

BLOCK PLAN
SCALE 1: 500 @ A4

DRG No OL/100/8