




REGULAR COURSED NATURAL YORKSHIRE STONE
PROPOSED FRONT ELEV. (WEST)



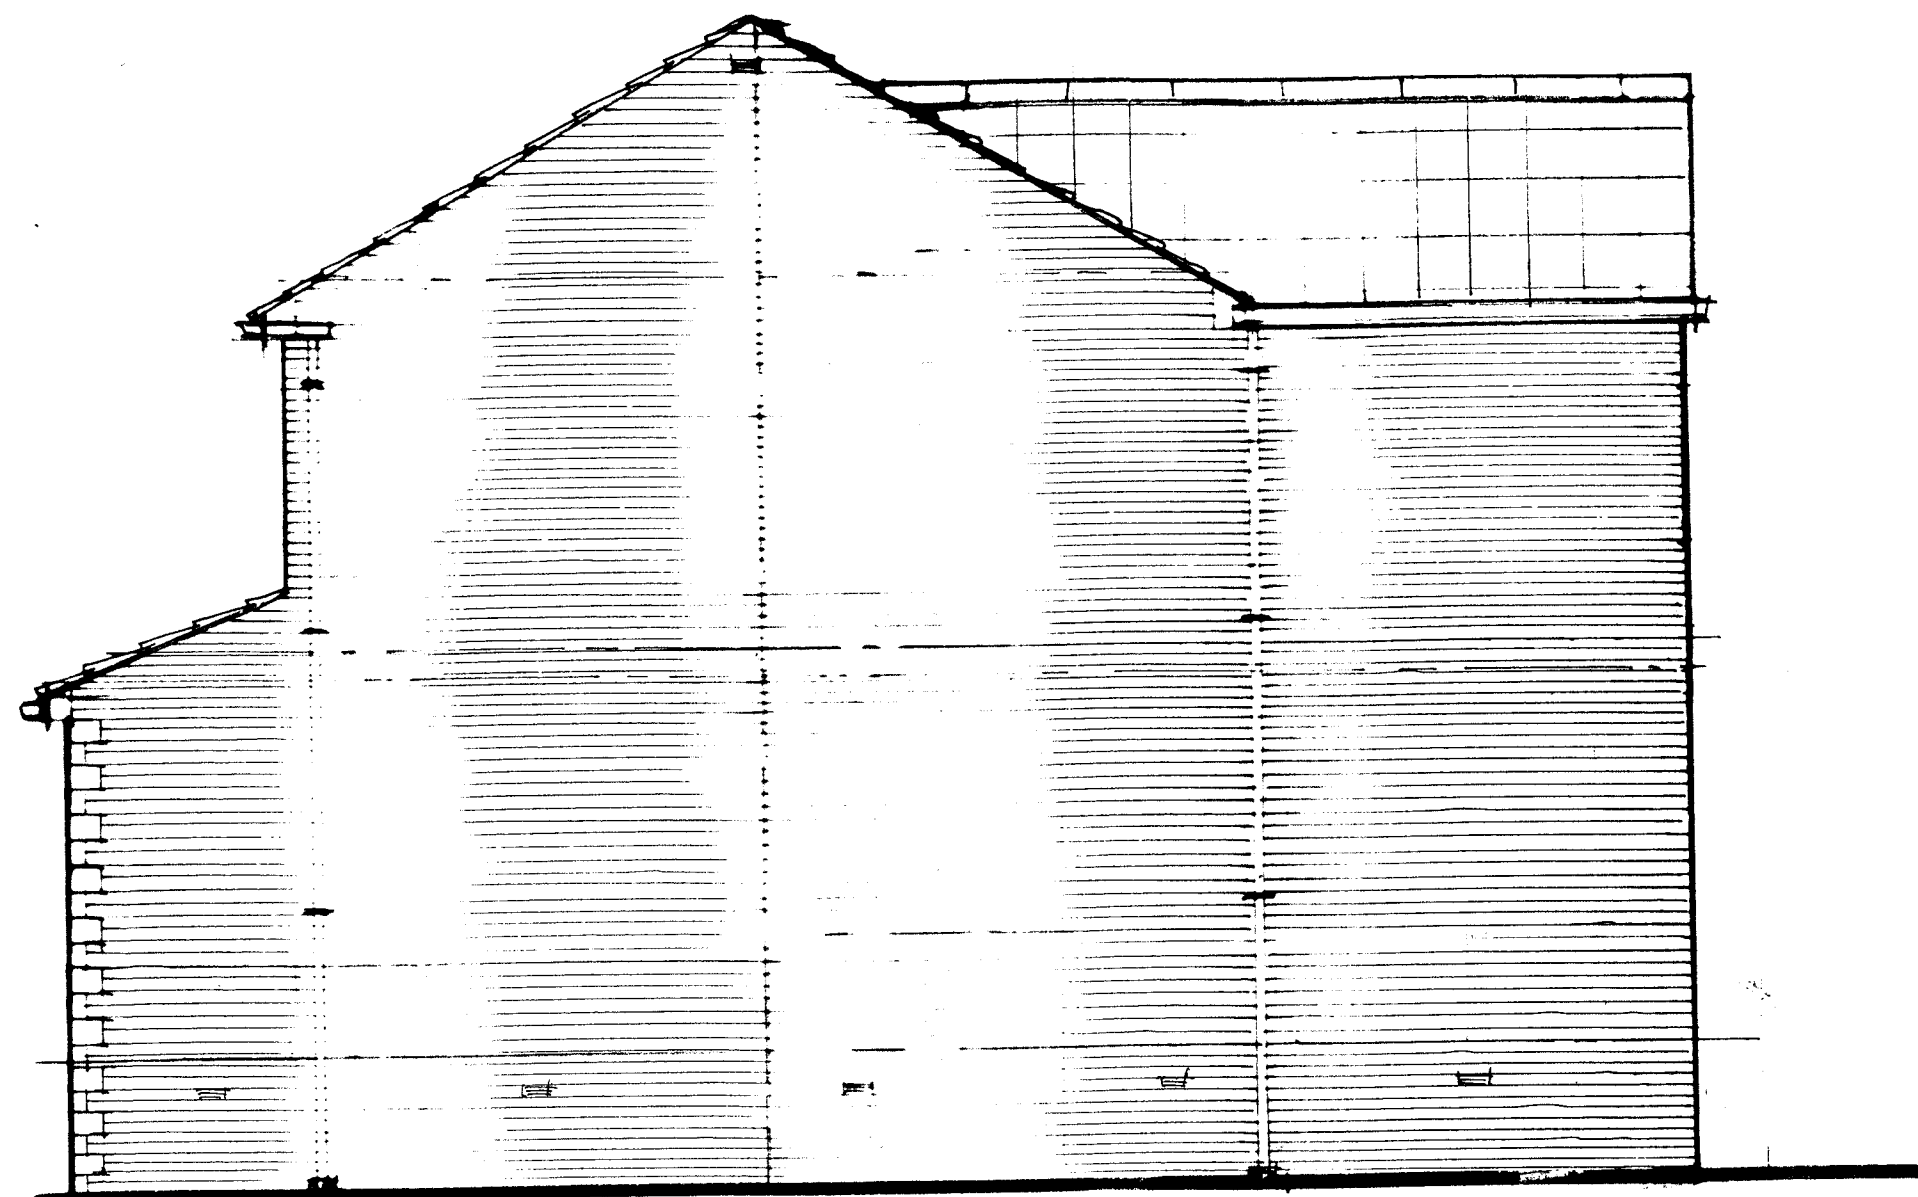


PROPOSED SIDE ELEV. (SOUTH)



PROPOSED REAR ELEV. (EAST)

WORKED ON SITE PRIOR TO WORKS
REMAINS THE COPYRIGHT OF J.A. OLDROYD & SONS LTD.
PRODUCED WITHOUT PERMISSION
NOT IN ACCORDANCE WITH CURRENT
PRACTICE AND PLANNING
CURRENT BRITISH STANDARDS IN
PROJECT UNDER THE CONSTRUCTION
1997. THE DEVELOPER MUST BY
HEALTH & SAFETY EXECUTIVE AND
OF S.C.D.M. CO-ORDINATOR.
effect on 1st July 1997. If
work which involves work on an
or new building on the
excavating near a neighbouring
work falls within the scope of
andatory notice on all affected
explanatory leaflet which is

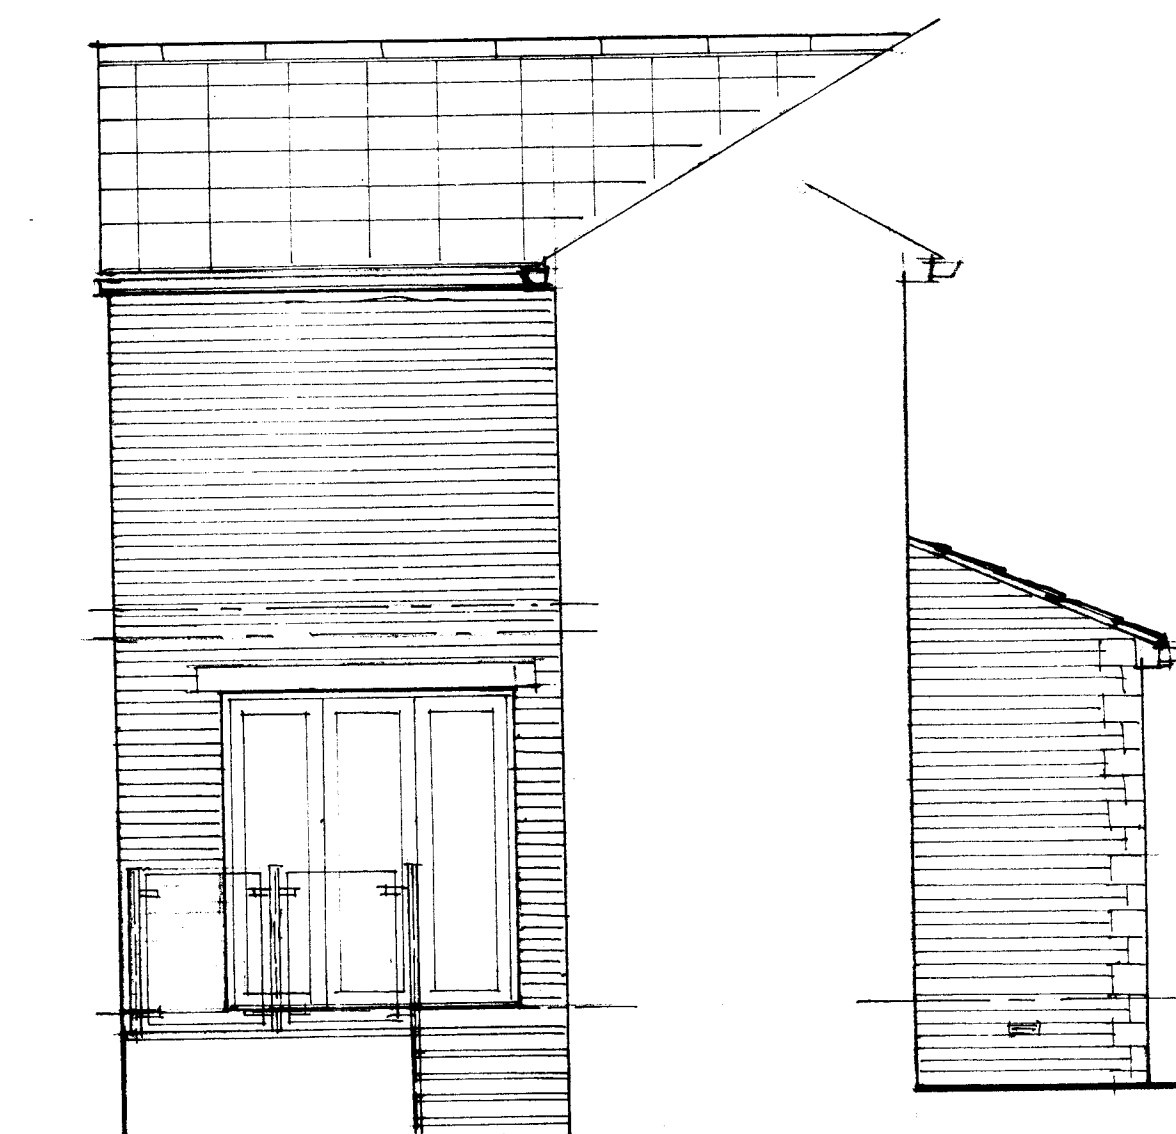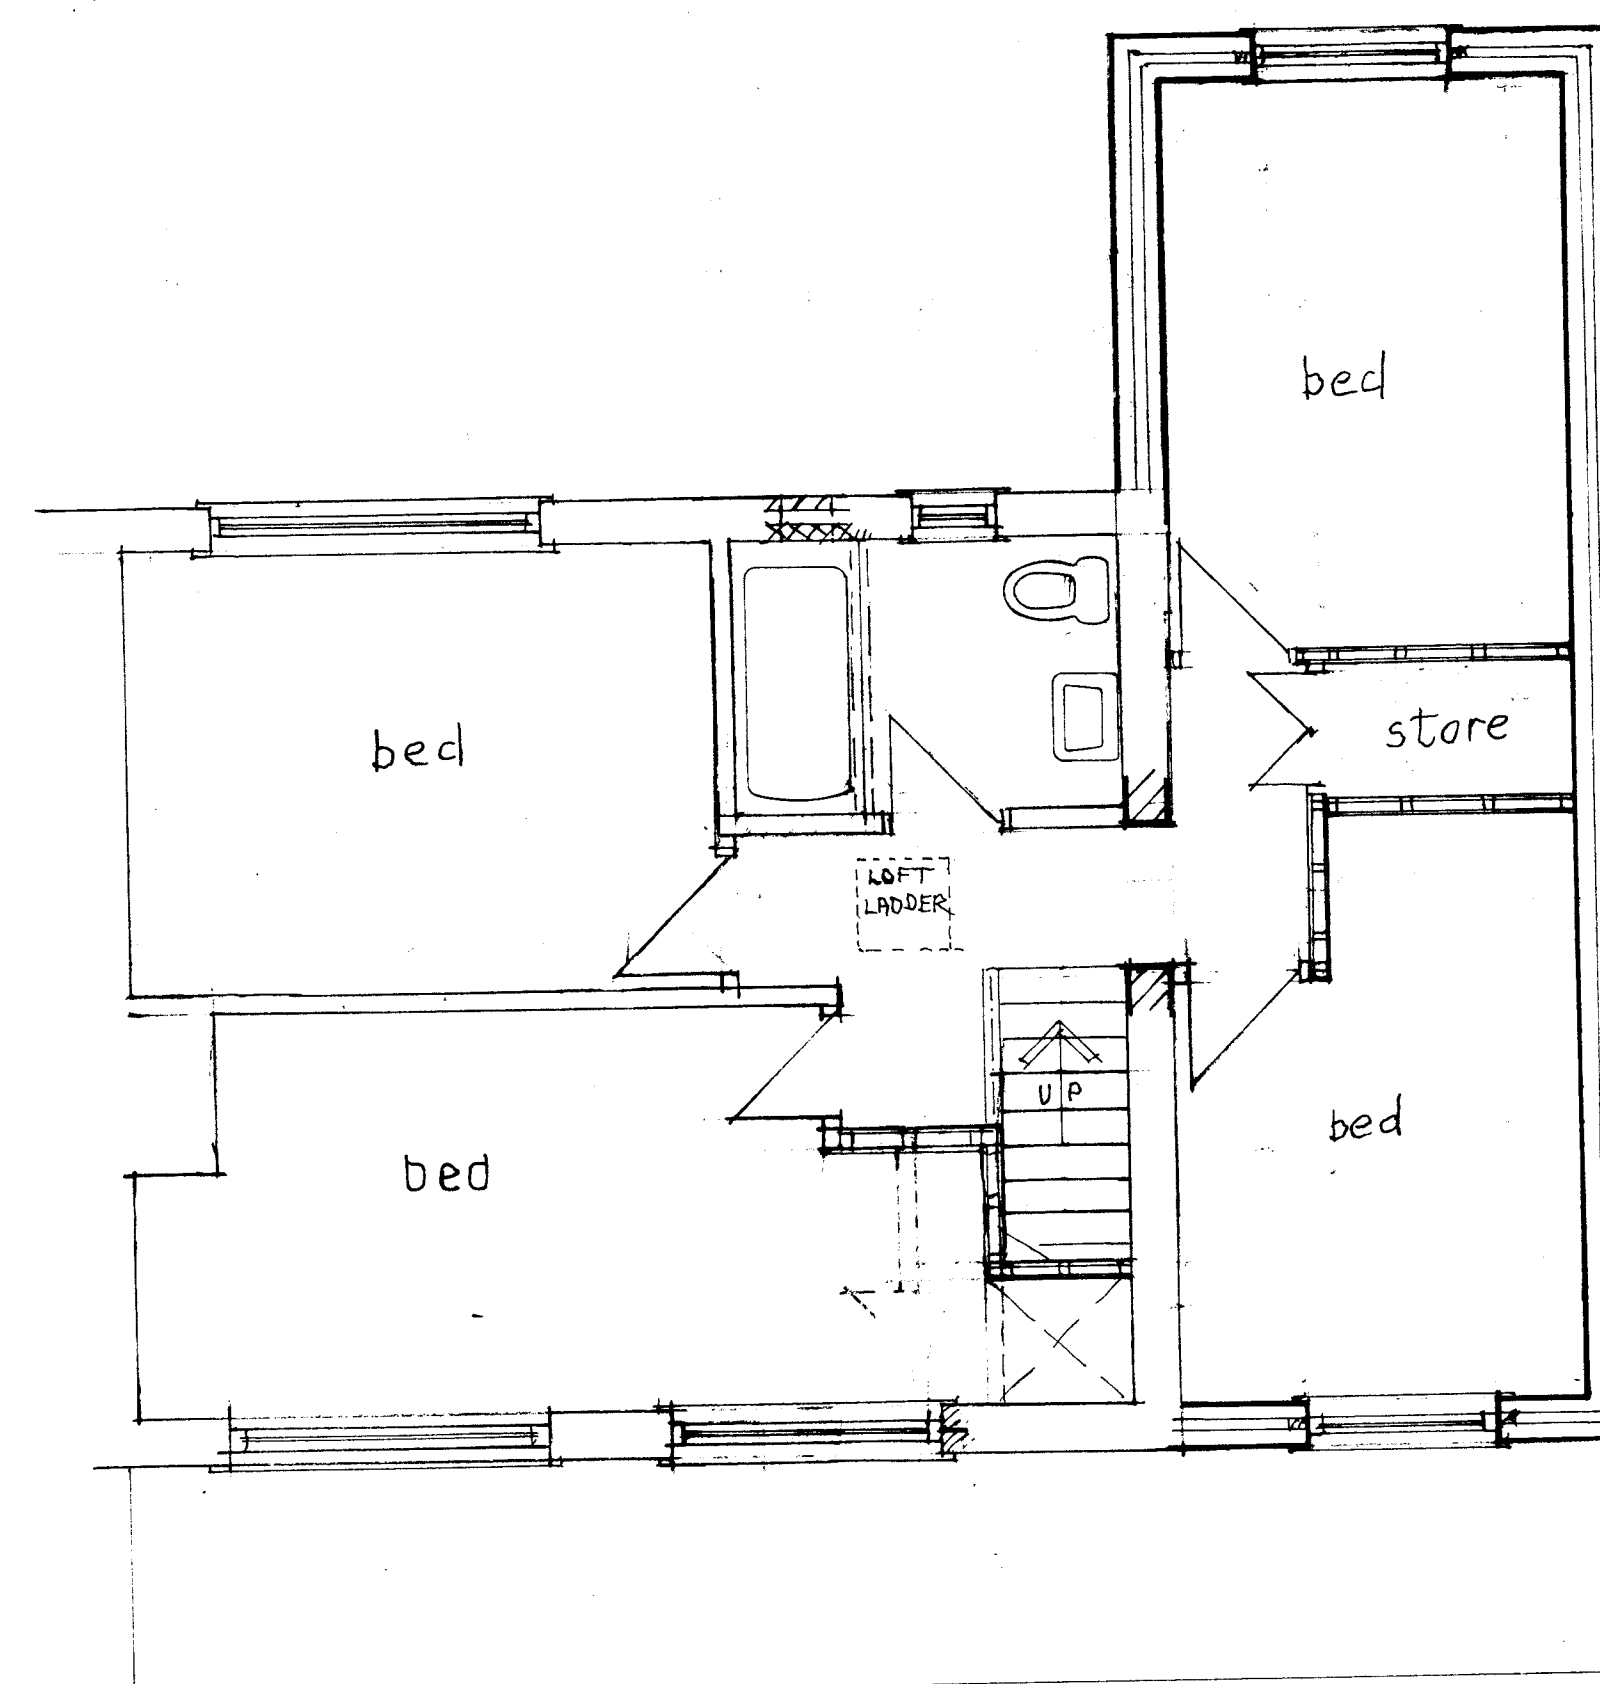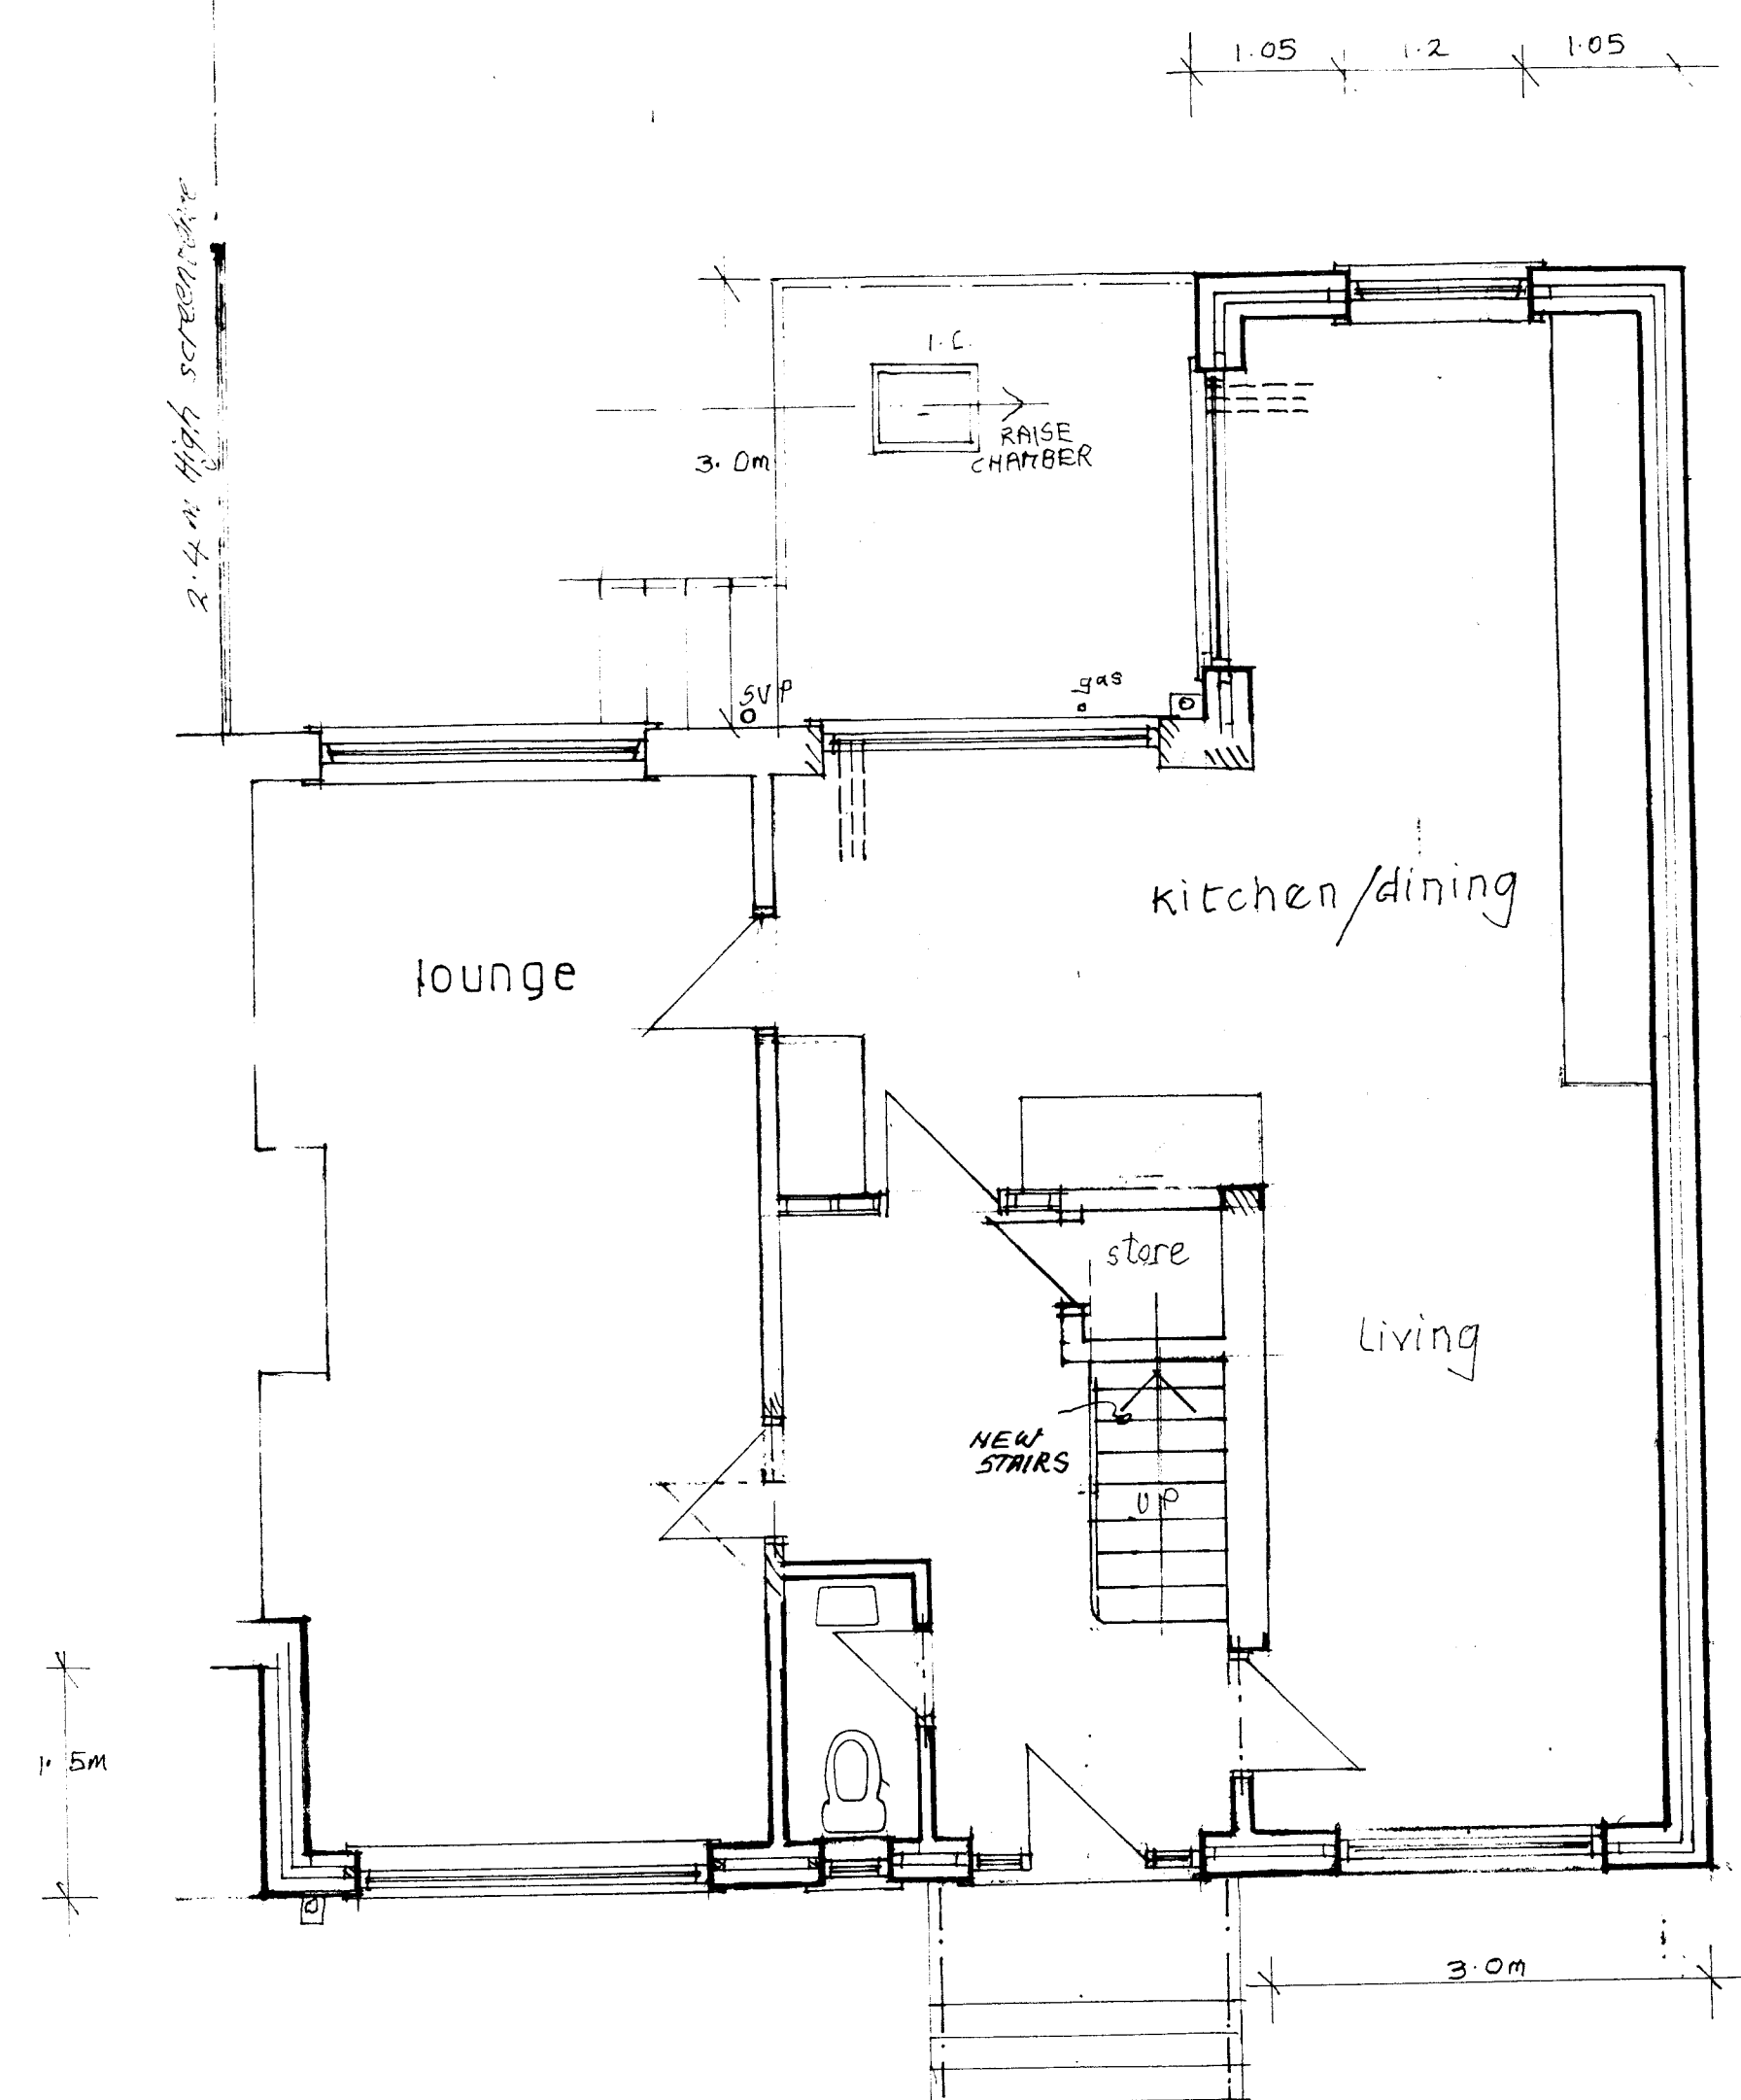

SIDE REAR (NORTH)

SIDE FRONT (NORTH)

Date	Revisions
A	

J.A. OLDROYD & SONS LTD
THE BARN, 3 PRIMROSE LANE
HIGHTOWN, LIVERSEDGE
WEST YORKSHIRE, WF15 6NS
TEL : 01274 865127
email: mr.oldroyd@yahoo.co.uk

Client
MR U. BOSTAN

Address
5 CHESTNUT AV.
STAINCLIFFE
BATLEY
WF17 7DH

Drawing Title
PROPOSED
SINGLE STOREY FRONT &
TWO STOREY SIDE/REAR EXTNS.

scale 1 : 50

date JUL '24 drawn by

Drg No 24 90/B Rev